
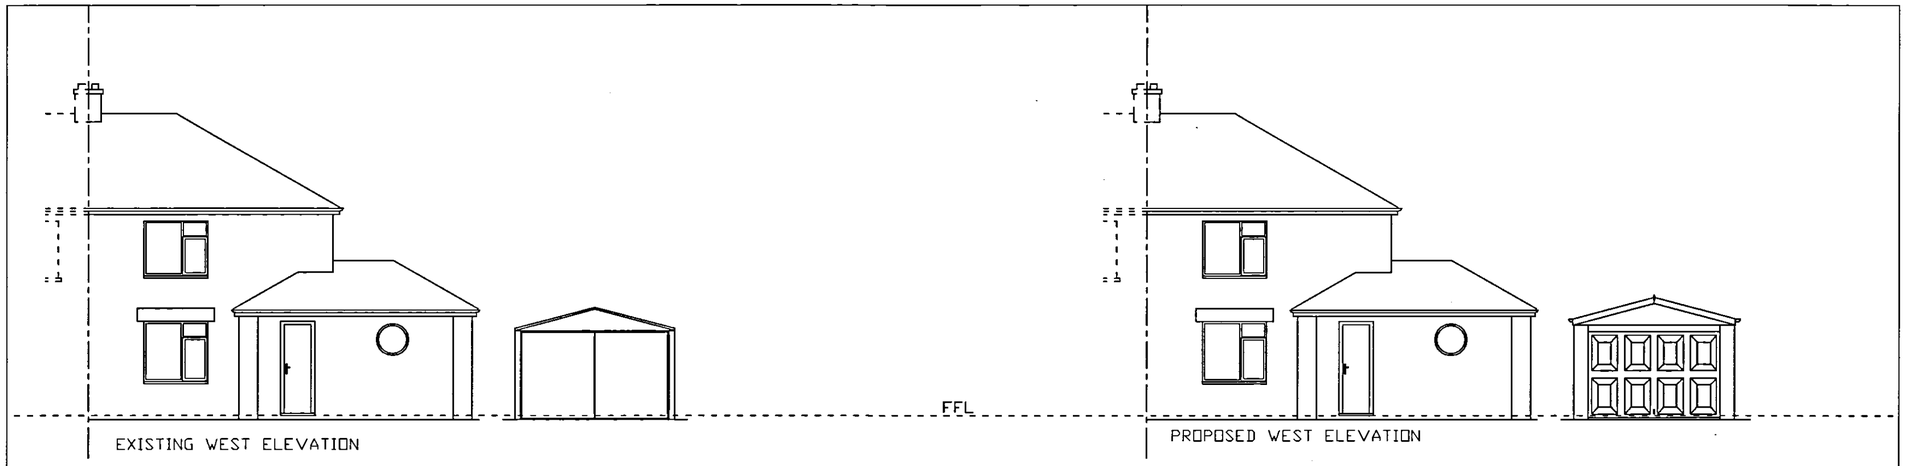



EXISTING WEST ELEVATION

PROPOSED WEST ELEVATION

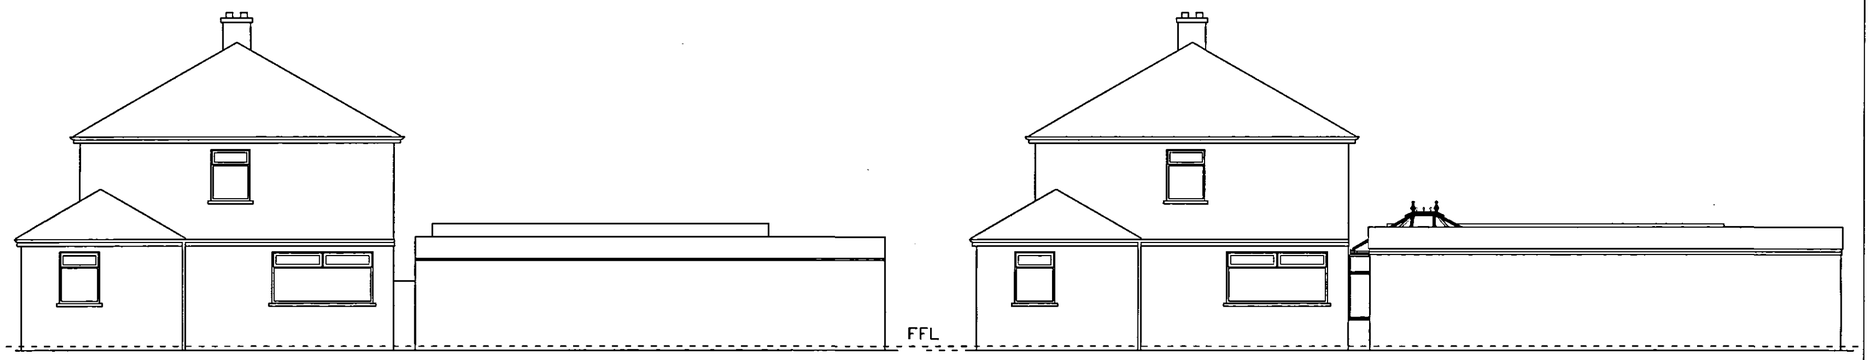


EXISTING SOUTH ELEVATION

PROPOSED SOUTH ELEVATION

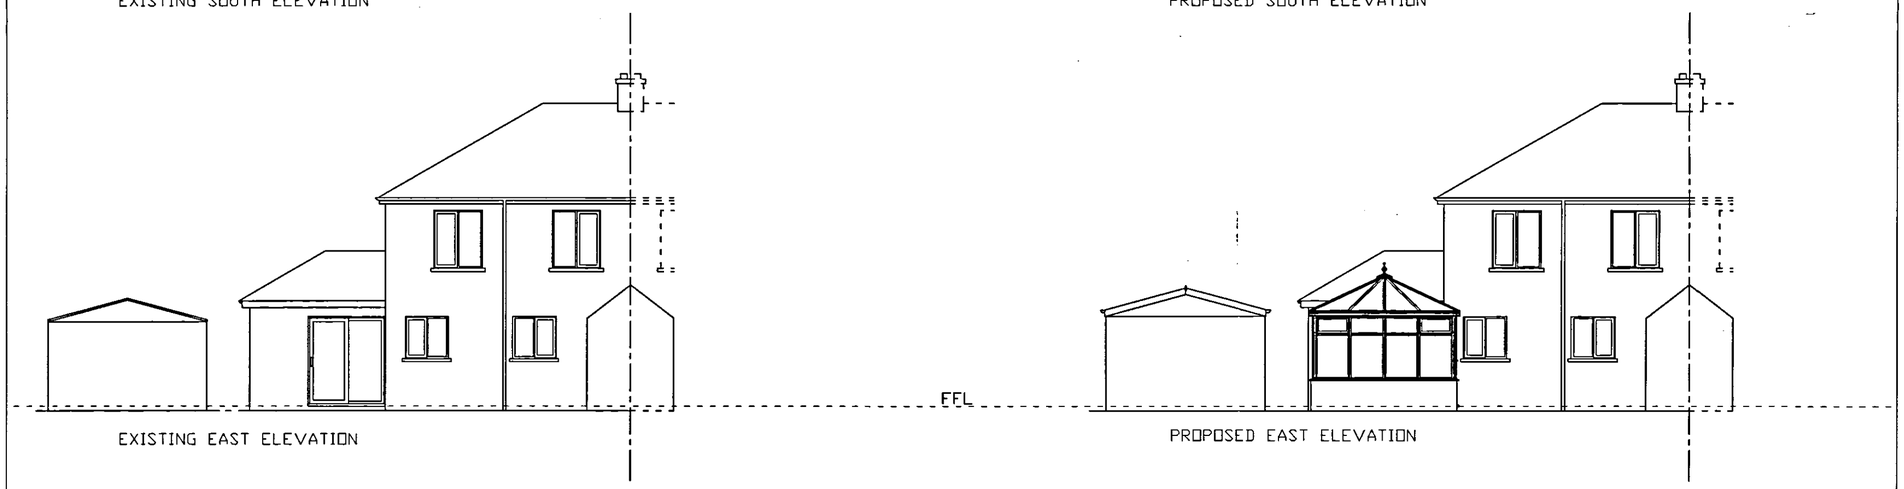

EXISTING EAST ELEVATION

PROPOSED EAST ELEVATION

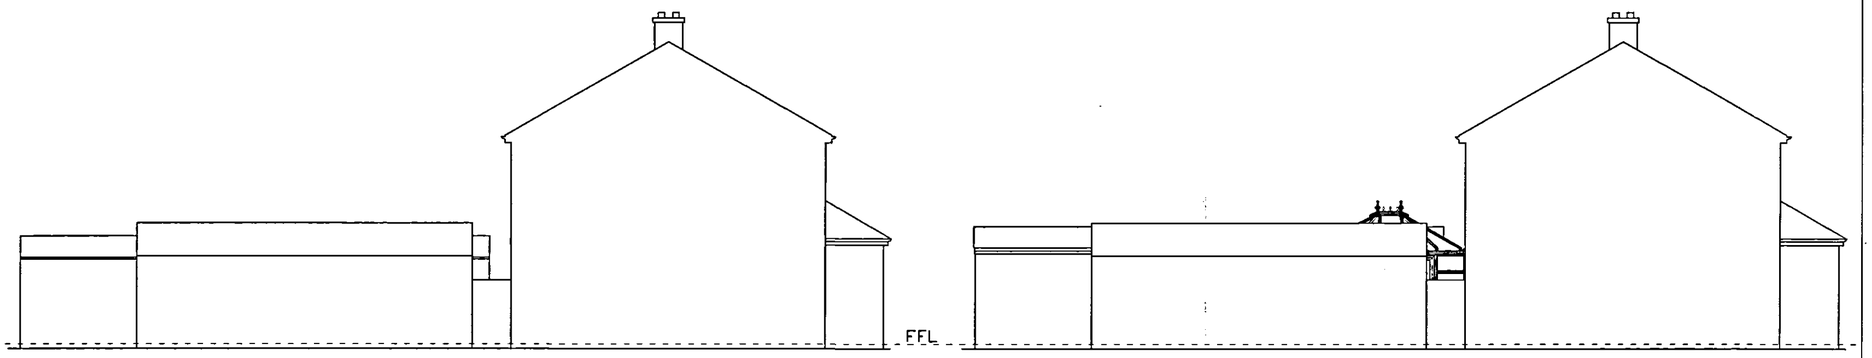

EXISTING NORTH ELEVATION

PROPOSED NORTH ELEVATION

NOTES


EXISTING AND PROPOSED ELEVATIONS FOR MR & MRS HALL.

CONSERVATORY:
ROSEWOOD UPVC WINDOW FRAMES WITH CLEAR DOUBLE GLAZING TO PART N.
LBC RED RUSTIC METRIC BRICKS.
BRONZE POLY ROOF GLAZING.

GARAGE:
LBC RED RUSTIC BRICKS ON FRONT FACADE; RENDERED CONCRETE BLOCKWORK ELSEWHERE.
PITCHED CONCRETE / METAL PANEL / TILED ROOF.
TIMBER, GRP, UPVC, OR G. METAL GARAGE DOOR.

RAINWATER TO NEW SOAKAWAYS.

BASED ON THE ORDNANCE SURVEY © 2006

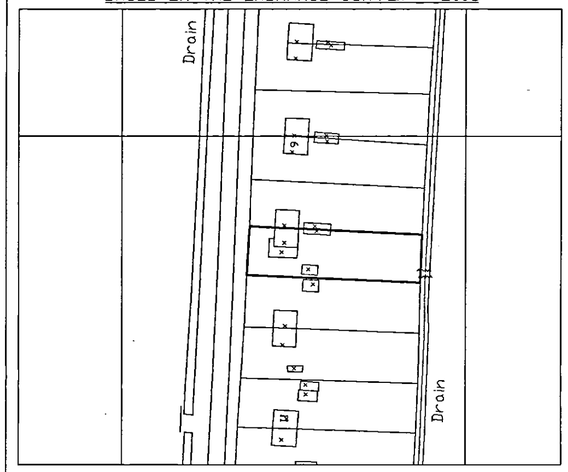

ADDRESS

8 CRANESIDE NORTH
WHAPLODE ST. CATHERINES
HOLBEACH
LINCOLNSHIRE
PE12 6SR.

DRAWING NUMBER / REV.

HL1-06-B

DRAWN BY A BLEASDALE

SCALES

1:100, 1:1250

DATE

29-09-06

ABC SURVEYING
THE LODGE
11 CARSON ROAD
GAINSBOROUGH
LINCOLNSHIRE
DN21 2RE

TEL. 07950 255747
FAX. 01427 679374

www.abcsurveying.co.uk