

Please note

wall to be constructed in bricks to match Hagbeach Manor; engineering bricks to be used as a dpc; substructure walls in type 'A' dense aggregate concrete blocks.

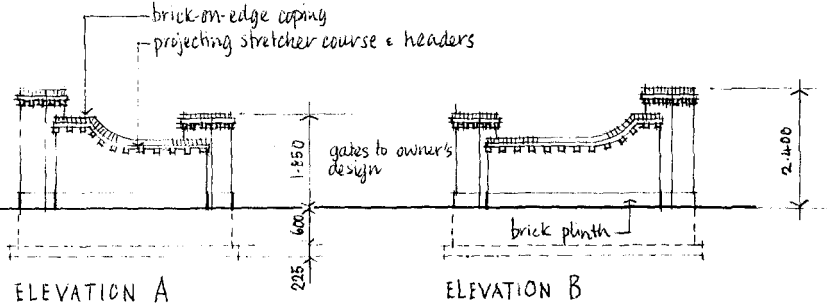

ELEVATION A
Scale 1:100


ELEVATION B
Scale 1:100

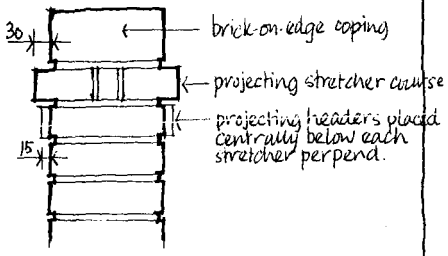


DETAIL TOP OF WALL AND PIERS
Scale 1:10

PROPOSED FRONT WALL HAGBEACH MANOR MILLGATE, WHAPLODE

DRG. Nº LMP 3/3 rev 1.
August 1999

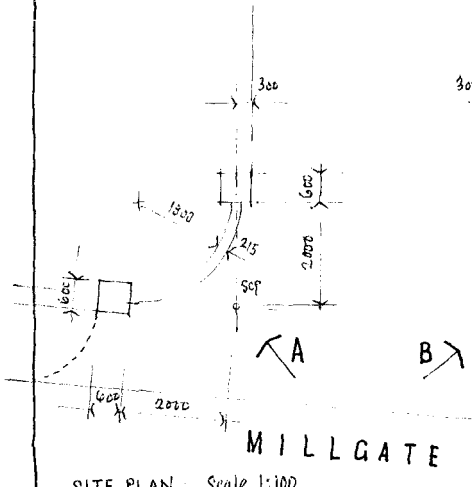


SITE PLAN Scale 1:100

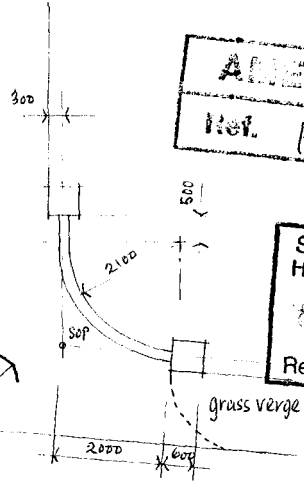


AMENDED PLAN
Ref. A1


SOUTH HOLLAND DC
HOUSING & PLANNING
- 9 AUG 1999
Ref: 1147/95

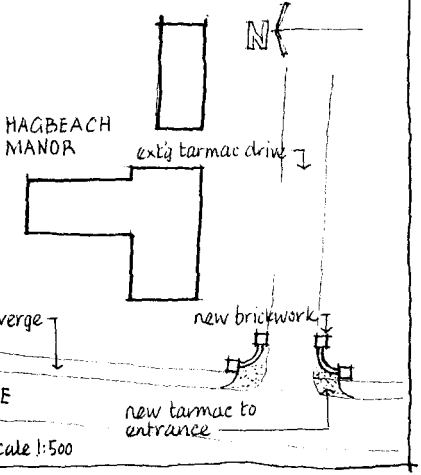


LOCATION PLAN Scale 1:500

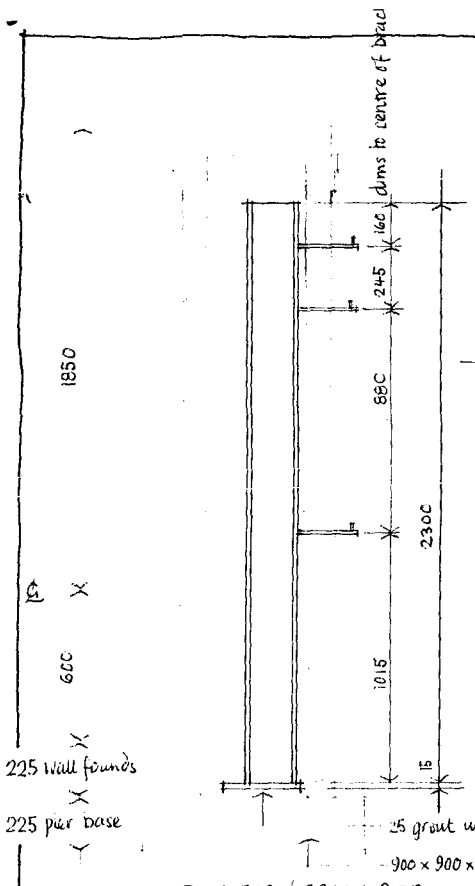


SECTION THRO' BRICK PIER
SUPPORTING NEW GATES
Scale 1:20

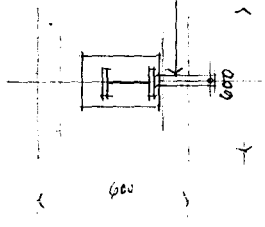

TYPICAL PLAN THRO'
BRICK PIER Scale 1:20

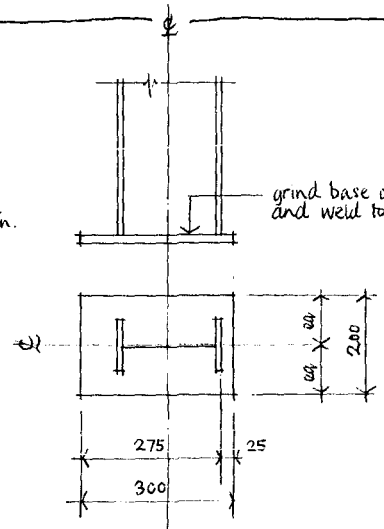

COLUMN TO BASEPLATE DETAIL Scale 1:10

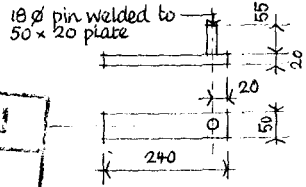

Scale 1:10


DETAIL OF BRACKETS (6 No req'd) 3 brackets per column.

APPROVED PLAN
Ref. A1


SOUTH HOLLAND DC
HOUSING & PLANNING
-9 AUG 1999
Ref: 1147/95

PROPOSED FRONT WALL
HAGBEACH MANOR
MILLGATE, WHAPLODE


Detail of steel column.
2 No required

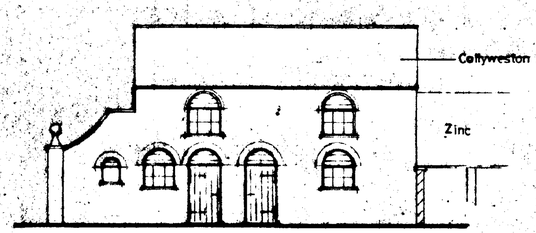


FRONT

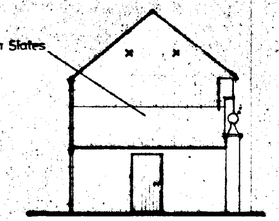


SIDE

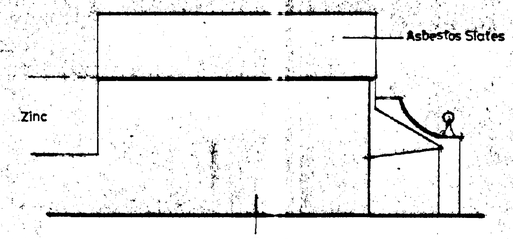


REAR

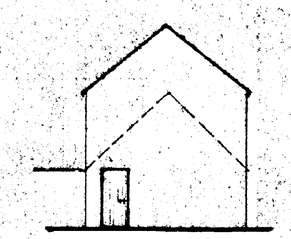


SIDE

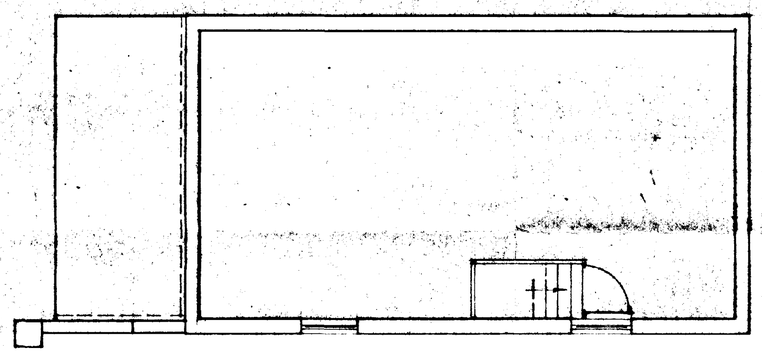

FIRST FLOOR PLAN

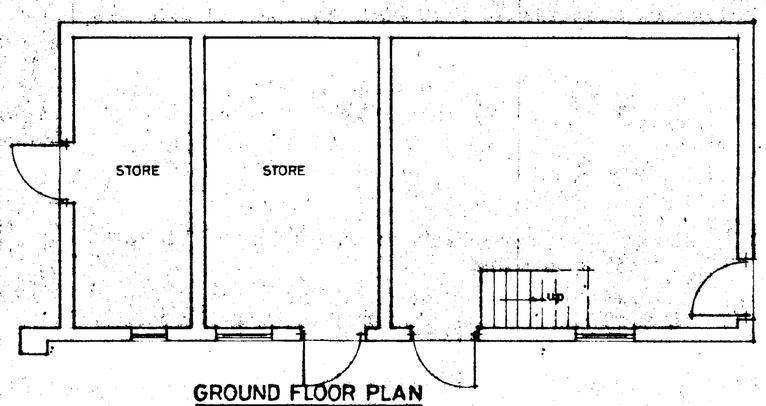

GROUND FLOOR PLAN

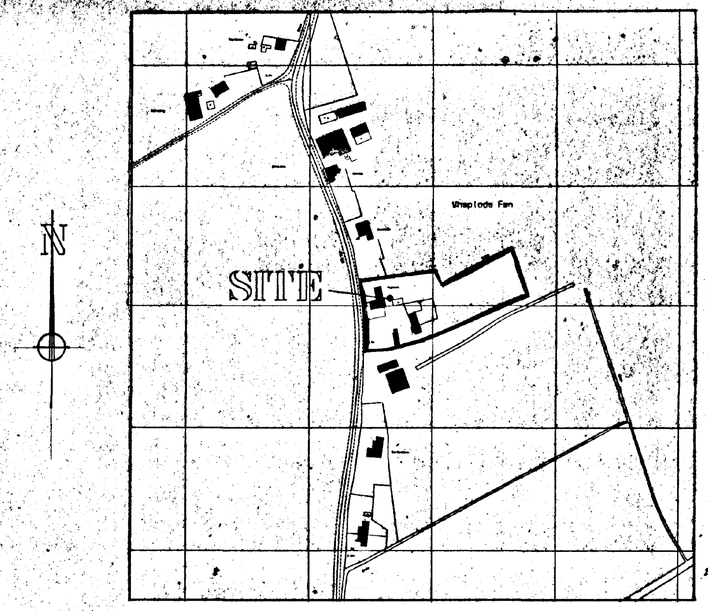

LOCATION PLAN

SCALE : 1/2500

EXISTING

RECEIVED
HOUSING
30 NOV 1995
Ref: H93/1147/95

G. R. MERCHANT
LENG AMICE, FIWO,
ARCHITECTURAL, STRUCTURAL
& LAND DRAINAGE CONSULTANT
TEL: HOLBEACH (01406) 490800

PROJECT:


CONVERSION OF OUT-BUILDINGS
HAGBEACH MANOR
MILLGATE
WHAPLODE

CLIENT:

L.M. PUTMAN


SCALES:	DATE:
1/50 1/100	*NOV 1995*
G.R.MERCHANT.	DRAWING No.: *LMP 3/1*

REVISIONS:

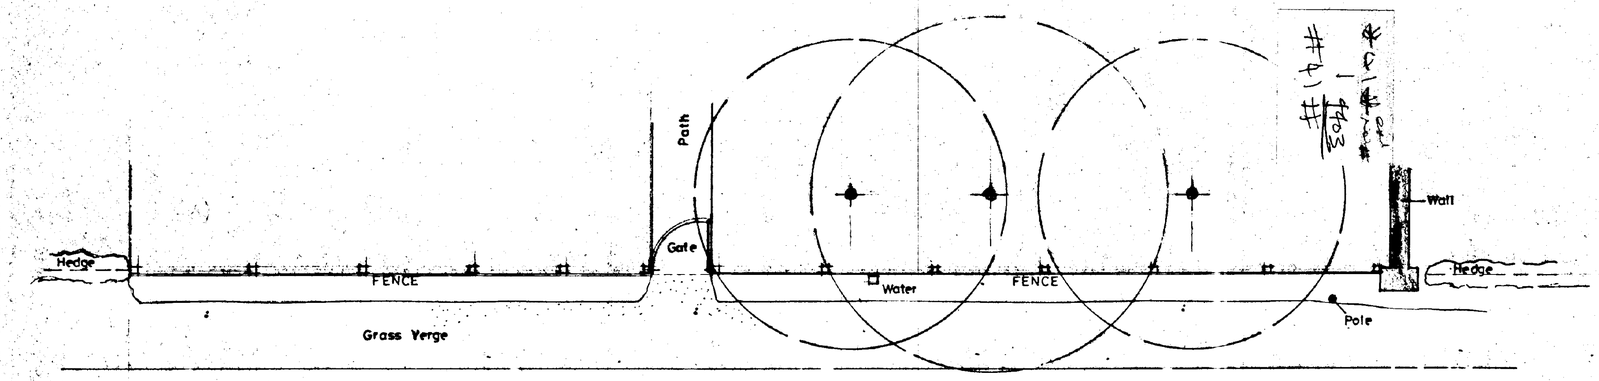


MILLGATE


PLAN (EXISTING)

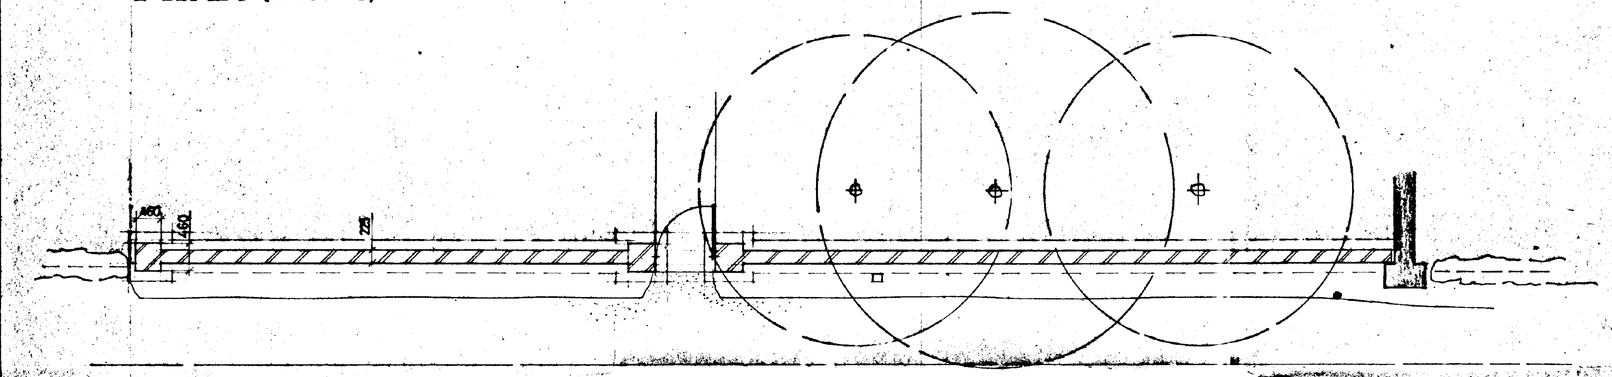

MILLGATE

PLAN (PROPOSED)

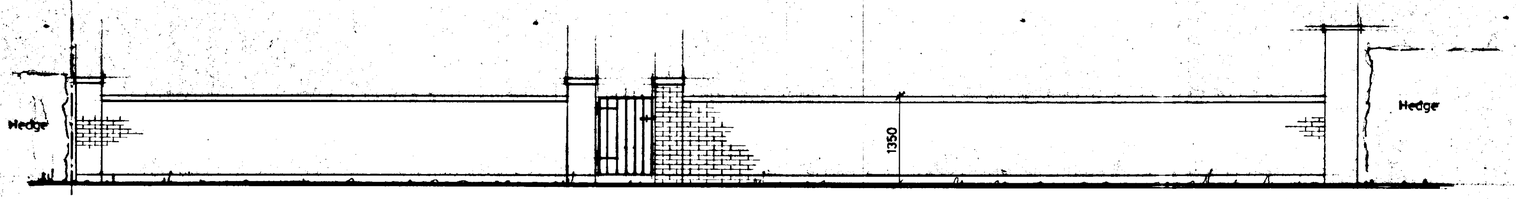

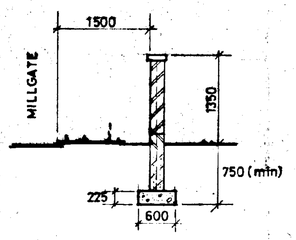

ELEVATION

RECLAIMED STONE COPINGS

WALL TO BE CONSTRUCTED IN RECLAIMED BRICKS TO MATCH HAGBEACH MANOR.

BLUE ENGINEERING BRICKS AS DPC TO 150MM ABOVE FINISHED GROUND LEVEL.

SUB-STRUCTURE WALLS IN TYPE 'A' DENSE AGGREGATE CONCRETE BLOCKS.

600MM WIDE X 225MM DEEP STRIP FOUNDATIONS IN ST.4 CONCRETE.

HAND GATE TO CLIENTS DESIGN.

SOUTH HOLLAND
HOUSING & PLANNING
30 NOV 1995
Ref: H93/1147/95.

G. R. MERCHANT
I.ENG AMICE, FIWO,
ARCHITECTURAL, STRUCTURAL
& LAND DRAINAGE CONSULTANT
TEL: HOLBEACH (01406) 490800

PROJECT:

PROPOSED FRONT WALL
MAGBEACH MANOR
MILLGATE
WHAPLODE


CLIENT:

L.M. PUTMAN


SCALES:	DATE:
1/50 1/100	*NOV 1995*
G.R.MERCHANT.	DRAWING No.: *LMP 3/3*

REVISIONS:

SUMMIT
8040-1184T

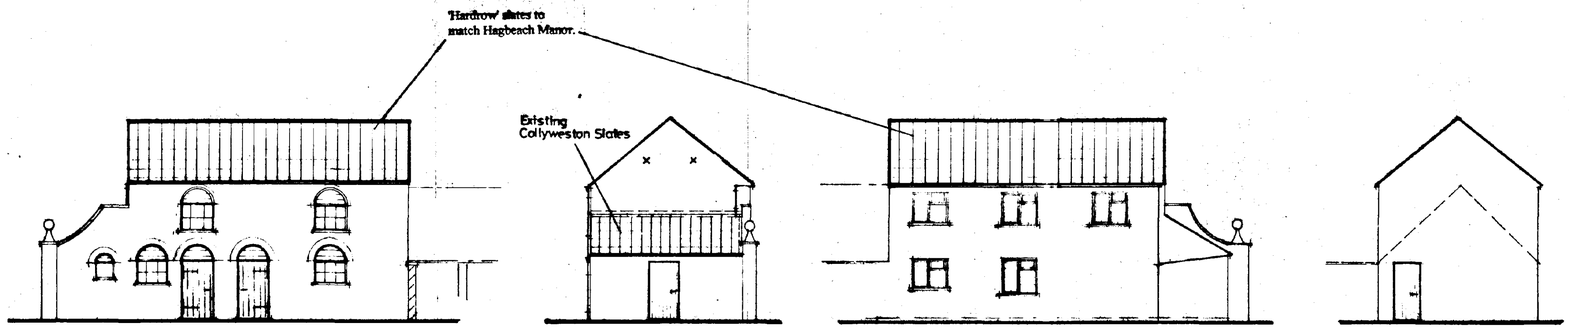


FRONT SIDE REAR SIDE

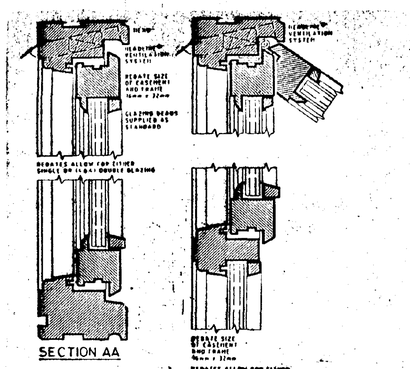


SECTION AA SECTION BB SECTION CC SECTION DD

NEW WINDOW DETAILS


SCALE : 1/15

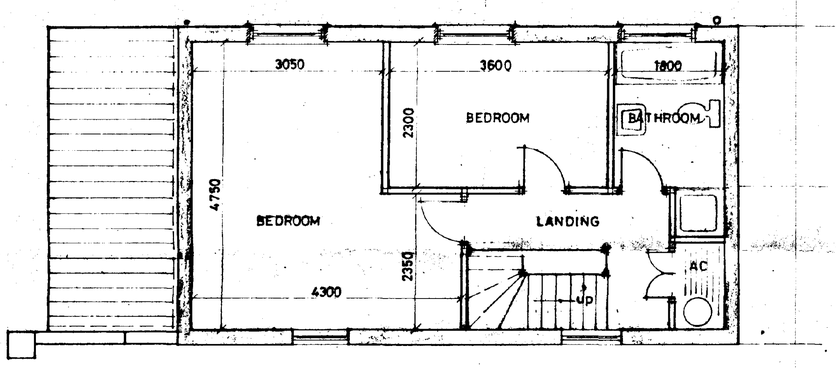

FIRST FLOOR PLAN

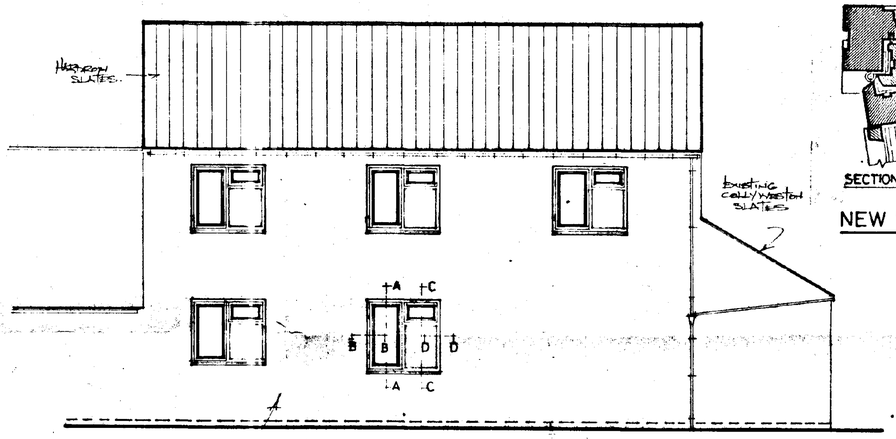

REAR

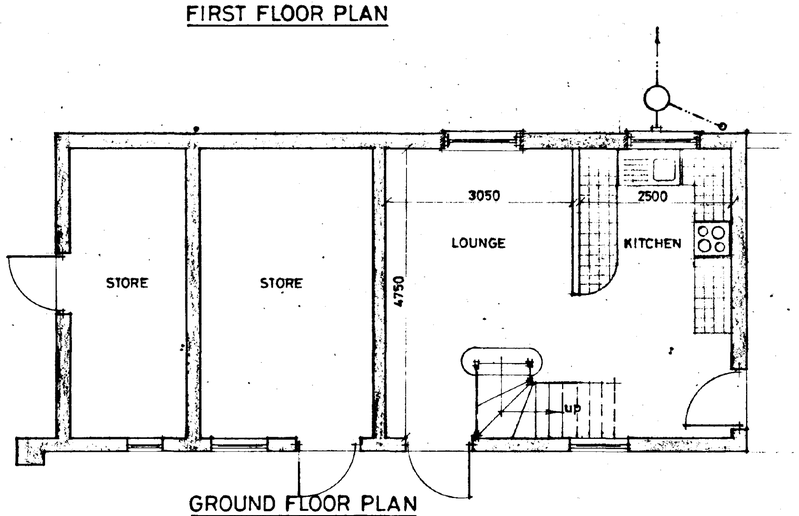

GROUND FLOOR PLAN

SUPERSEDED
[IN PART]
NEW DETAIL of REAR ELEVATION Submitted 30/1/96

B. 29.12.95 SCALE OF WINDOW DETAILS
A. 18.12.95 NEW WINDOW DETAILS

SOUTH HOLLAND DC
HOUSING & PLANNING
02 JAN 1996
Ref: 1147/95

PROPOSED


G. R. MERCHANT
I.ENG AMICE, FIWO,
ARCHITECTURAL, STRUCTURAL
& LAND DRAINAGE CONSULTANT
TEL: HOLBEACH (01406) 490800

PROJECT:
CONVERSION OF OUT-BUILDINGS
HAGBEACH MANOR
MILLGATE
WHAPLODE


CLIENT:
L.M. PUTMAN

SCALES: *1/50 1/100*
DATE: *NOV 1995*
G.R. MERCHANT
DRAWING No.: *LMP 3/2 B.*
REVISIONS: *A. B.*


SUMMIT
8046-11947

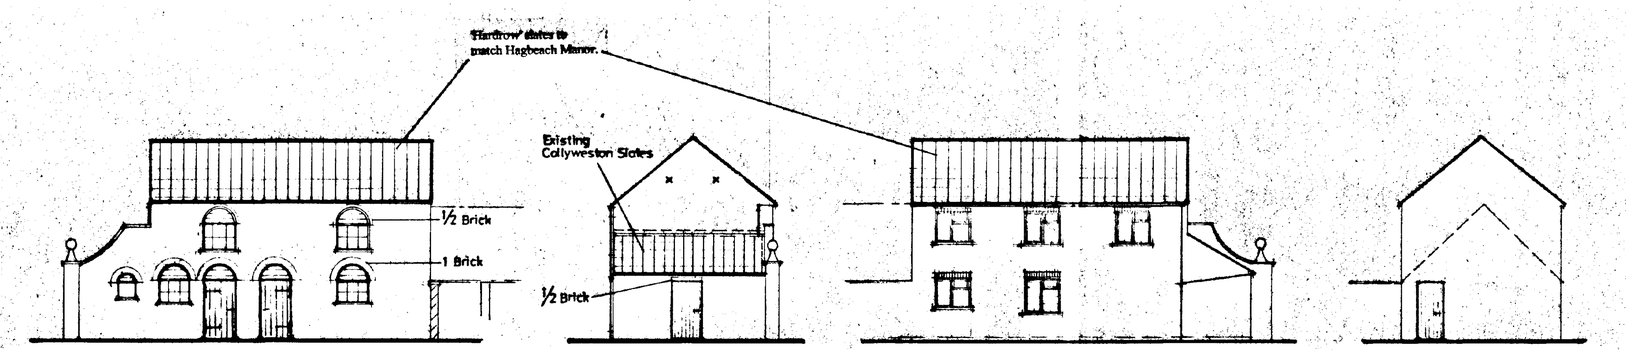


FRONT SIDE REAR SIDE

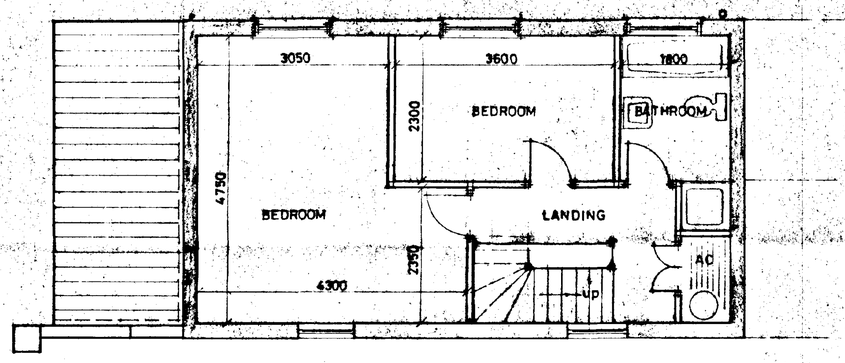


FIRST FLOOR PLAN

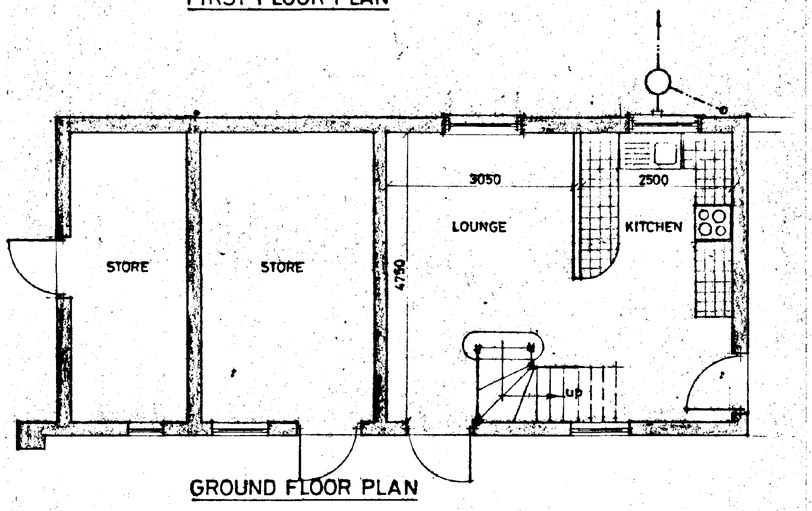

GROUND FLOOR PLAN

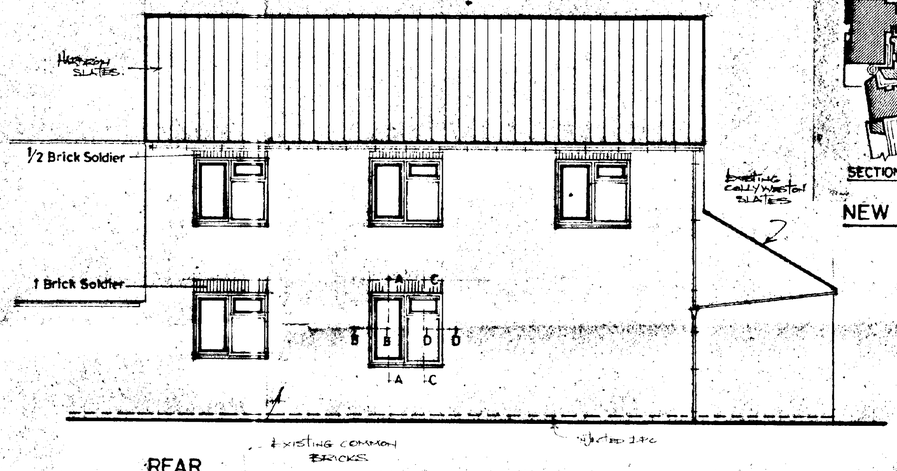

REAR

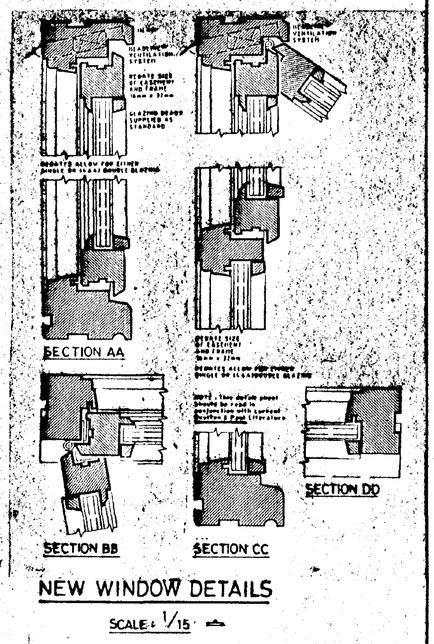

NEW WINDOW DETAILS

SCALE: 1/15

AMENDED PLAN
Ref.

SOUTH HOLLAND DISTRICT COUNCIL
HOUSING PLANNING
17 JAN 1996
Ref: 1147/95

c. 15.1.96. Section added to plan
b. 29.12.95. Scale of window details
a. 18.12.95. New window details

G. R. MERCHANT
I.ENG AMICE, FIWO,
ARCHITECTURAL, STRUCTURAL
& LAND DRAINAGE CONSULTANT
TEL: HOLBEACH (01406) 490800

PROJECT:
CONVERSION OF OUT-BUILDINGS
HAGBEACH MANOR
MILLGATE
WHAPLODE

CLIENT:
L.M. PUTMAN

SCALES:	DATE:
1/50 1/100	*NOV 1995*
G.R. MERCHANT	DRAWING No.: *LMP 3/2 c.*

REVISIONS: A B C

PROPOSED