




FRONT

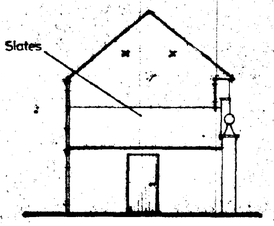


SIDE

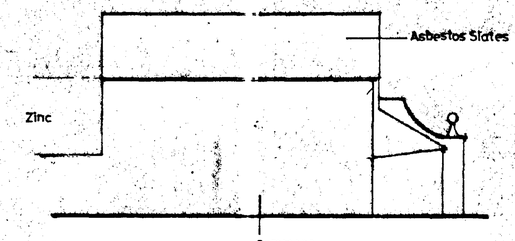


REAR

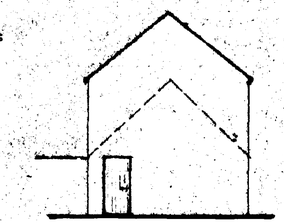


SIDE

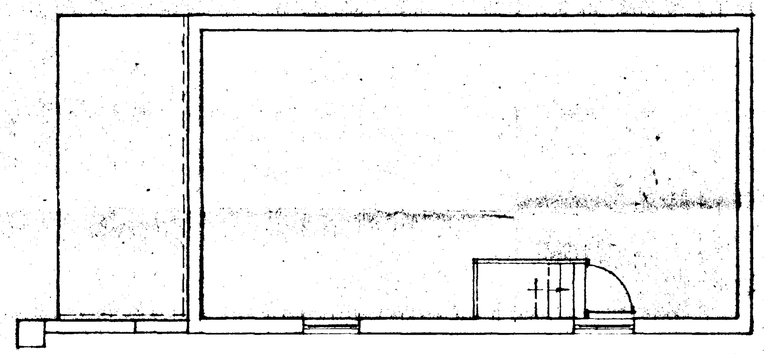

FIRST FLOOR PLAN

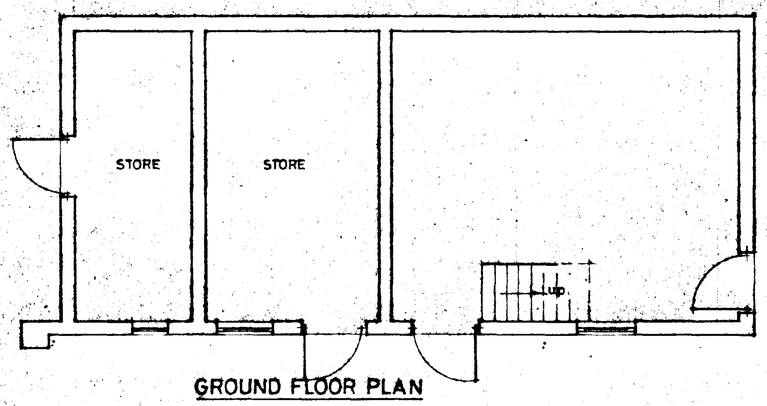

GROUND FLOOR PLAN

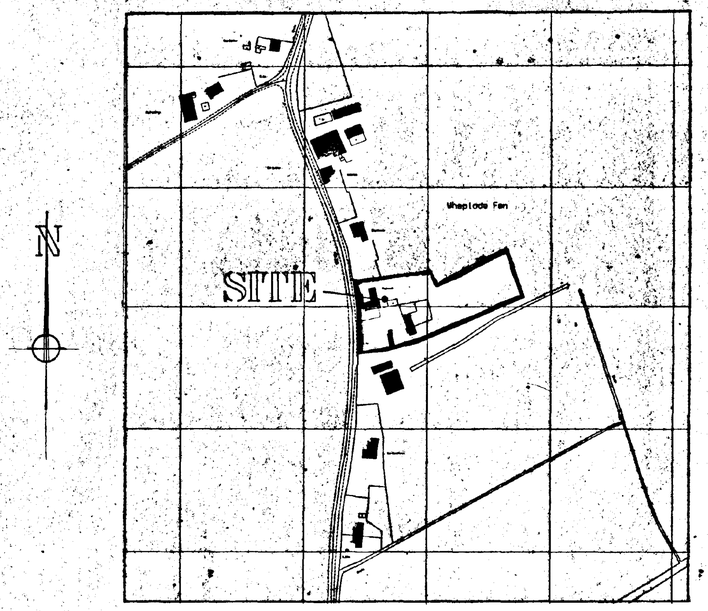

LOCATION PLAN
SCALE : 1/2500

EXISTING

SOUTH HOLLAND DC
HOUSING & PLANNING
30 NOV 1995
Ref: H23/1148/95.

G. R. MERCHANT
LENG AMICE, FIWO,
ARCHITECTURAL, STRUCTURAL
& LAND DRAINAGE CONSULTANT
TEL: HOLBEACH (01406) 490800

PROJECT:
CONVERSION OF OUT-BUILDINGS
HAGBEACH MANOR
MILLGATE
WHAPLODE


CLIENT:
L.M. PUTMAN

SCALES:	DATE:
1/50 1/100	*NOV 1995*
GRMERCHANT	DRAWING No.: *LMP 3/1*


REVISIONS:

"Hardrow" slates to match Hagbeach Manor.


Existing Collyweston Slates

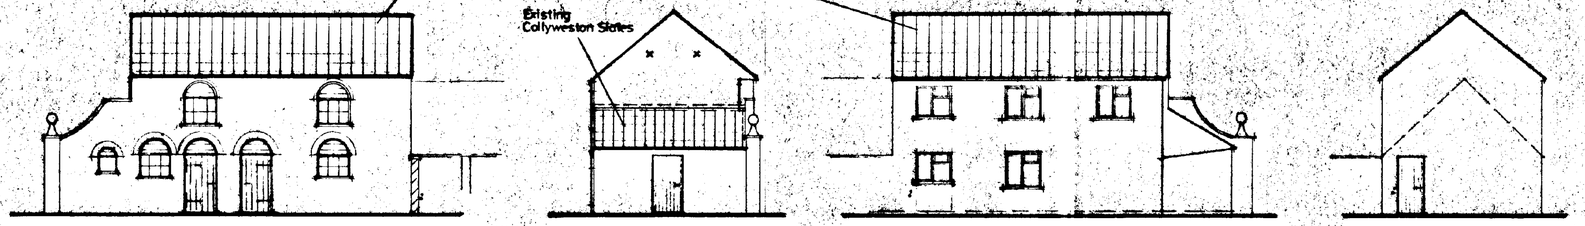


FRONT SIDE REAR SIDE

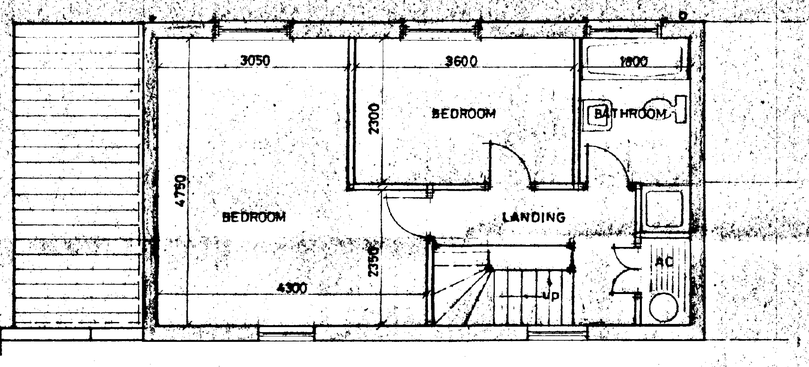


FIRST FLOOR PLAN

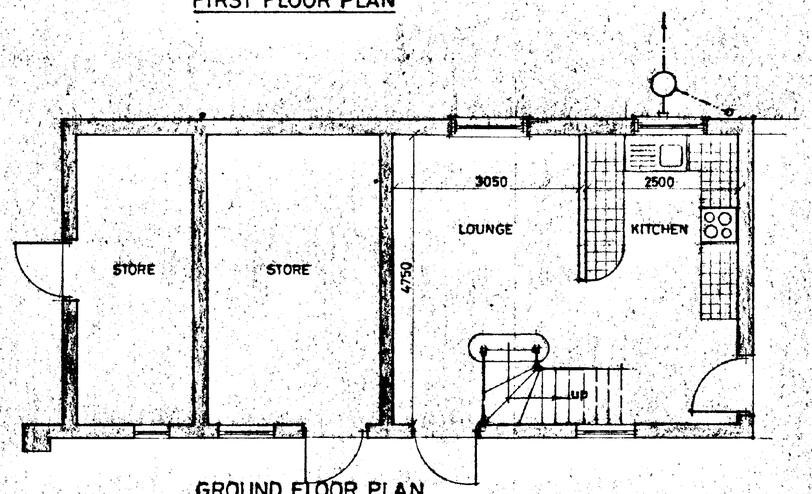

GROUND FLOOR PLAN

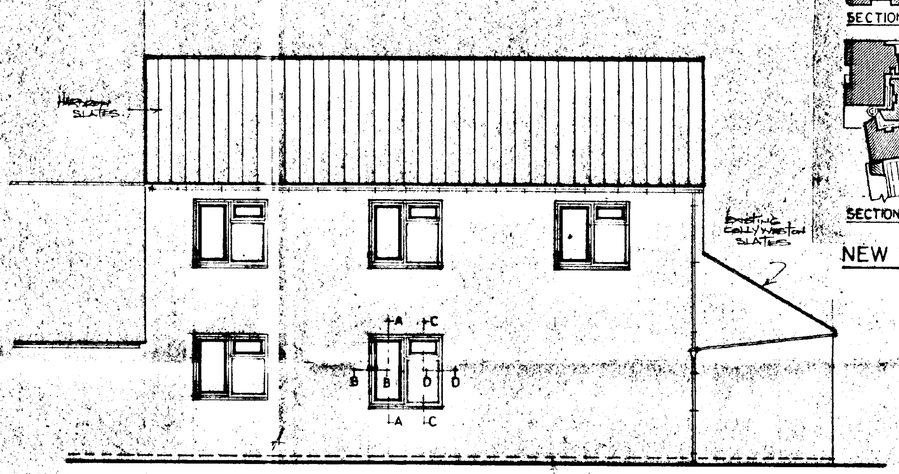

REAR

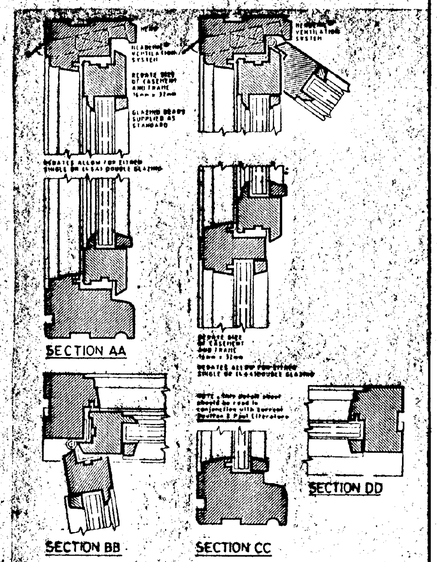

NEW WINDOW DETAILS

SCALE: 1/15

PROPOSED

Ref: 1148/95

SUPERSEDED

5.12.96. FAN DUCT + NEW DETAIL OF NEW ELECTRICAL SYSTEMS

4.10.96. NEW WINDOW DETAILS

G. R. MERCHANT
I.ENG AMICE, FIWO,
ARCHITECTURAL, STRUCTURAL & LAND DRAINAGE CONSULTANT
TEL: HOLBEACH (01406) 490800


PROJECT:
CONVERSION OF OUT-BUILDINGS
HAGBEACH MANOR
MILLGATE
WHAPLODE

CLIENT:
L.M. PUTMAN

SCALES: *1:50 1:100*
DATE: *NOV 1995*


G.R.MERCHANT
DRAWING No.: *LMP 97 B.*

REVISIONS: *A.B.*

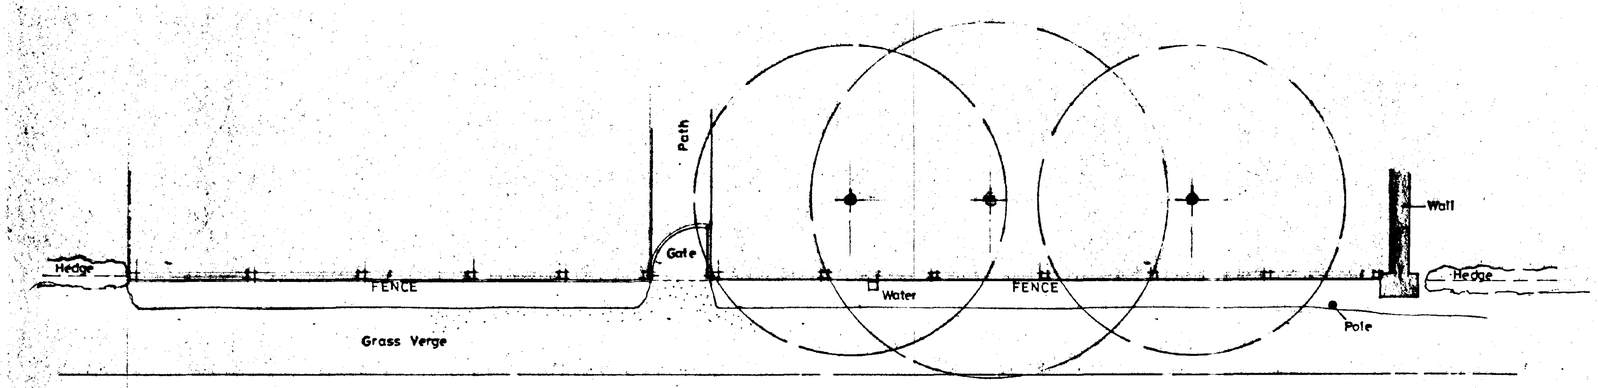


MILLGATE


PLAN (EXISTING)

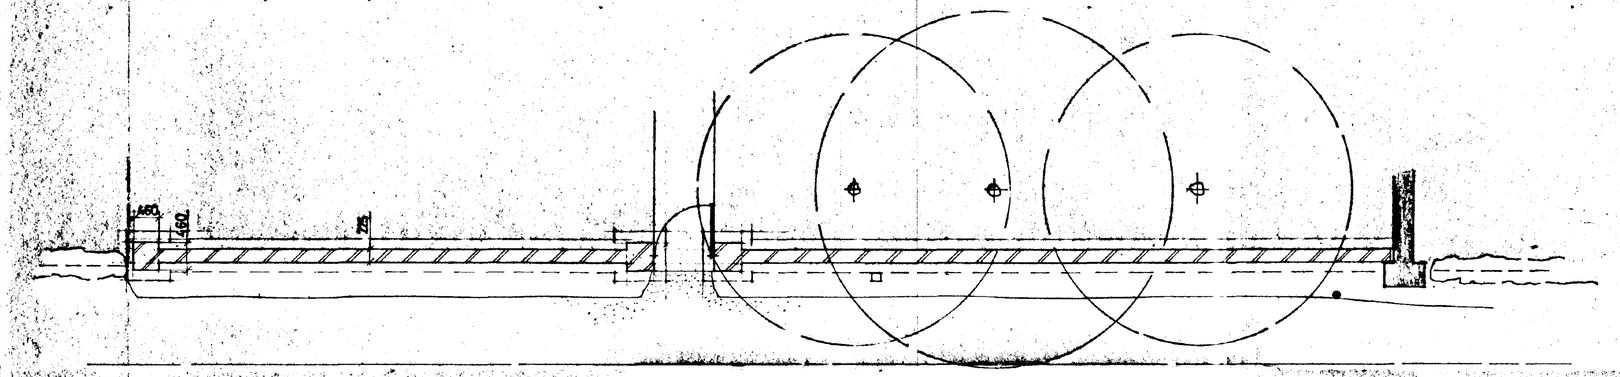

MILLGATE

PLAN (PROPOSED)

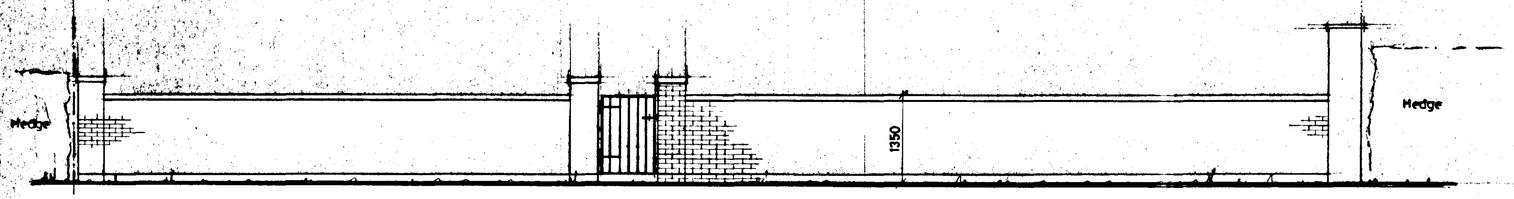

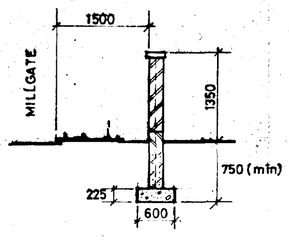

ELEVATION

RECLAIMED STONE COPINGS

WALL TO BE CONSTRUCTED IN RECLAIMED BRICKS TO MATCH HAGBEACH MANOR.

BLUE ENGINEERING BRICKS AS DPC TO 150MM ABOVE FINISHED GROUND LEVEL.

SUB-STRUCTURE WALLS IN TYPE 'A' DENSE AGGREGATE CONCRETE BLOCKS.

600MM WIDE X 225MM DEEP STRIP FOUNDATIONS IN ST.4 CONCRETE.

HAND GATE TO CLIENTS DESIGN.

SOUTH HOLLAND D.C.
HOUSING & PLANNING
30 NOV 1995
Ref: H23/1148/95

G. R. MERCHANT
I.ENG AMICE, FIWO,
ARCHITECTURAL, STRUCTURAL
& LAND DRAINAGE CONSULTANT
TEL: HOLBEACH (01406) 490800

PROJECT:

PROPOSED FRONT WALL
HAGBEACH MANOR
MILLGATE
WHAPLODE


CLIENT:

L.M. PUTMAN


SCALES:	DATE:
1/50 1/100	*NOV 1995*
G.R.MERCHANT.	DRAWING No.: *LMP 3/3*

REVISIONS:


©UMMIT
0046 11947

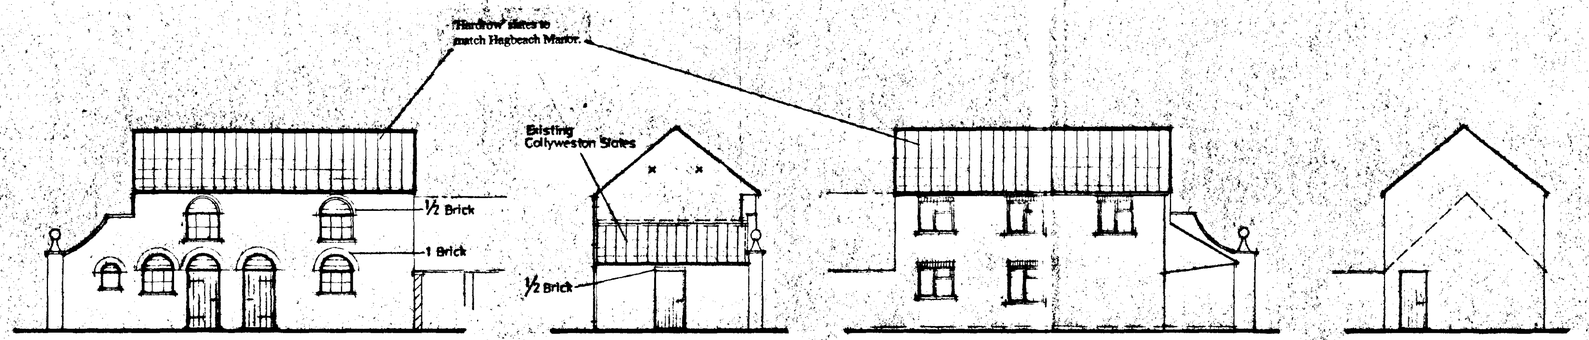


FRONT SIDE REAR SIDE

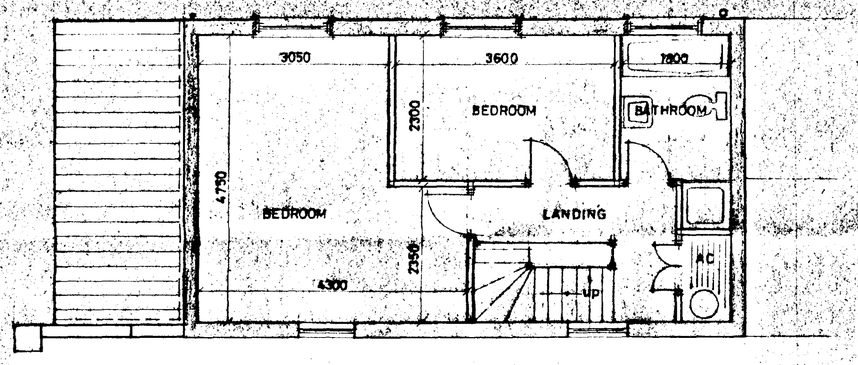


FIRST FLOOR PLAN

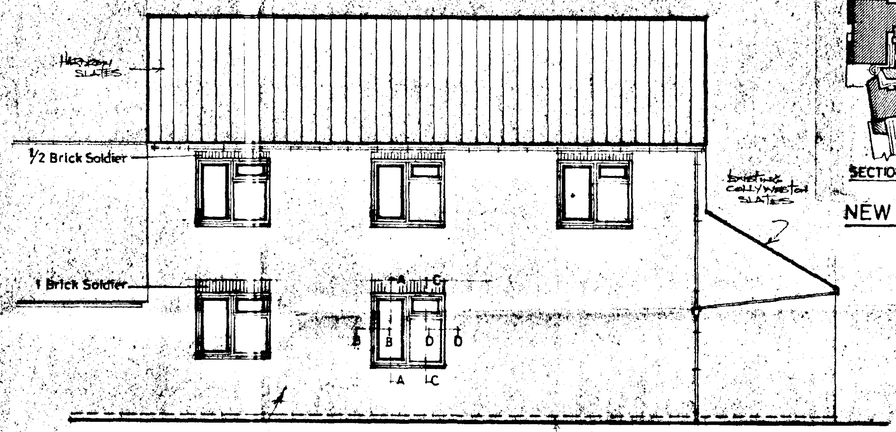

REAR

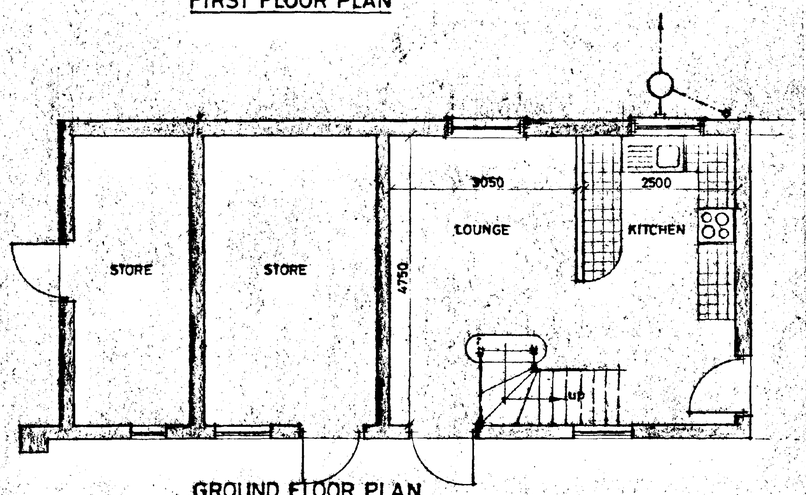

GROUND FLOOR PLAN

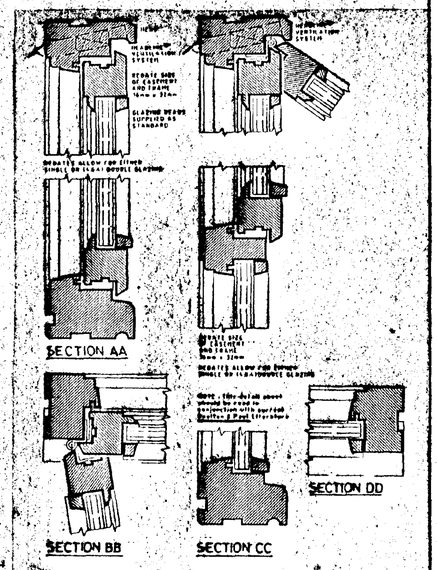

NEW WINDOW DETAILS

SCALE: 1/15

AMENDED PLAN
Ref.

SOUTH HOLLAND DC
HOUSING & PLANNING
17 JAN 1996
Ref: 1147/95

C. 10.1.96. Service ducts to plumbers
B. 29.12.95. Scale of window details.
A. 18.12.95. New window details

G. R. MERCHANT
I.ENG AMICE, FIWO,
ARCHITECTURAL, STRUCTURAL
& LAND DRAINAGE CONSULTANT
TEL: HOLBEACH (01406) 490800

PROJECT:
CONVERSION OF OUT-BUILDINGS
HAGBEACH MANOR
MILLGATE
WHAPLODE

CLIENT:
L.M. PUTMAN

SCALES:	DATE:
1/50 & 1/100	*NOV 1995*
G.R. MERCHANT	DRAWING No.: *LMP 3/2 c.*

REVISIONS:
A.B.C

PROPOSED