




PROPOSED ELEVATIONS 1:100

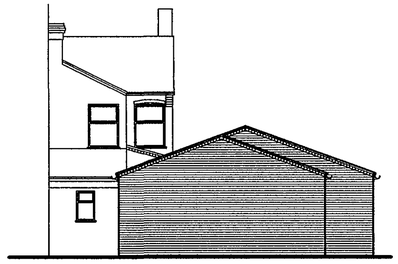


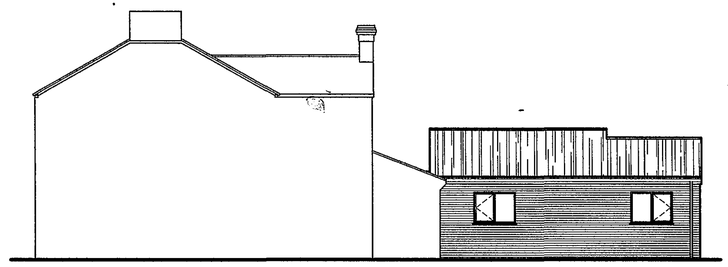


PROPOSED SIDE ELEVATION 1:100

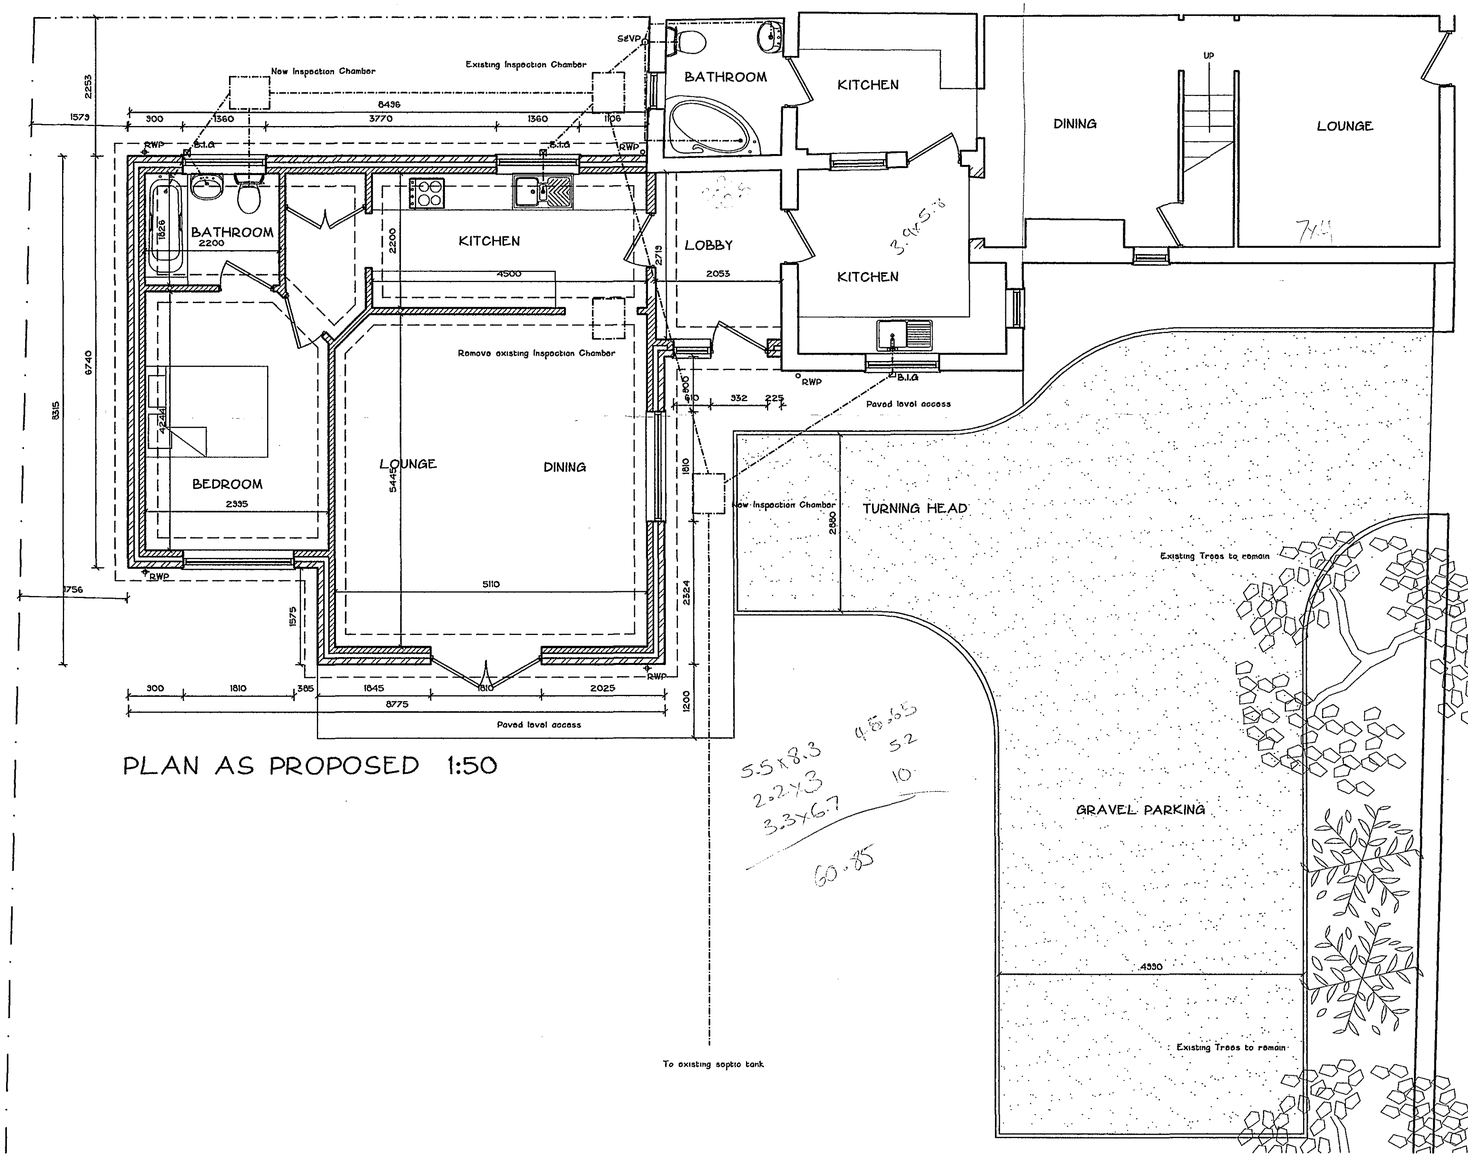


PLAN AS PROPOSED 1:50

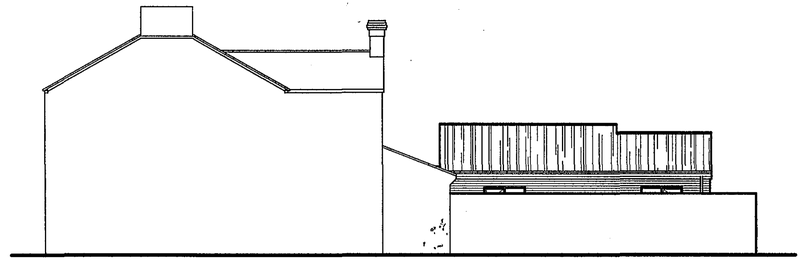

PROPOSED NEIGHBOUR'S SIDE ELEVATION 1:100

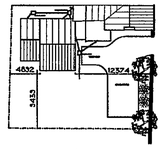





PROPOSED BLOCK PLAN 1:500

Planning & Development
22 AUG 2006
Ref: 1178/06

Revisions


Albion Technical Solutions

8 Malvern Avenue
Spalding
Lincs
PE11 2DG

Tel: 01775 714449
Fax: 01775 710210
www.albion-technical-solutions.co m

Building Design Consultants


Client
MR & MRS WORST

Project
PROPOSED GRANNY ANNEX
1 NORWOOD COTTAGES
HURDLETREE BANK
WAPLODE ST CATHERINES
SPALDING
LINCS
PE12 6SB

Drawing
PROPOSED FLOOR PLANS
PROPOSED ELEVATIONS

DETERMINED PLAN

Scale
AS NOTED

Date
JULY 2006

Drawing Number
ATS/014/02

Revision

Original Sheet Size
A1