

NORTH

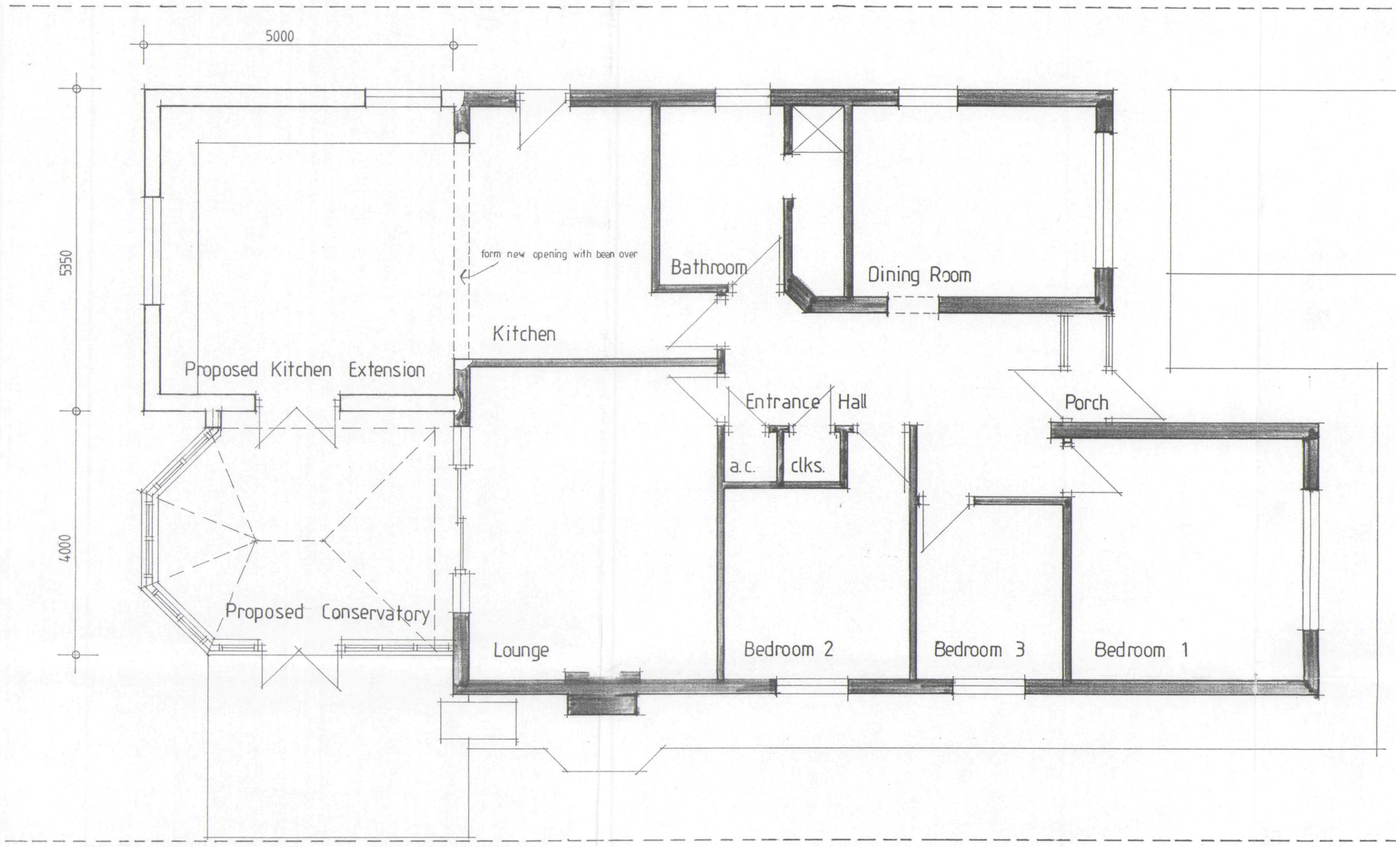

LAYOUT PLAN


WEST ELEVATION

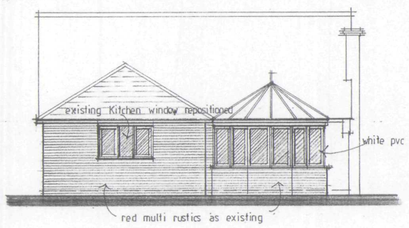


SOUTH ELEVATION




EAST ELEVATION

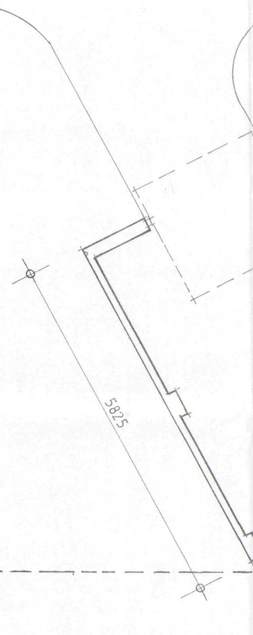


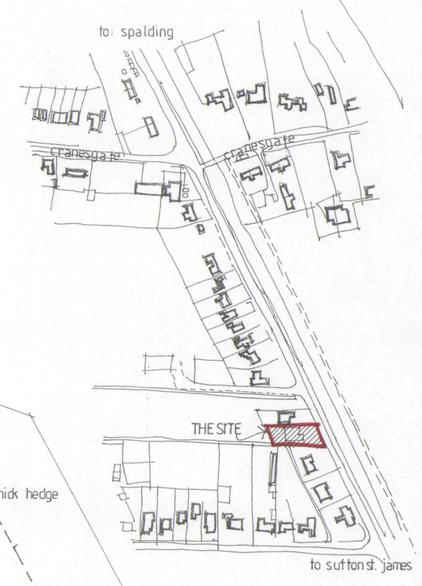

LOCATION PLAN 1:2500

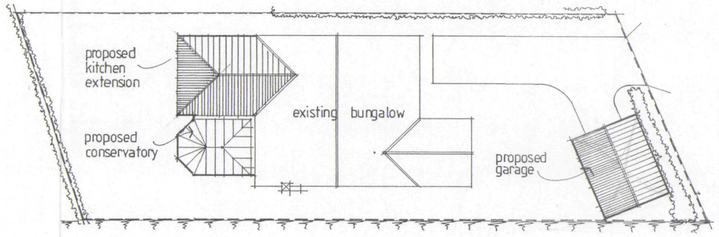

SITE PLAN 1:200

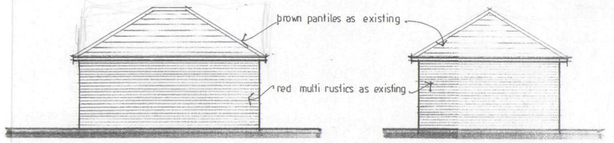

SIDE ELEV OF GARAGE

REAR ELEV OF GARAGE

SHDC PLANNING & DEVELOPMENT
0 6 OCT 2003
Ref. S/1219/03

TREVOR A CLAY R.I.B.A.
CHARTERED ARCHITECT
14 OLD FENDIKE ROAD
WESTON HILLS
SPALDING
LINCOLNSHIRE PE12 6DD

Project:
PROPOSED KITCHEN EXTENSION, NEW CONSERVATORY AND NEW DETACHED GARAGE AT "RIVER VIEW", RAVENS BANK, WHAPLODE ST CATHERINE FOR MR E GADD

Drawing:
PLANNING DRAWING

Date: 07 October 03	Proj No: 03/121/PA	
Scale: 1:50/100/200/2500	Drg. No: 002	Rev: