

1) This drawing ha been prepared to cover matters which are the requirements of the Building Regulations/ Planning and is not intended to constitute a full specification of the work
2) Do not scale this drawing
3) All dimensions, details, components and assemblies shall be varified by the contractor **PRIOR** to the construction, manufacture or supply
4) Any conflicting information, errors or omissions shown or implied on this drawing shall be referred to DAVID TRUNDLEY DESIGN SERVICES prior to construction or ordering of materials
5) This drawing and the works depicted are the Copyright of DAVID TRUNLDEY DESIGN SERVICES and may not be copied in part or whole without written permission

Revisions


No:	Date:	Description:
A	09.10.2003	DRAWING UPDATED FOR PLANNING APPLICATION

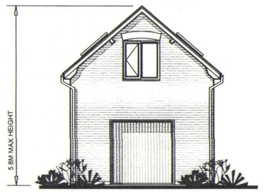


FRONT ELEVATION
Scale: 1:100

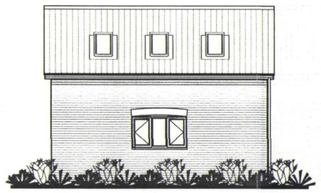

SIDE (DWELLING) ELEVATION
Scale: 1:100

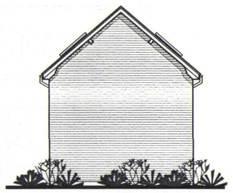


REAR ELEVATION
Scale: 1:100

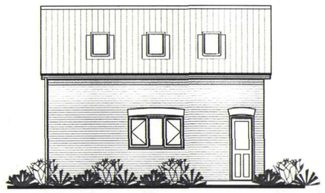


SIDE (ROAD) ELEVATION
Scale: 1:100

PROPOSED ELEVATIONS

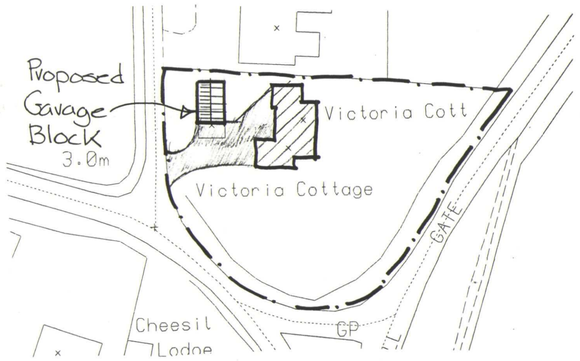


PROPOSED SITE PLAN
1:500

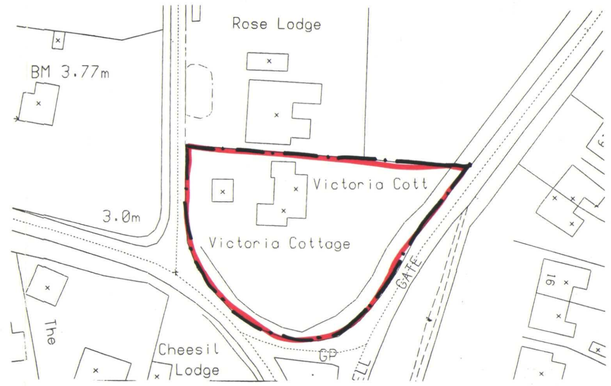


PROPOSED LOCATION PLAN
1:1250

DETERMINED PLAN



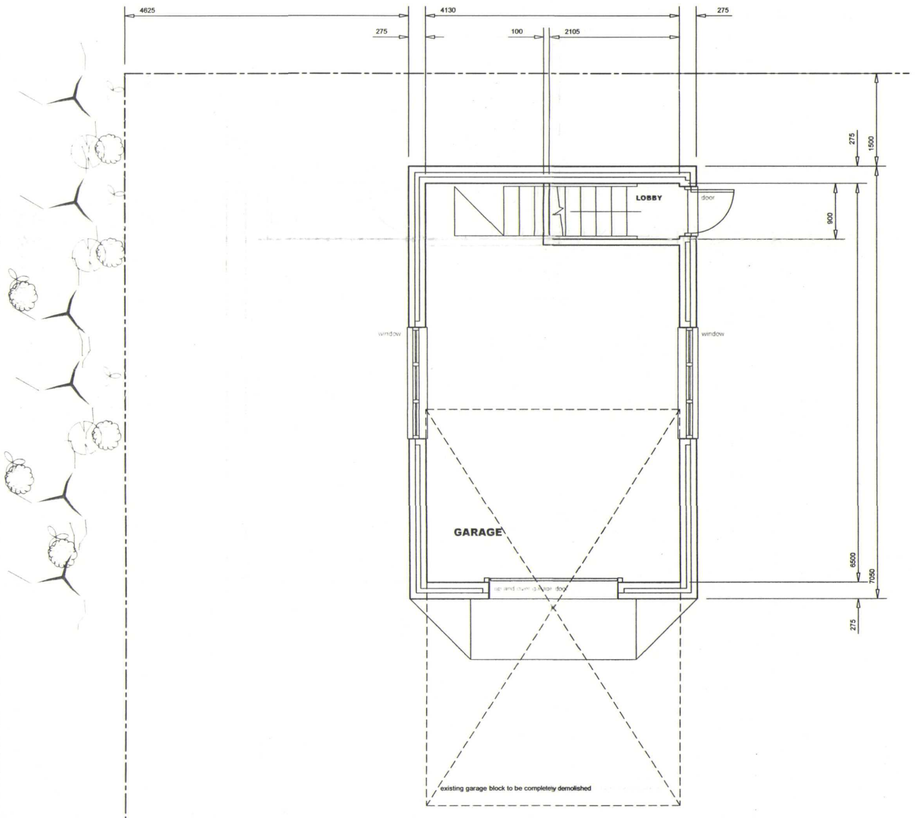

PROPOSED GROUND FLOOR LAYOUT
scale: 1:50

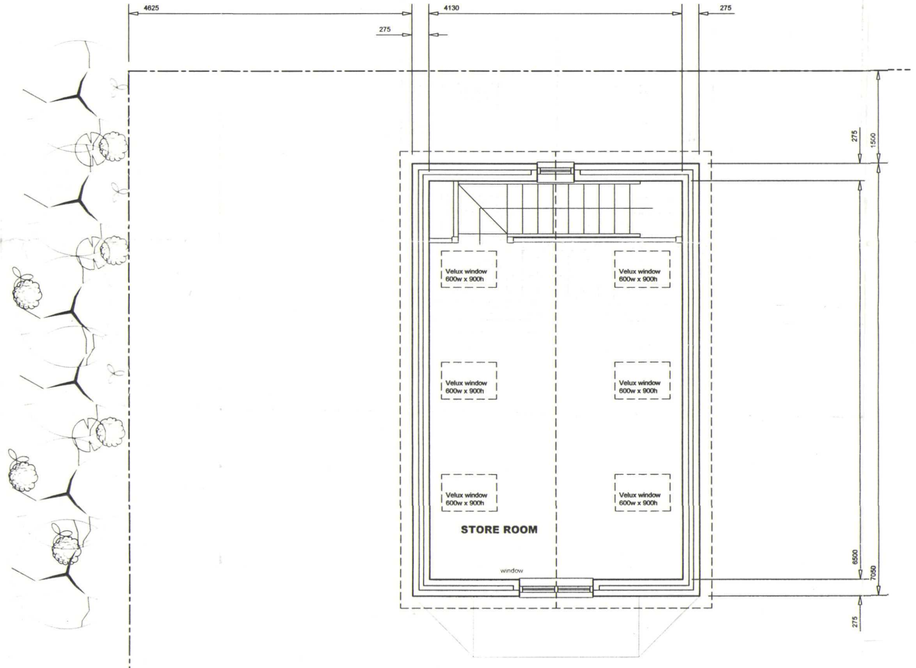

PROPOSED FIRST FLOOR LAYOUT
scale: 1:50

SHDC
PLANNING & DEVELOPMENT
13 OCT 2003
Ref. 1238/03

DETERMINED PLAN

DAVID TRUNDLEY DESIGN SERVICES

VICTORIA COTTAGE, STOCKWELL GATE, WHAPLODE
PROPOSED SINGLE STOREY EXTENSION

SCALE: 1:50, 1:100 DATE: SEPT 2003 **DRG. No.: 03-132-01A**