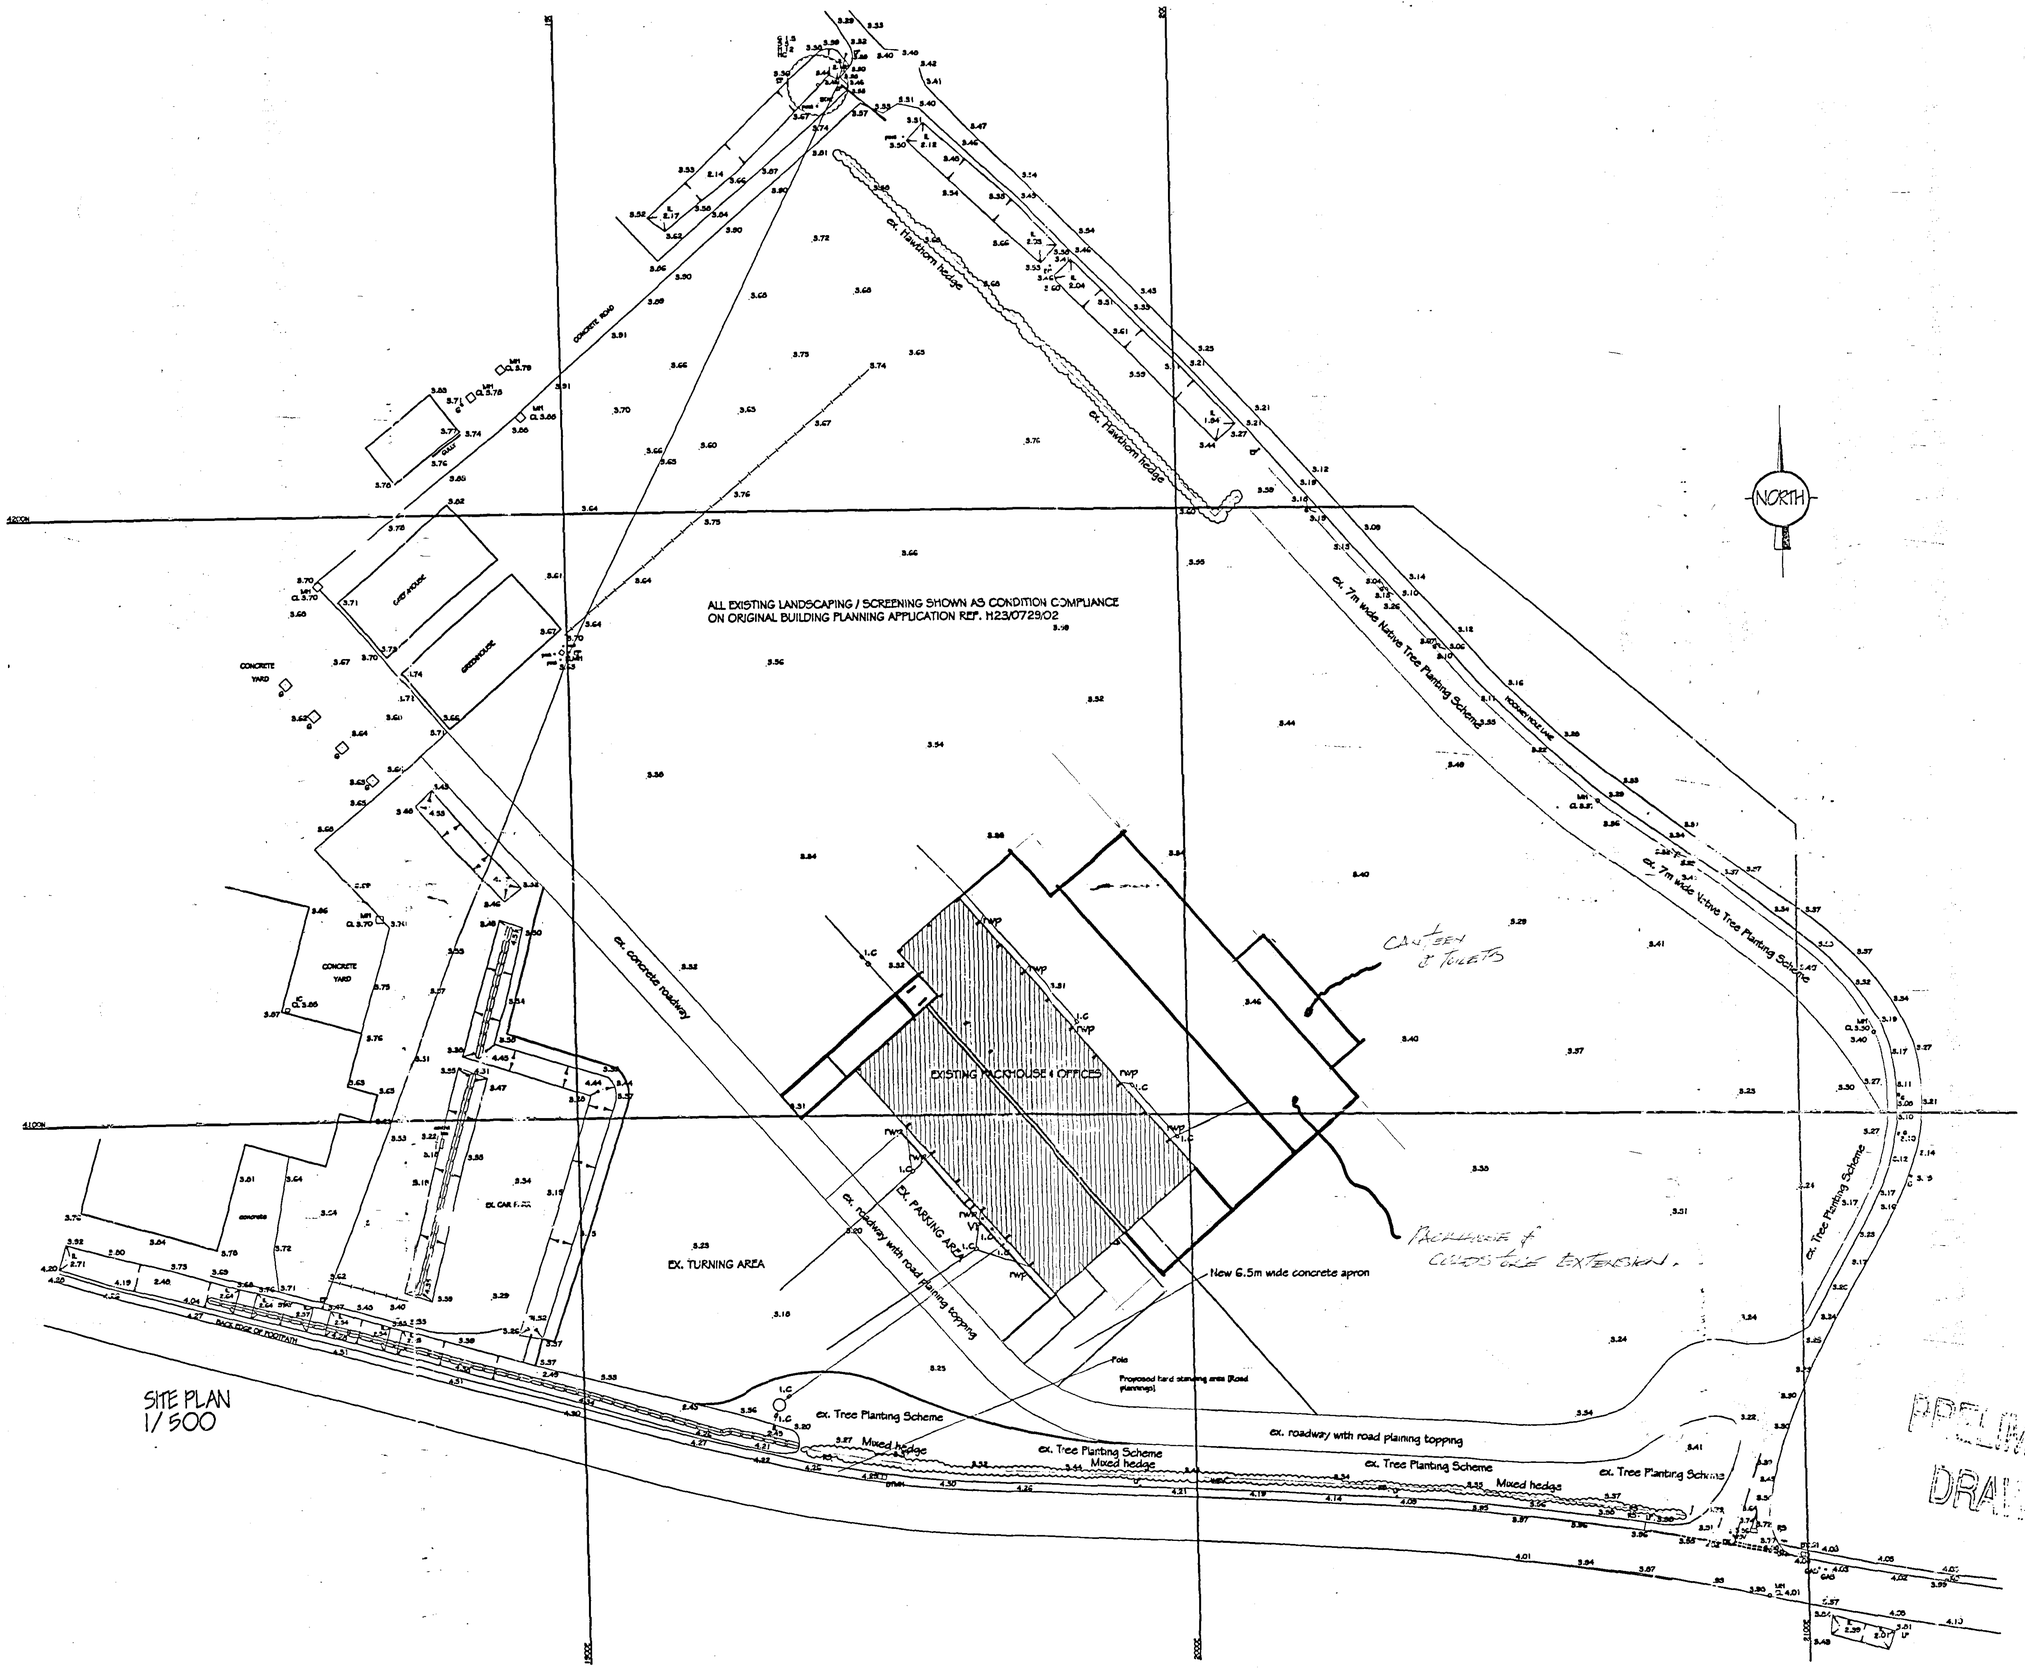

SITE PLAN
1/500

G. R. MERCHANT LTD.
LAND AGENT AND
AGRICULTURAL CONSULTANTS
AND LAND DRAINAGE
CONSULTANTS
4 Wrights Mews
12A Park Road, Holbeach,
Spalding, Lincs. PE12 7PT.
Tel: 01406 490900
Fax 01406 422674
E-Mail: gr.merchant@btconnect.com

Project
PROPOSED EXTERNAL WORKS.
HIGH ROAD.
WHAPLODE.
SPALDING. LINC'S. PE12 6NT.

Client
FASTTRACK FLOWERS

Drawing
SITE LAYOUT.

Job Ref.	Drawing No.
1424-06	02.
Date: JUNE '06.	Drawn: GRM

Scales
1/500.

DO NOT SCALE FROM THIS DRAWING
This drawing is copyright and may not be altered, traced, photographed or used for any purpose other than that for which it is issued. The Contractor is to check all dimensions on site and report any discrepancies at the Architect. All levels shown on this drawing including those quoted are to be checked and confirmed on site by the Contractor before any work is commenced. Any conditions which may be discovered during construction, unless included in the Architect's specification, are to be reported immediately and not acted upon. Site and building works are to comply with all current Building Regulations and all other statutory requirements. The Contractor is to establish specific site conditions before foundation work is undertaken. This drawing is to be read in conjunction with any relevant Specification, Schedule of Works and other consultants' drawings. Any discrepancies or omissions in this drawing or in the information supplied are to be reported to the Architect before any work is put in hand. Figured dimensions are to be taken in preference to scaled dimensions. Only the latest revision of this drawing should be used for any purpose. Dimensions are in millimetres unless otherwise stated. Do not scale from this drawing. This drawing is to be read in conjunction with all relevant Structural Engineer's drawings and specifications. This drawing is not to be used as a construction document unless it has been signed by the Architect. The Architect will not be responsible for any errors or omissions in this drawing arising from the use of any reproduction which does not represent a true copy of the original. 

PRELIMINARY DRAWING