


front - existing




FRONT - PROPOSED




SIDE - PROPOSED

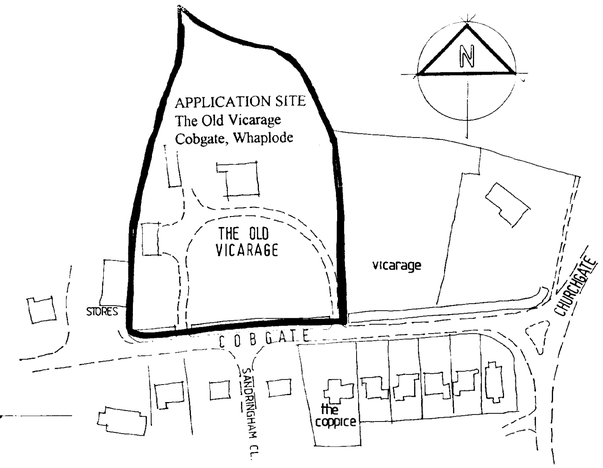


LOCATION PLAN
1:1250 scale

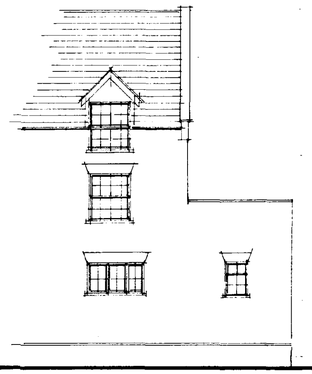


rear - existing

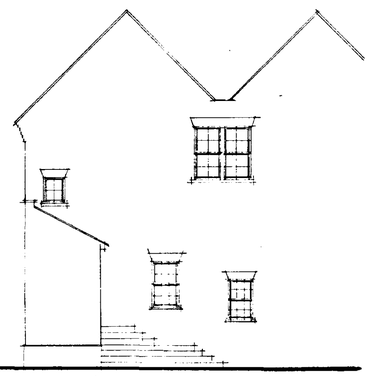


side - existing

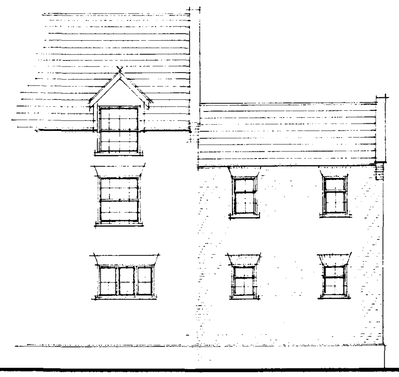


REAR - PROPOSED

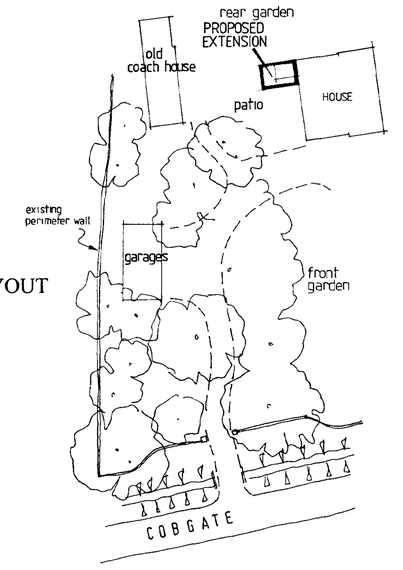


SITE LAYOUT
1:500 scale

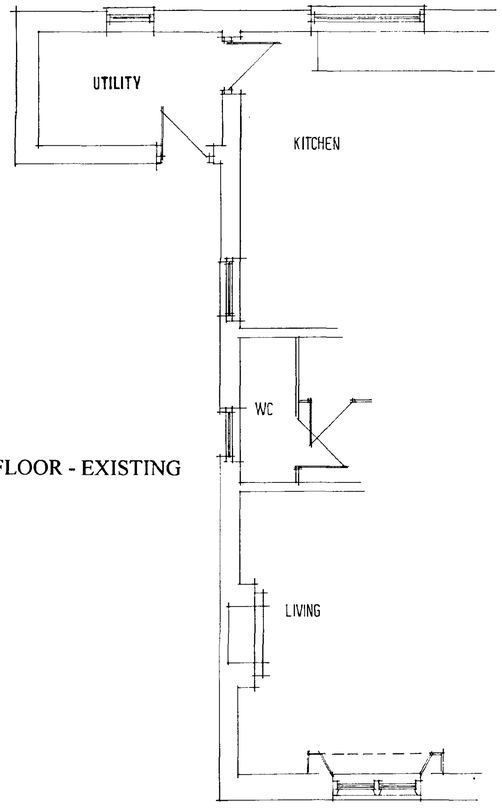

GROUND FLOOR - EXISTING
1:50 scale

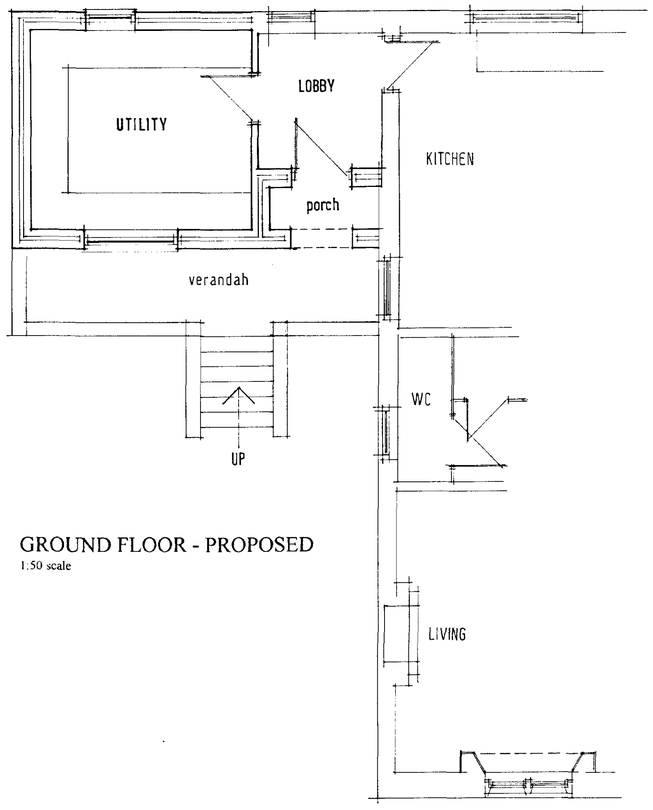

GROUND FLOOR - PROPOSED
1:50 scale

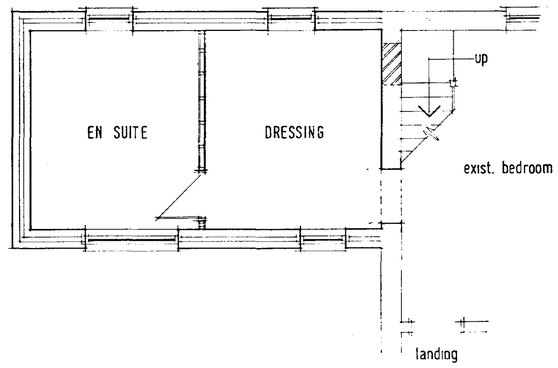

FIRST FLOOR - PROPOSED
1:50 scale

SOUTH HOLLAND DC
HOUSING & PLANNING
09 NOV 2001
Ref: 1288/01


DETERMINED
PLAN

PROPOSED EXTENSION
THE OLD VICARAGE
COBGATE
WHAPLODE


for Mr. & Mrs. R.W. Bell

11/01 **011101/01**


Contractor to check all Dimensions on site prior to ordering materials / commencing work.Do Not Scale from this Drawing - If in doubt then please ask

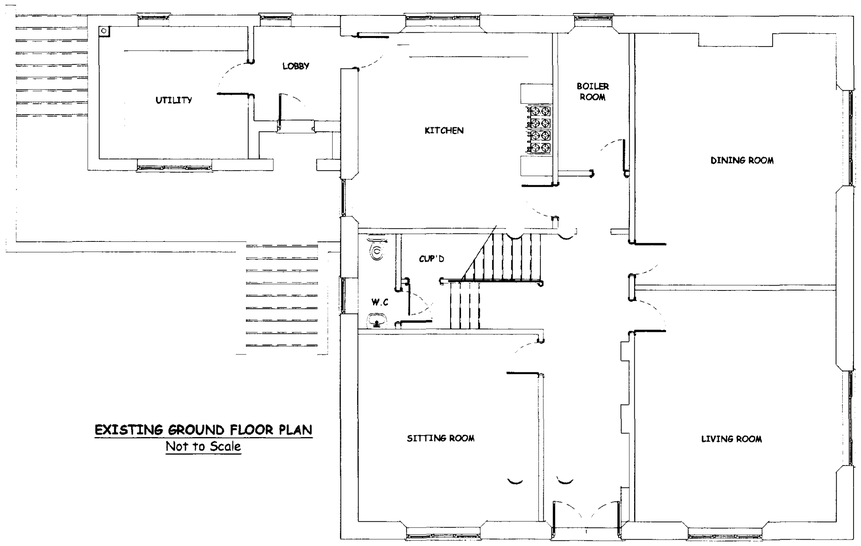


EXISTING GROUND FLOOR PLAN
Not to Scale

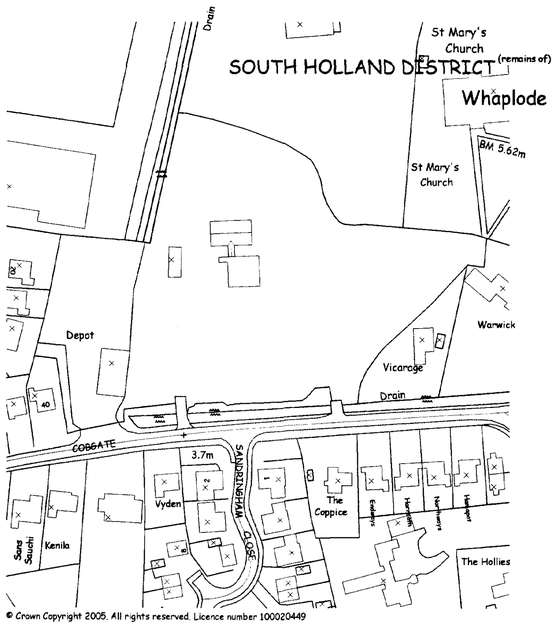

© Crown Copyright 2005. All rights reserved. Licence number 100020449

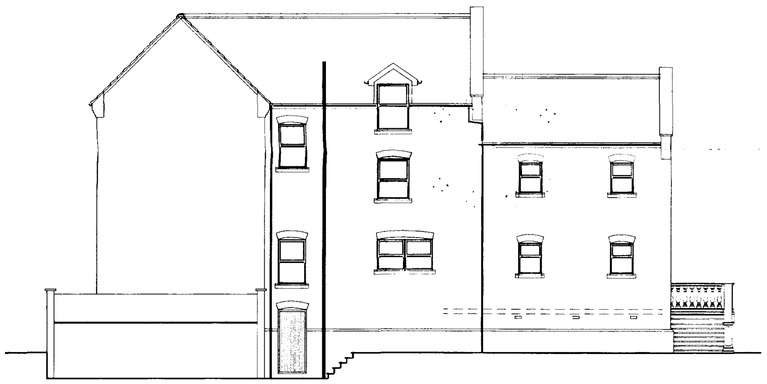

EXISTING REAR ELEVATION
Scale 1:100

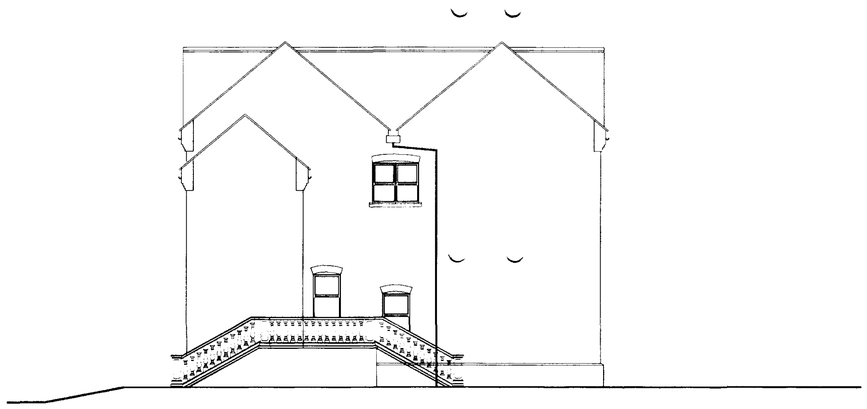

EXISTING SIDE ELEVATION
Scale 1:100



PLEASE NOTE
Due to areas of the structure being covered, unexposed or otherwise inaccessible the notes / specifications of existing materials are subject to confirmation of site when it is feasible to expose the relevant areas of construction.

GENERAL CONDITIONS
Contractors are resonsible for checking all dimensions on site when work commences and before ordering any materials.Any discrepancies should be brought to the attention of the Client for remedial action before commencing further.

All details shown are based on typical site conditions for that area, any abnormal conditions should be brought to the attention of the Client and Local Authority.

The notes shown are mainly to cover the requirements of Building Regulations and should not be treated as full specification.

No allowance has been made for any Structural Calculations,a "SAP" calculation, Soil Investigation or Flood Risk Assessment.If deemed necessary then these will be a chargeable extra.All steel beam sizes shown on drawing are all subject to confirmation from Structural Engineer.

All materials not specified to be of a standard suitable for the work proposed and be fit for purpose.All work to be in accordance with good building practise and all necessary BS codes for Workmanship on Building Sites

Client :
Mr B Bell
The Old Vicarage
Cobgate
Whaplode
PE12 6TD


Site :
Proposed Swimming Pool

remway design LTD
c / o South Lincs Plant Hire
Enterprise Way
Pinchbeck
Spalding
P E 1 1 3 Y R
Tel / Fax: 01775 768 921
Mobile : 07815 112 058
e-mail: jason@remwaydesign.co.uk


Date : jun05 | Scale : As Noted

Drawing No.
rem 1078 -01


Contractor to check all Dimensions on site prior to ordering materials / commencing work.Do Not Scale from this Drawing - If in doubt then please ask

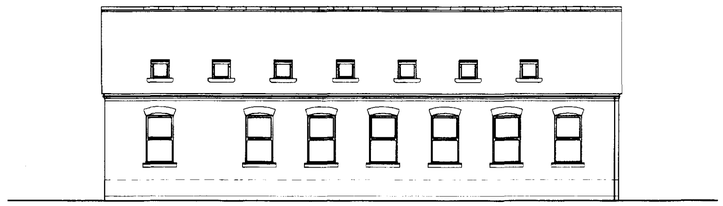


PROPOSED SIDE ELEVATION
Scale 1:100

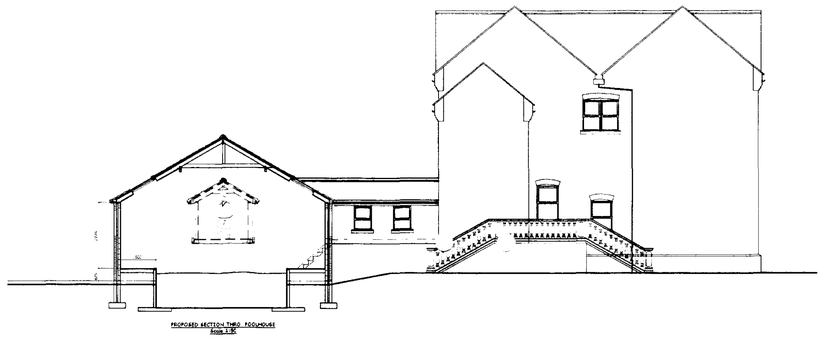


PROPOSED SIDE ELEVATION

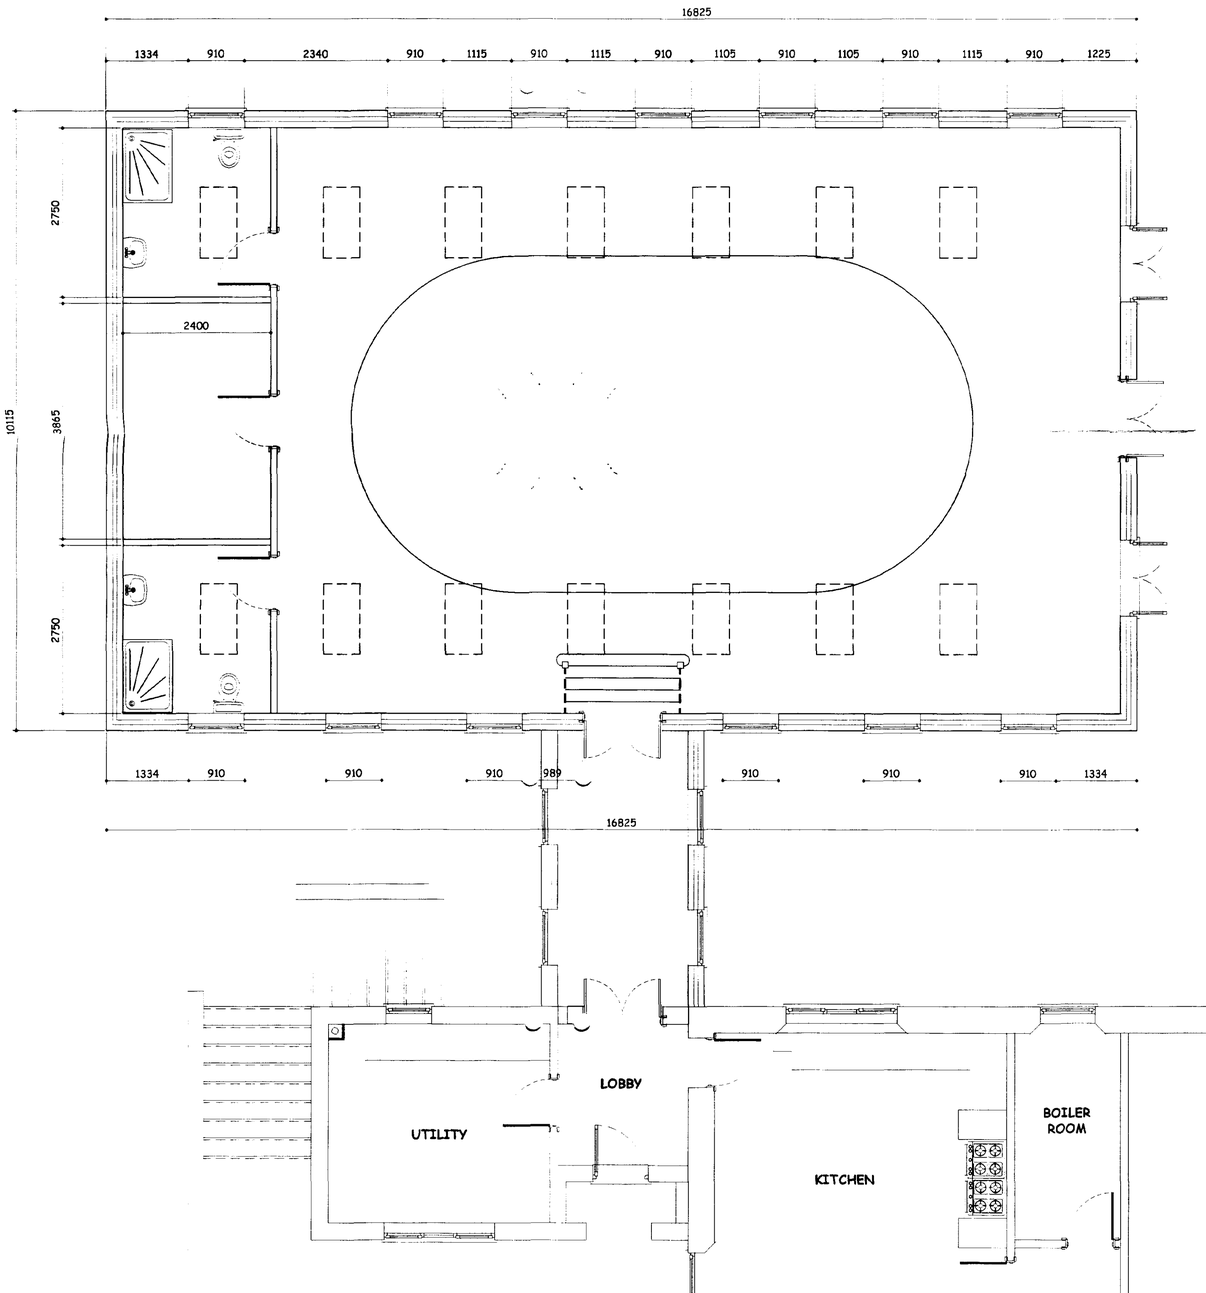

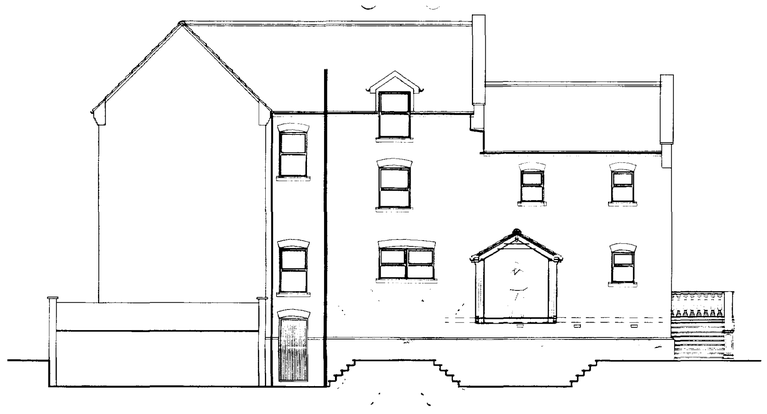

PROPOSED REAR ELEVATION / SECTION THRO' LINK
Scale 1:100

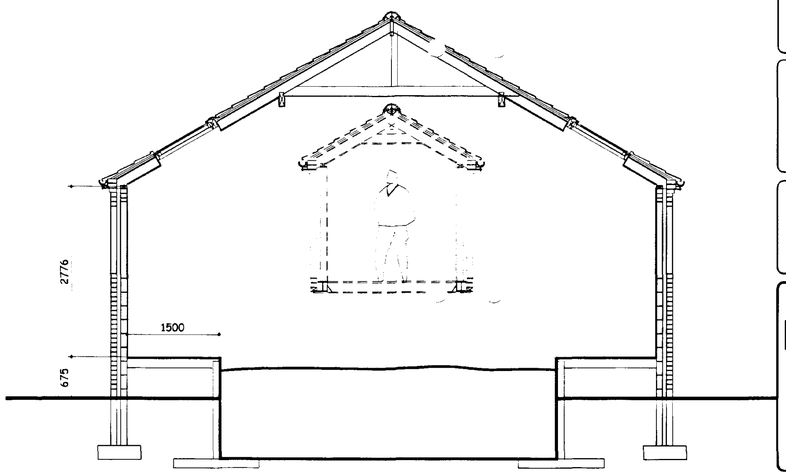

PLEASE NOTE:
Due to areas of the structure being covered, unexposed or otherwise inaccessible the notes / specifications of existing materials are subject to confirmation of site when it is feasible to expose the relevant areas of construction.

GENERAL CONDITIONS
Contractors are reponsible for checking all dimensions on site when work commences and before ordering any materials.Any discrepancies should be brought to the attention of the Client for remedial action before commencing further.

All details shown are based on typical site conditions for that area, any abnormal conditions should be brought to the attention of the Client and Local Authority.

The notes shown are mainly to cover the requirements of Building Regulations and should not be treated as full specification.

No allowance has been made for any Structural Calculations,a "SAP" calculation, Soil Investigation or Flood Risk Assessment.If deemed necessary then these will be a chargeable extra.All steel beam sizes shown on drawing are all subject to confirmation from Structural Engineer.

All materials not specified to be of a standard suitable for the work proposed and be fit for purpose.All work to be in accordance with good building practise and all necessary BS codes for Workmanship on Building Sites.

Client :
Mr B Bell
The Old Vicarage
Cobgate
Whaplode
PE12 6TD

Site :
Proposed Swimming Pool

remway design Ltd
c / o South Lincs Plant Hire
Enterprise Way
Pinchbeck
Spalding
P E 1 1 3 Y R
Tel / Fax: 01775 768 921
Mobile : 07815 112 058
e-mail: jason@remwaydesign.co.uk

Date : jun05 Scale : As Noted

Drawing No.
rem 1078 -02