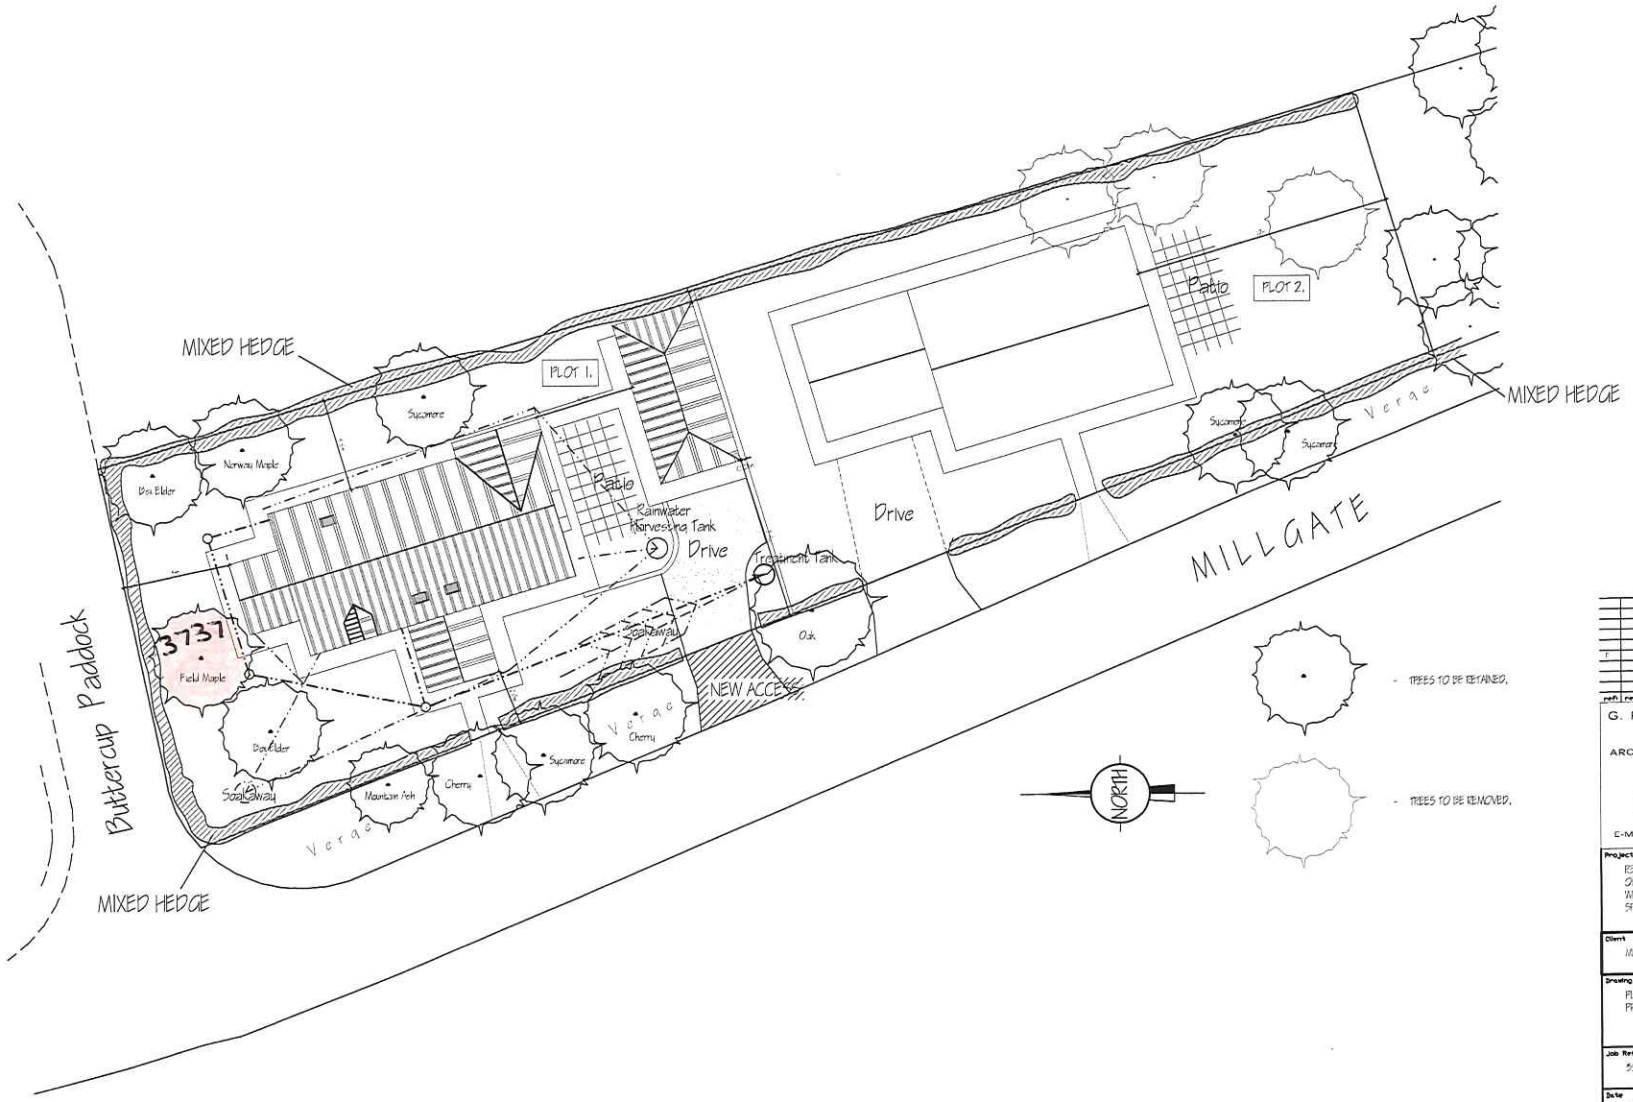


mark	revision	date

G. R. MERCHANT LTD.
I.ENG AMICE FIWO

ARCHITECTURAL, STRUCTURAL AND LAND DRAINAGE CONSULTANTS

4 Wrights Mews
12A Park Road, Holbeach,
Spalding, Lincs, PE12 7EE
Tel: 01406 490800
Fax: 01406 425744
E-Mail: gr.merchant@btconnect.com

Project
RESIDENTIAL DEVELOPMENT,
OFF MILLGATE,
WHAPLODE,
SPALDING, LINC'S.

Client
MR. & MRS. P. TOINTON.

Drawing
PLOT 1.
PROPOSED SITE PLAN

Job Ref.	Drawing No.
5598-18.	21
Date	**Drawn**
AUG 2020	SLD

Scales
1/50, 1/100.

DO NOT SCALE FROM THIS DRAWING

The Copyright and design rights in all drawings, plans, specifications, bills of quantities and other documents prepared by the Architect, Structural Engineer or Quantity Surveyor (as appropriate) are their property and will remain so. They must not be used, reproduced or disclosed except for the purpose for which they were prepared without the prior written consent of the Architect, Structural Engineer or Quantity Surveyor (as appropriate).