

Do not scale off this drawing


All site dimensions to be checked before work commences.

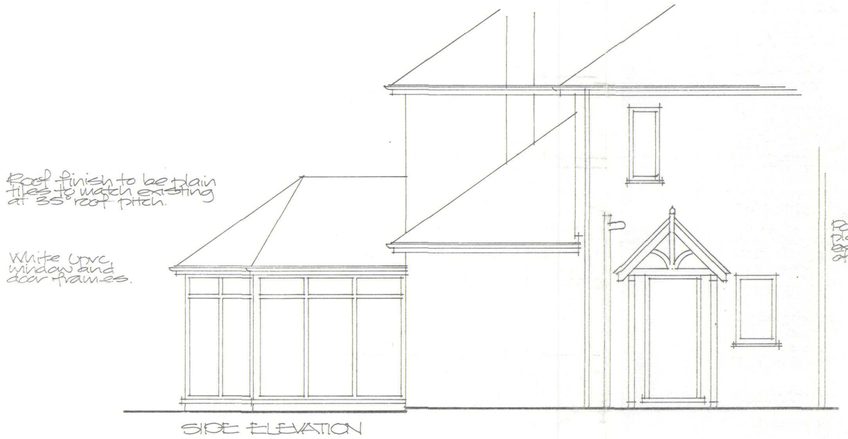


SIDE ELEVATION

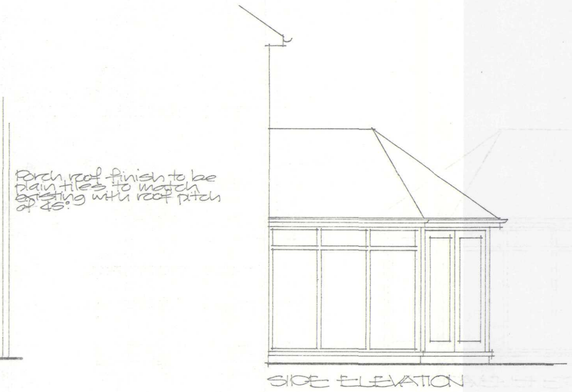


SIDE ELEVATION

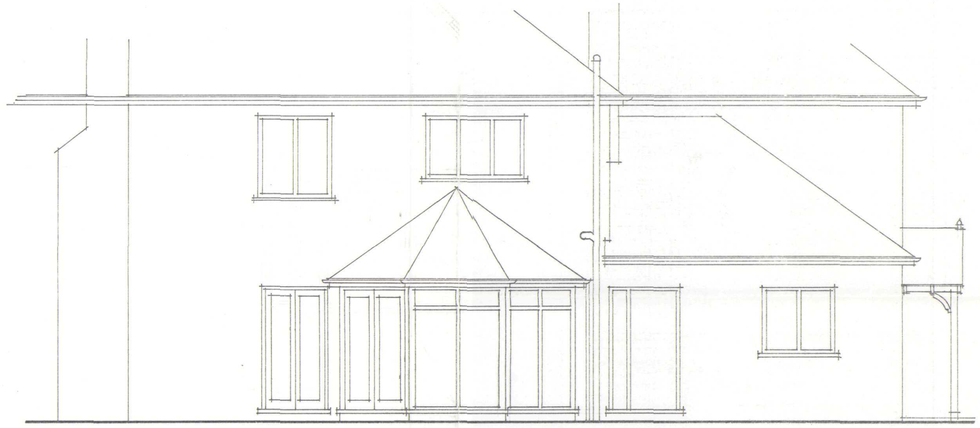


REAR ELEVATION

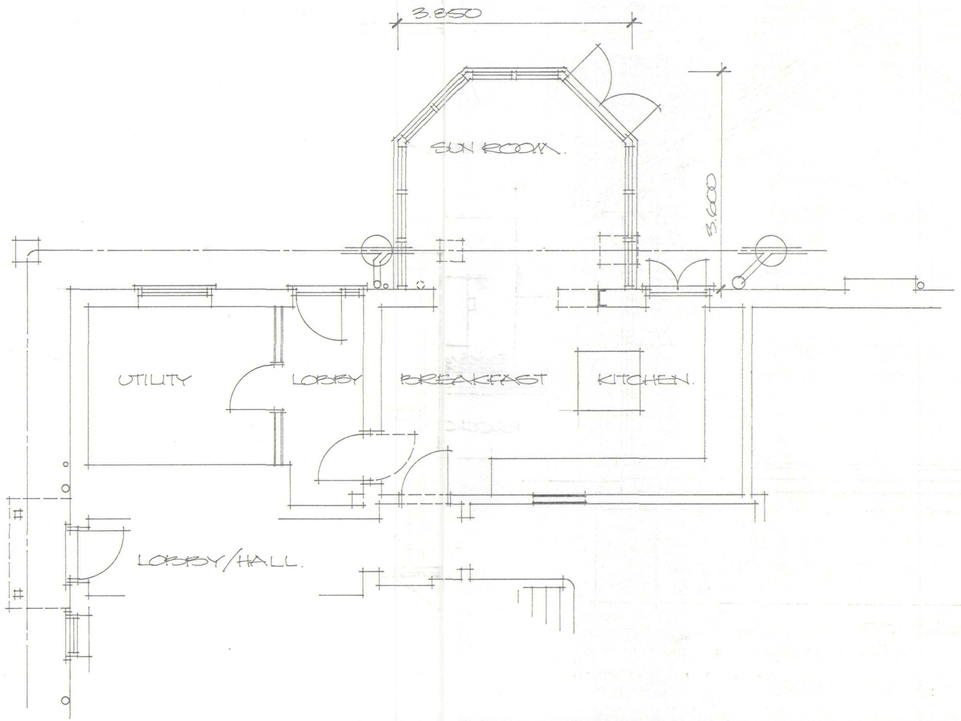


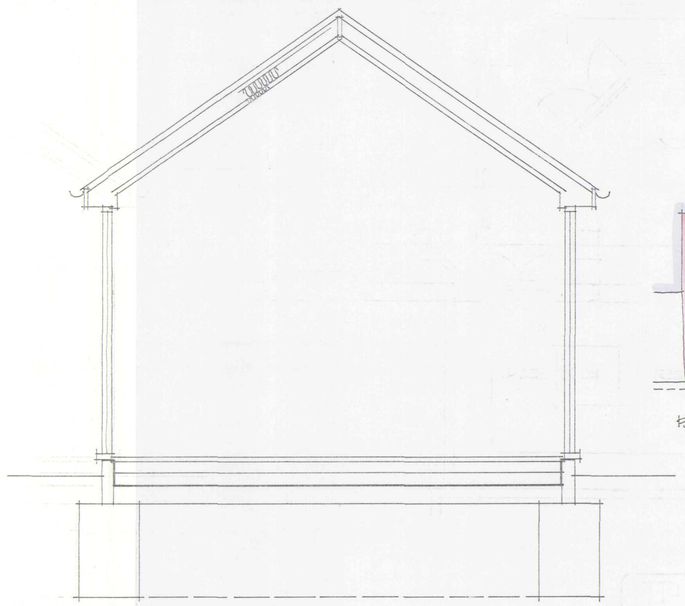

SECTION Scale 1:25

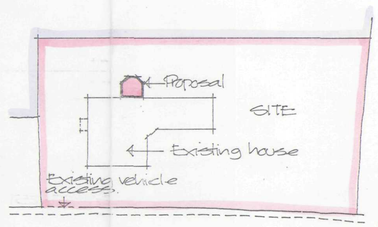

BLOCK PLAN Scale 1:500

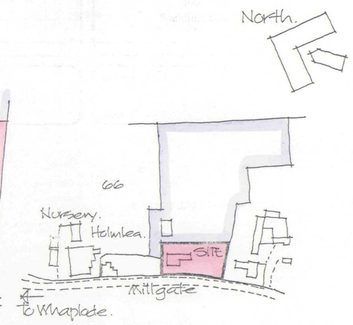

LOCATION PLAN Scale 1:2500

SHDC
Planning & Development
10 NOV 2004
Ref: 1504/04

Project
PROPOSED ALTERATIONS AND EXTENSION TO HOUSE 'WESTHOLME' MILLGATE, WHAPLODE.

ALAN HORNSBY
ARCHITECTURAL SERVICES
'Little Acre'
Peak Hill, Cowbit,
Spalding, Lincs. PE12 6AW
Tel. Holbeach (01406) 380591

Client
MR & MRS R.M.HILL

Scale 1:50
Date Nov.04

Drg. no.
04/13/01

Summit DS(UK) 0096