



TYDD SOLAR FARM

Figure 1
Viewpoint Locations

- Site boundary
- Distance from Site boundary (1km, 2km)
- Public Rights of Way
 - Footpath
 - Bridleway
 - Byway Opaen to All Traffic
- Viewpoints



Drawing No: ABS-0079-001	Drawn By: RK	QA: MF	Date: 2025-10-10
Scale: 1:25,000	Drawing Size: A3	Revision: 00	

Coordinate System:
OSGB36 / British National Grid



TYDD SOLAR FARM

Figure 2
Site Context and Layout

- Proposed Fenceline
- Proposed Substation Site
- Proposed PV Modules
- Proposed Access Track
- Proposed Inverter
- Proposed Planting
- Proposed Reedbed
- Viewpoints
- Public Rights of Way
 - Footpath
 - Bridleway
 - Byway open to all traffic




Drawing No: ABS-0079-001	Drawn By: RK	QA: MF	Date: 2025-10-10
Scale: 1:15,000	Drawing Size: A3	Revision: 00	

Coordinate System:
OSGB36 / British National Grid

315000

540000

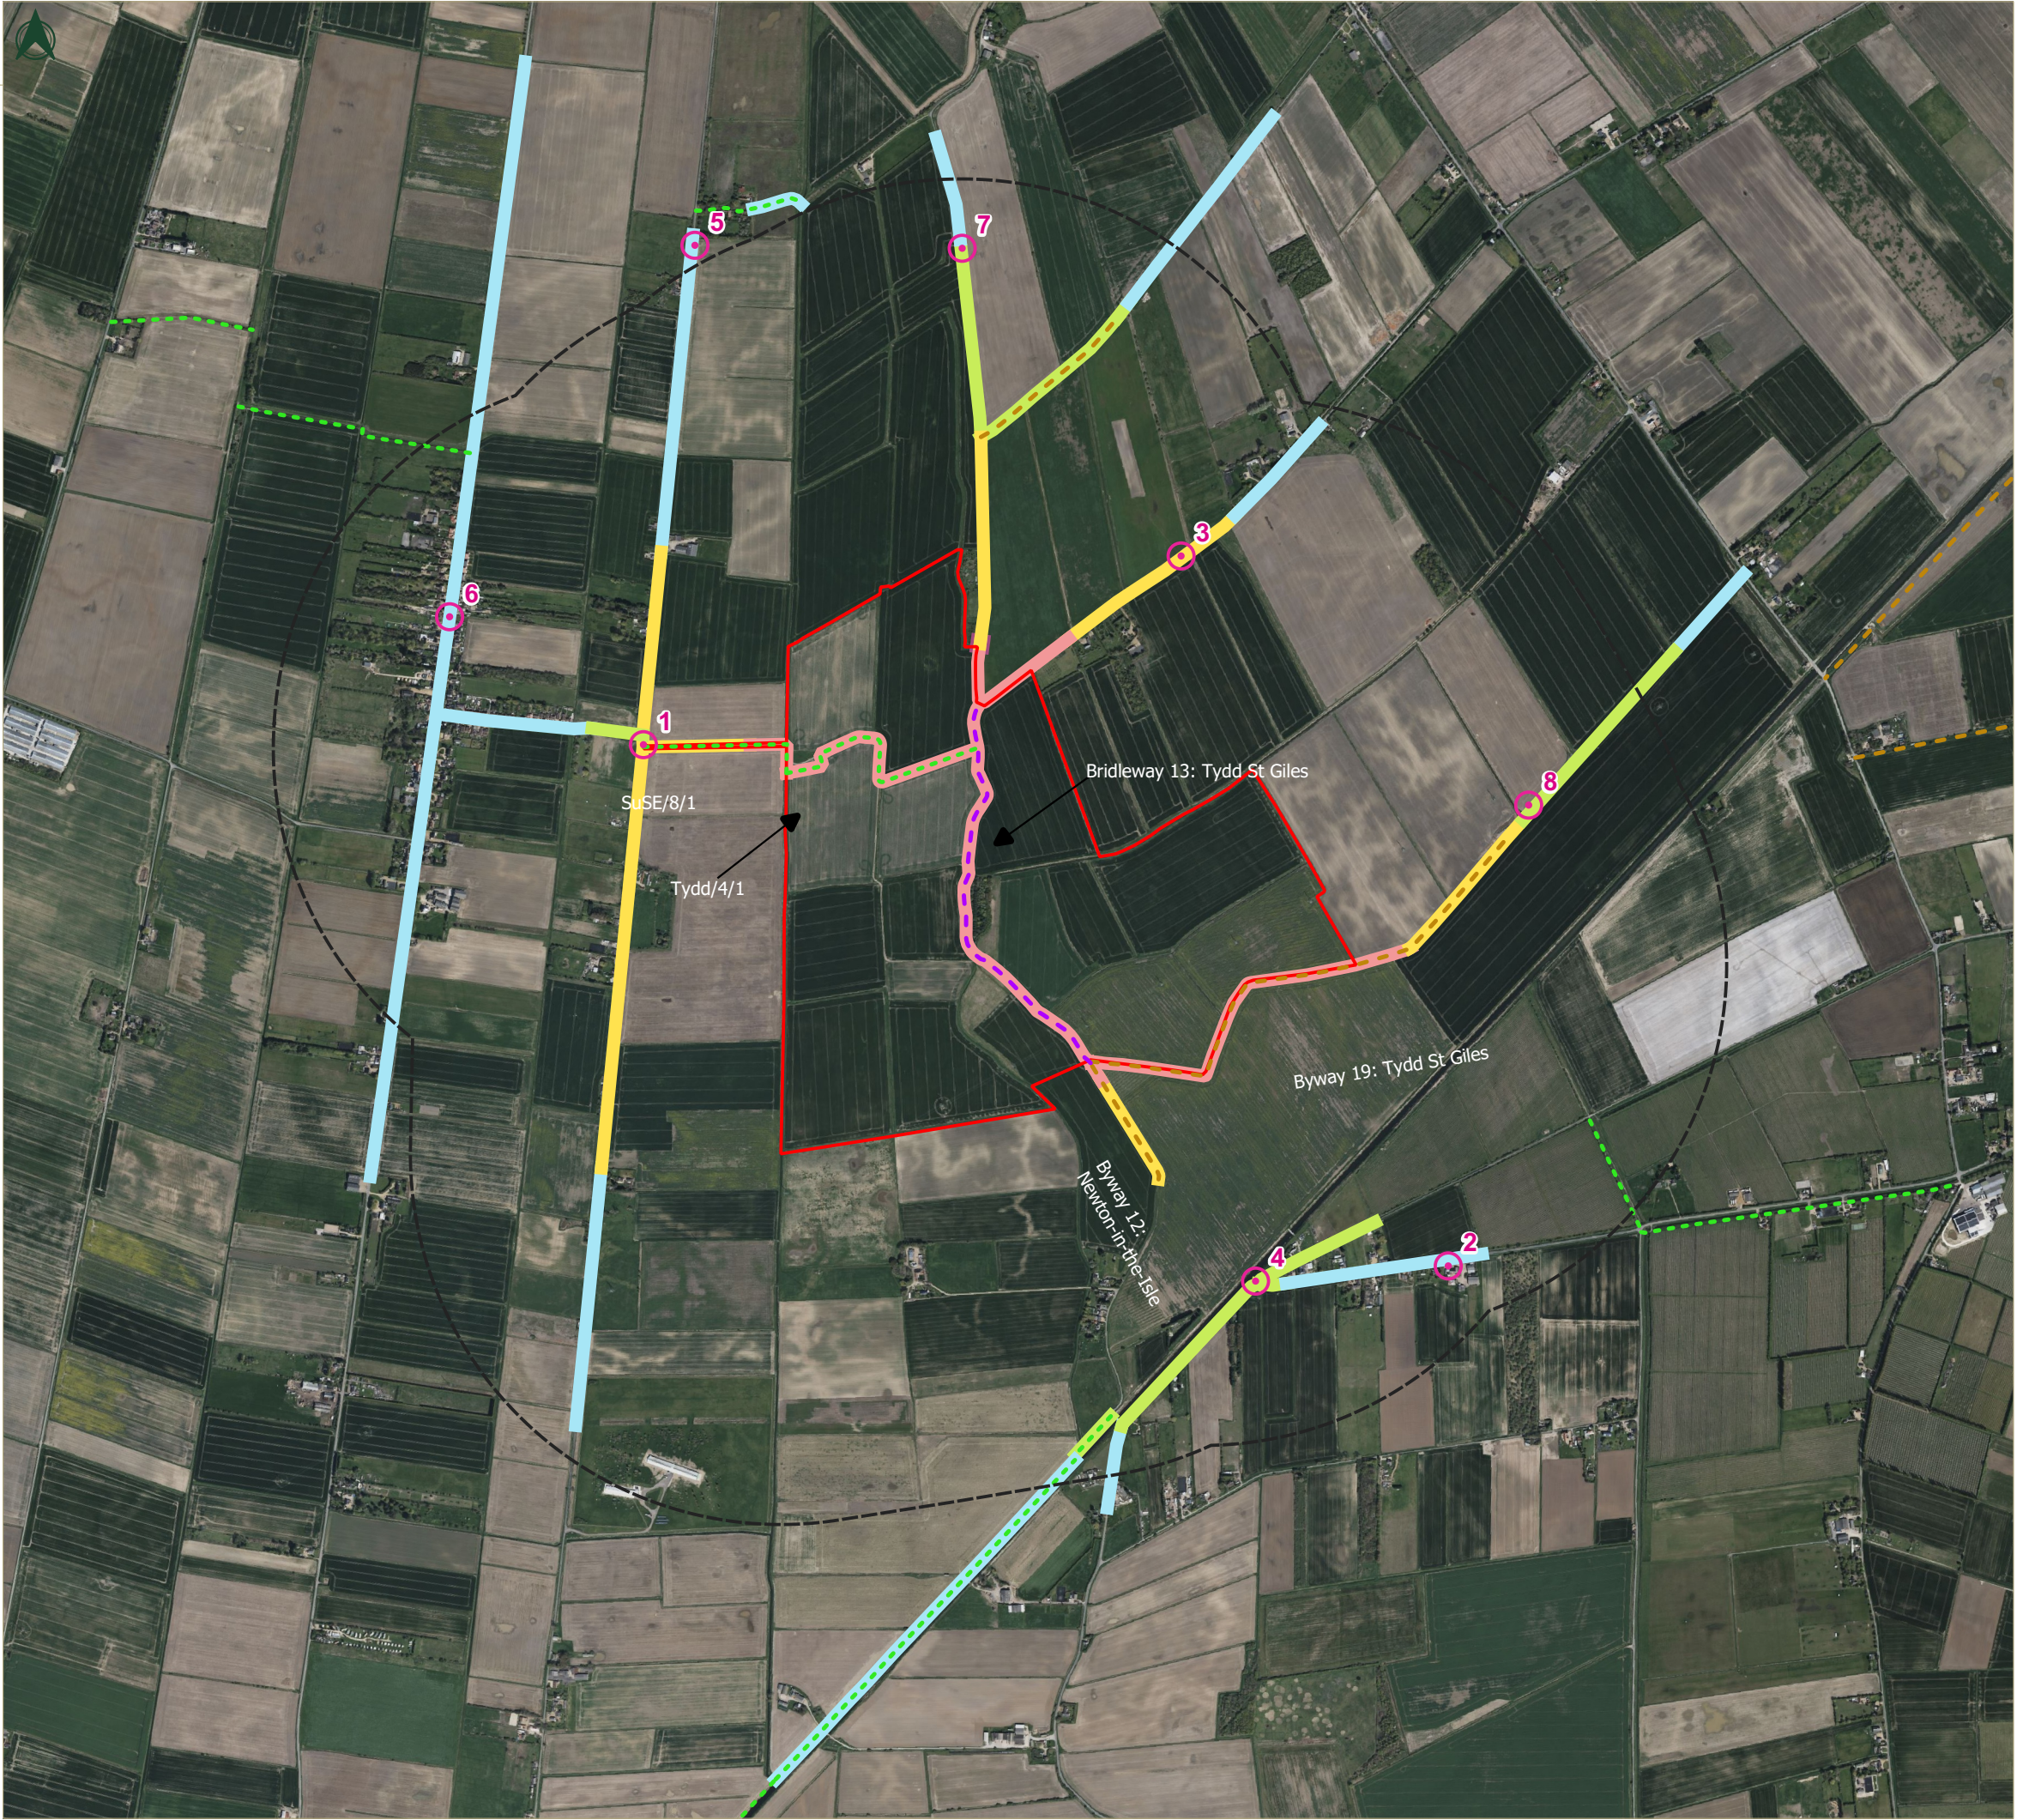

TYDD SOLAR FARM

Figure 3
Visual Effects Before Mitigation

- Site boundary
- Viewpoints
- Public Rights of Way
 - Footpath
 - Bridleway
 - Byway open to all traffic
- Scale of change to views
 - Large Adverse
 - Medium Adverse
 - Medium/small Adverse
 - Small Adverse




Drawing No: ABS-0079-001	Drawn By: RK	QA: MF	Date: 2025-10-10
Scale: 1:17,500	Drawing Size: A3	Revision: 00	

Coordinate System:
OSGB36 / British National Grid

315000

540000

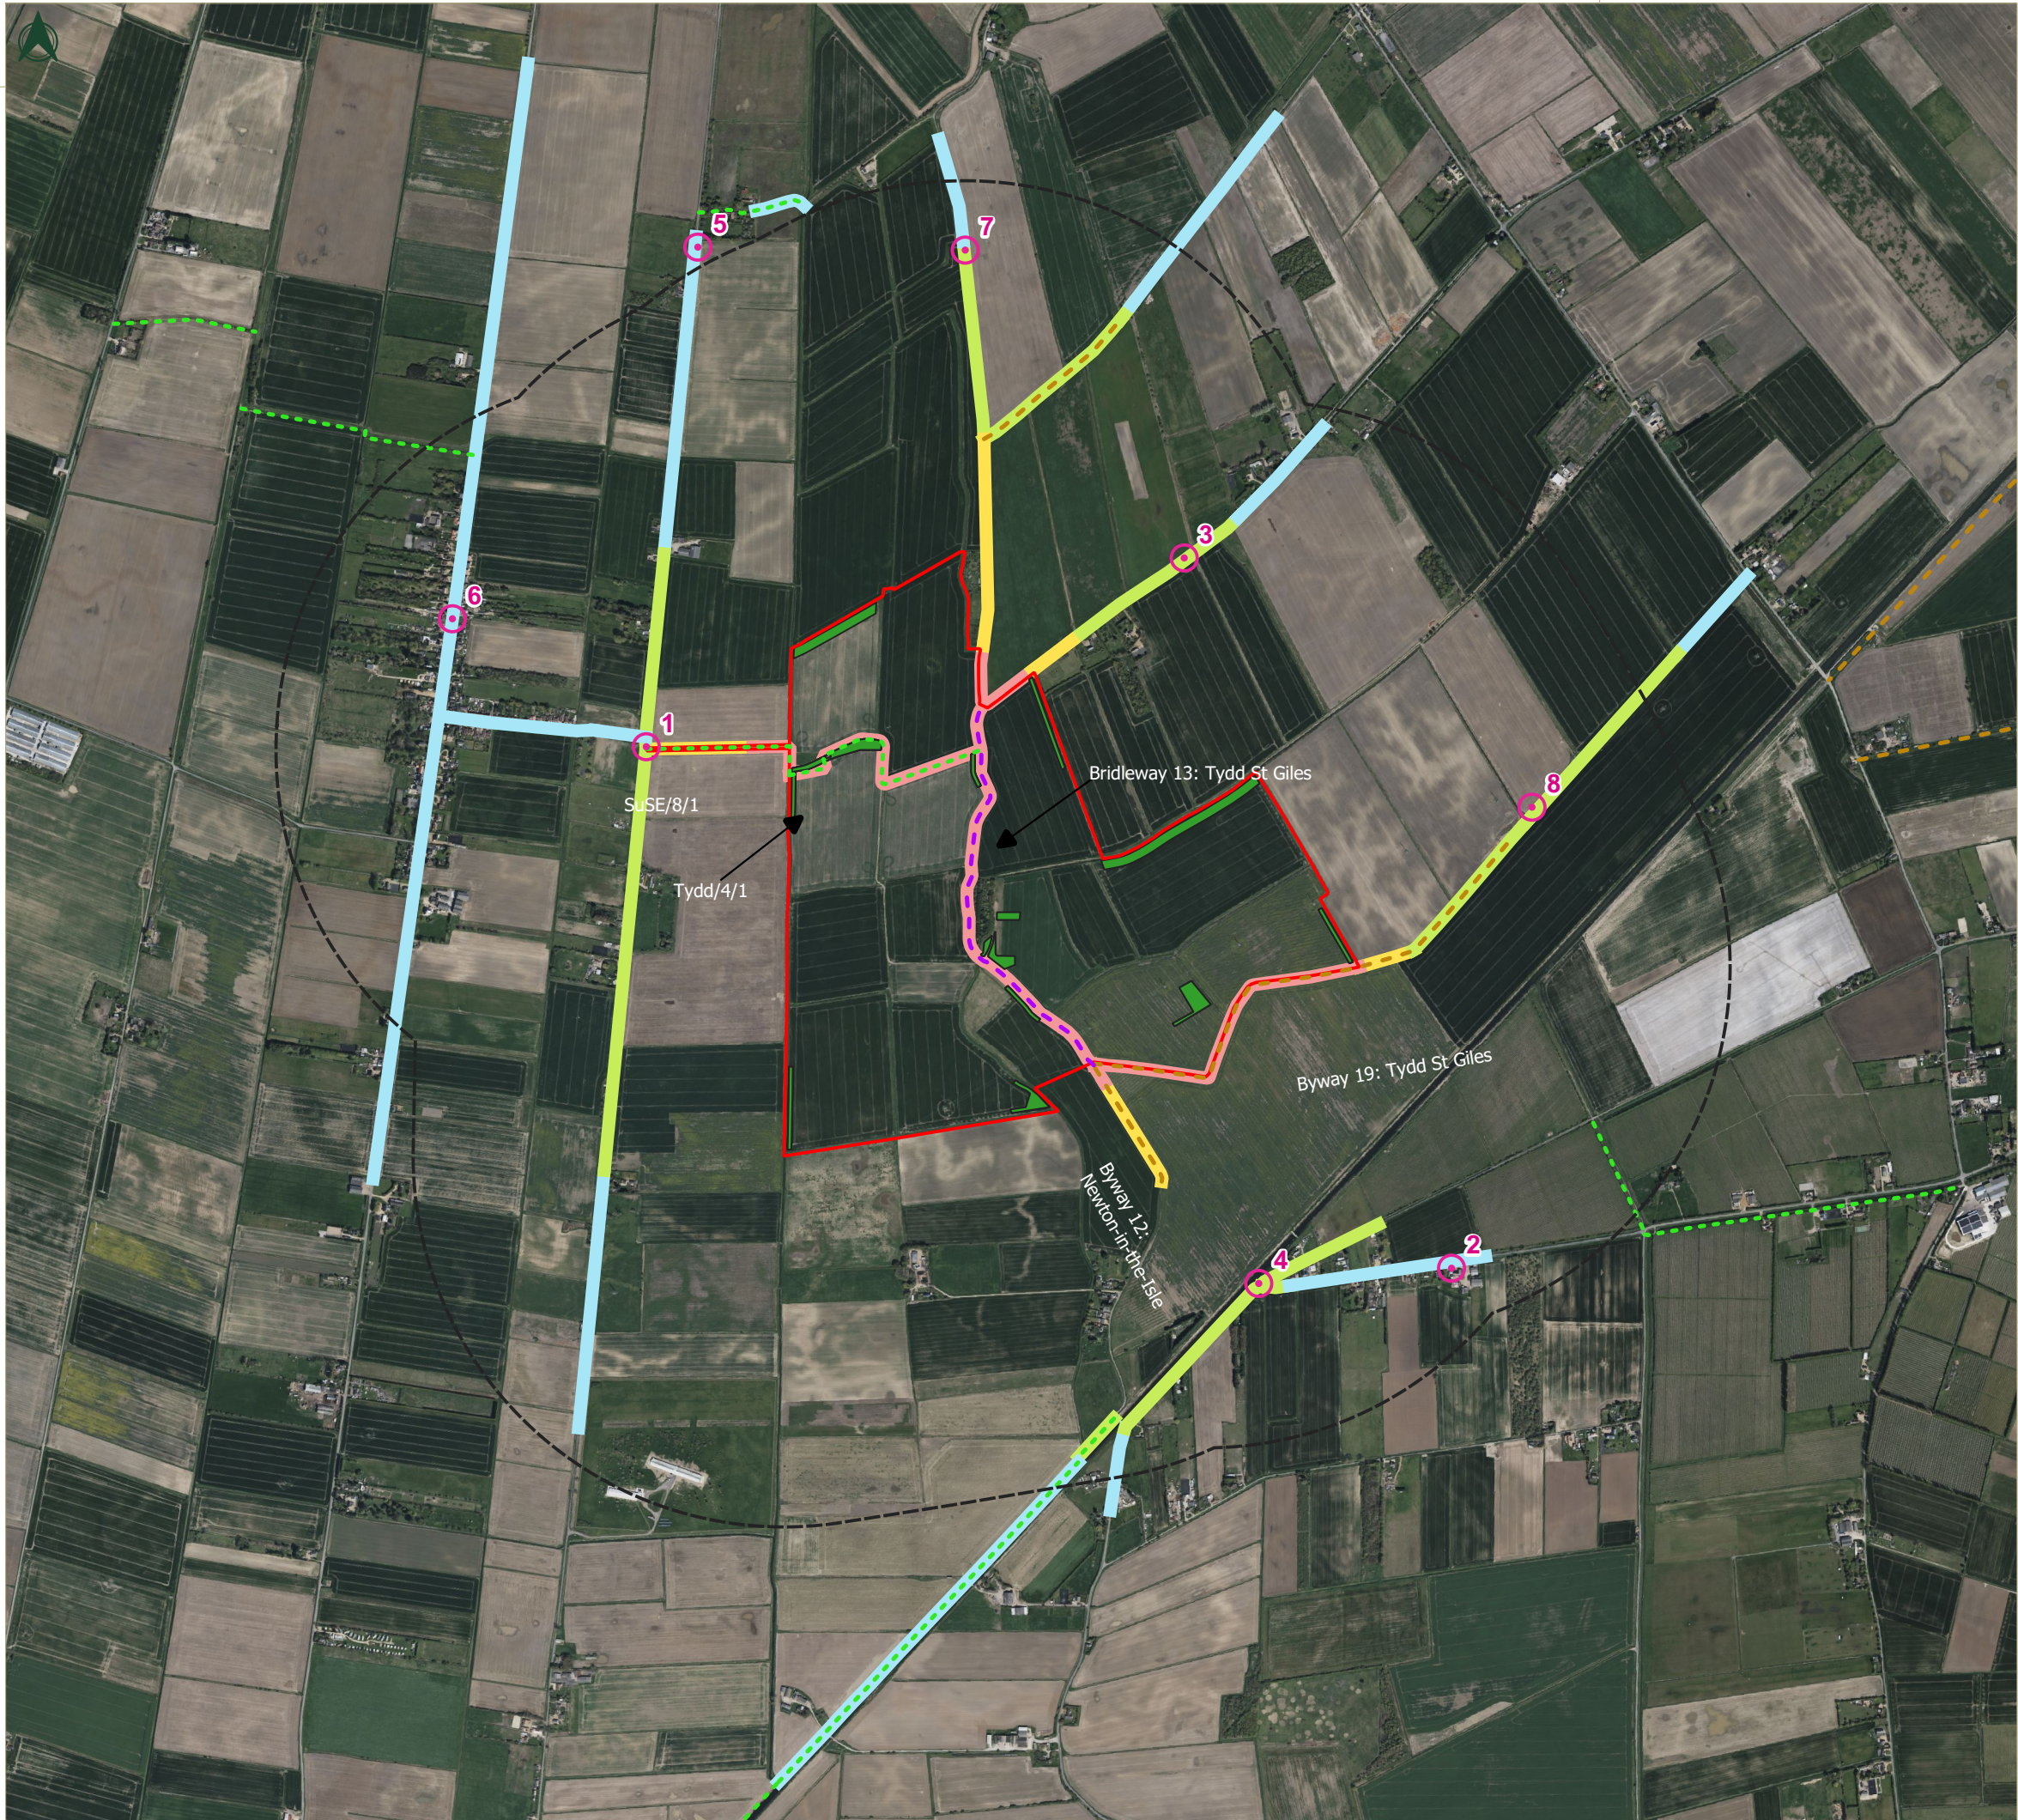

TYDD SOLAR FARM

Figure 4
Visual Effects After Mitigation

- Site boundary
- Viewpoints
- Public Rights of Way
 - Footpath
 - Bridleway
 - Byway open to all traffic
- Scale of change to views
 - Large
 - Medium
 - Medium/small
 - Small



Drawing No: ABS-0079-001	Drawn By: RK	QA: MF	Date: 2025-10-10
Scale: 1:17,500	Drawing Size: A3	Revision: 00	

Coordinate System:
OSGB36 / British National Grid