
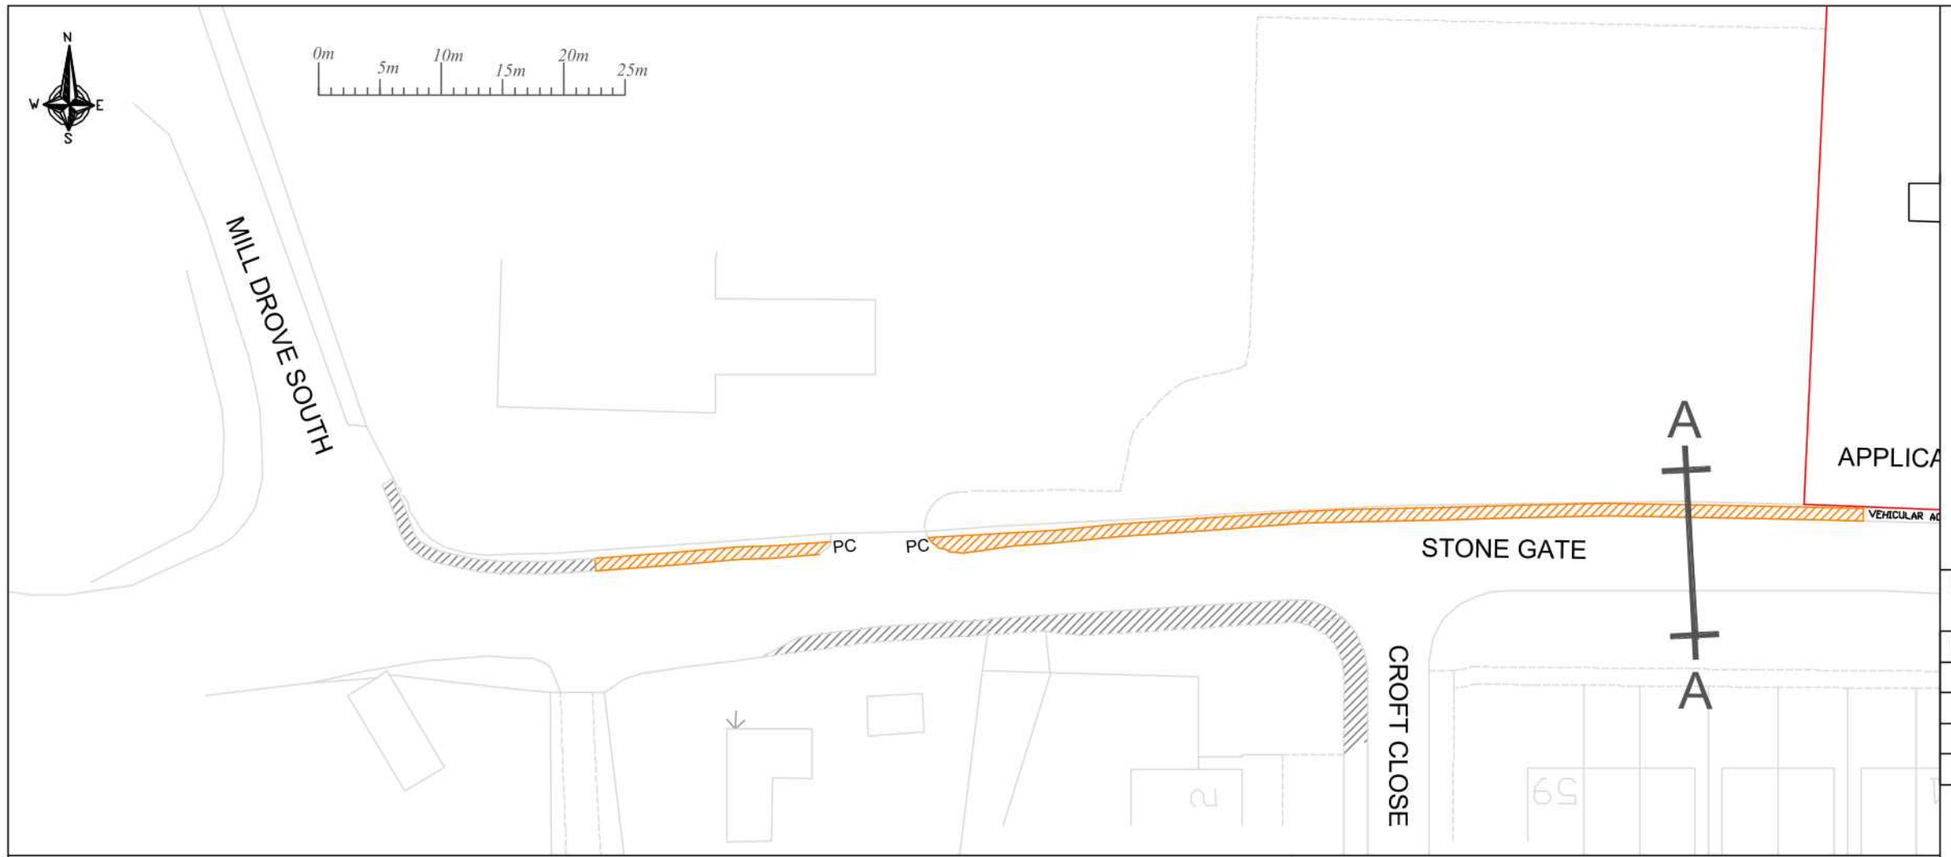


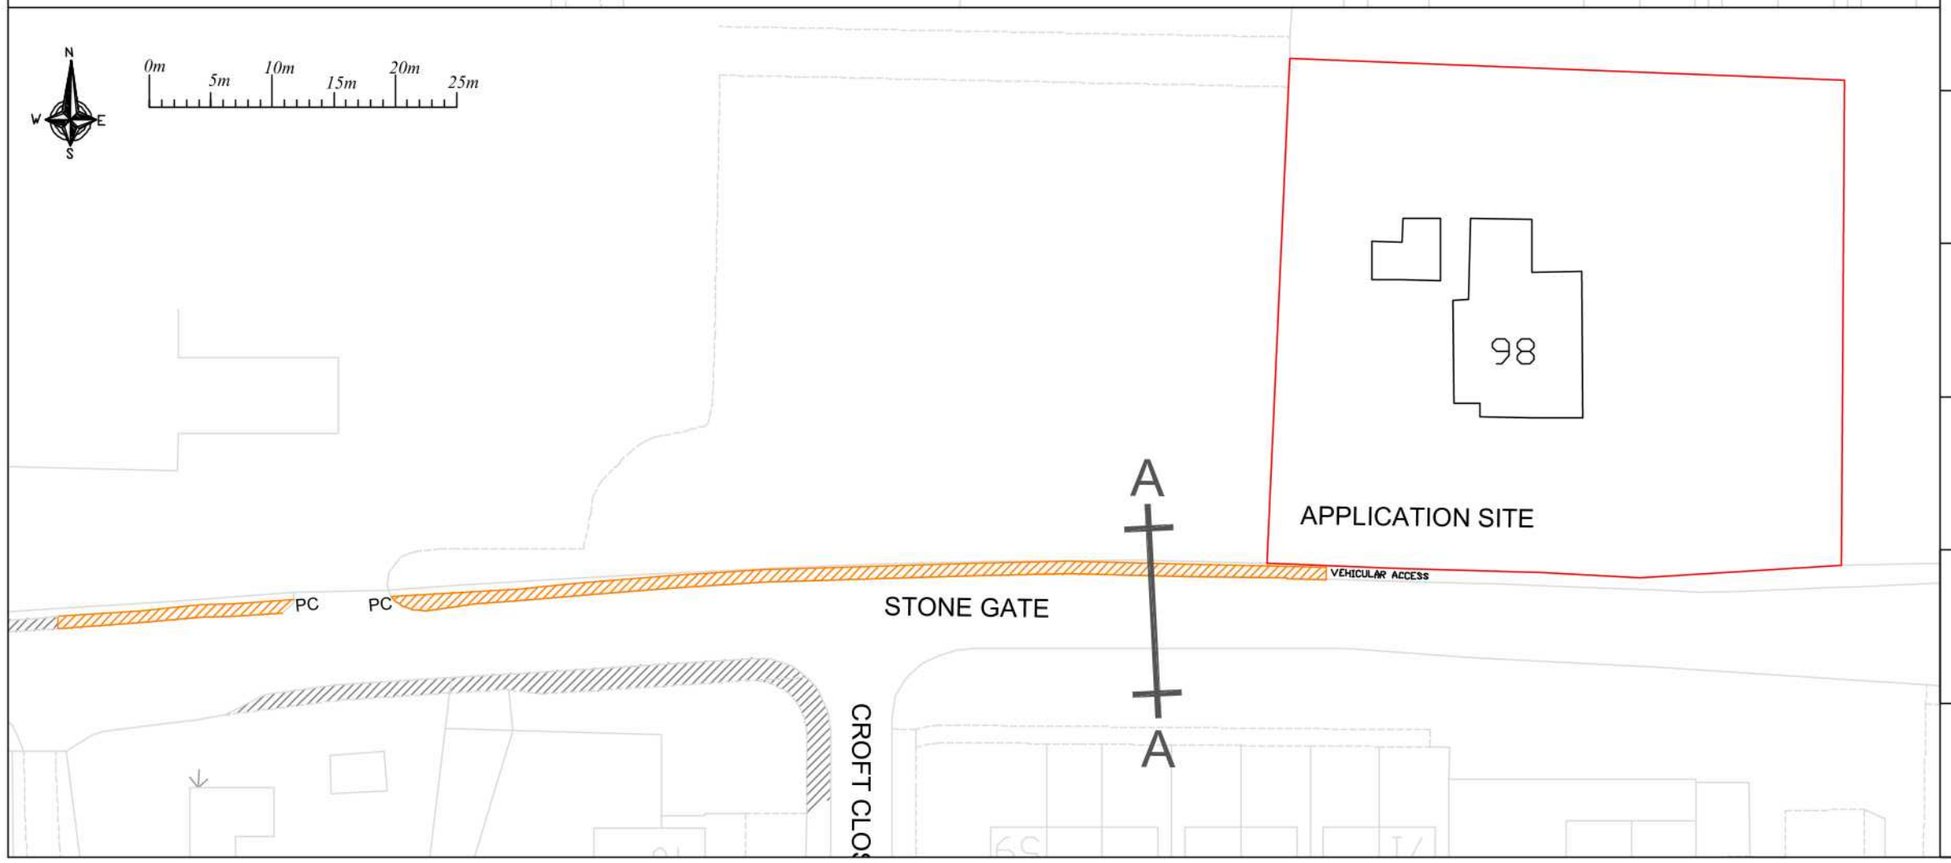

Notes:

The highway extent plan obtained from LCC is not to scale, so the exact width of verge available is unknown However, using the OS base it would appear to be wid enough to accommodate a 1m - 1.2m wide footway. The exact width can be agreed at the detailed design stage when the Minor Highway Works application is reviewed and agreed.

KEY

- Planning Application Site Boundary
- Proposed Footway minimum 1m wide
- Existing Footway - widths vary
- PC Pram Crossing

Revisions:

Rev.	Description	Date

Project:

CROFT HOUSE COWBIT

Title:

FOOTWAY BLOCK PLAN

Client:

FLORINEE HOMES

Scale:	Drawn:	Approved:
1:500	MS	JS

Drawing Number:	Revision:
JDS079/002	-