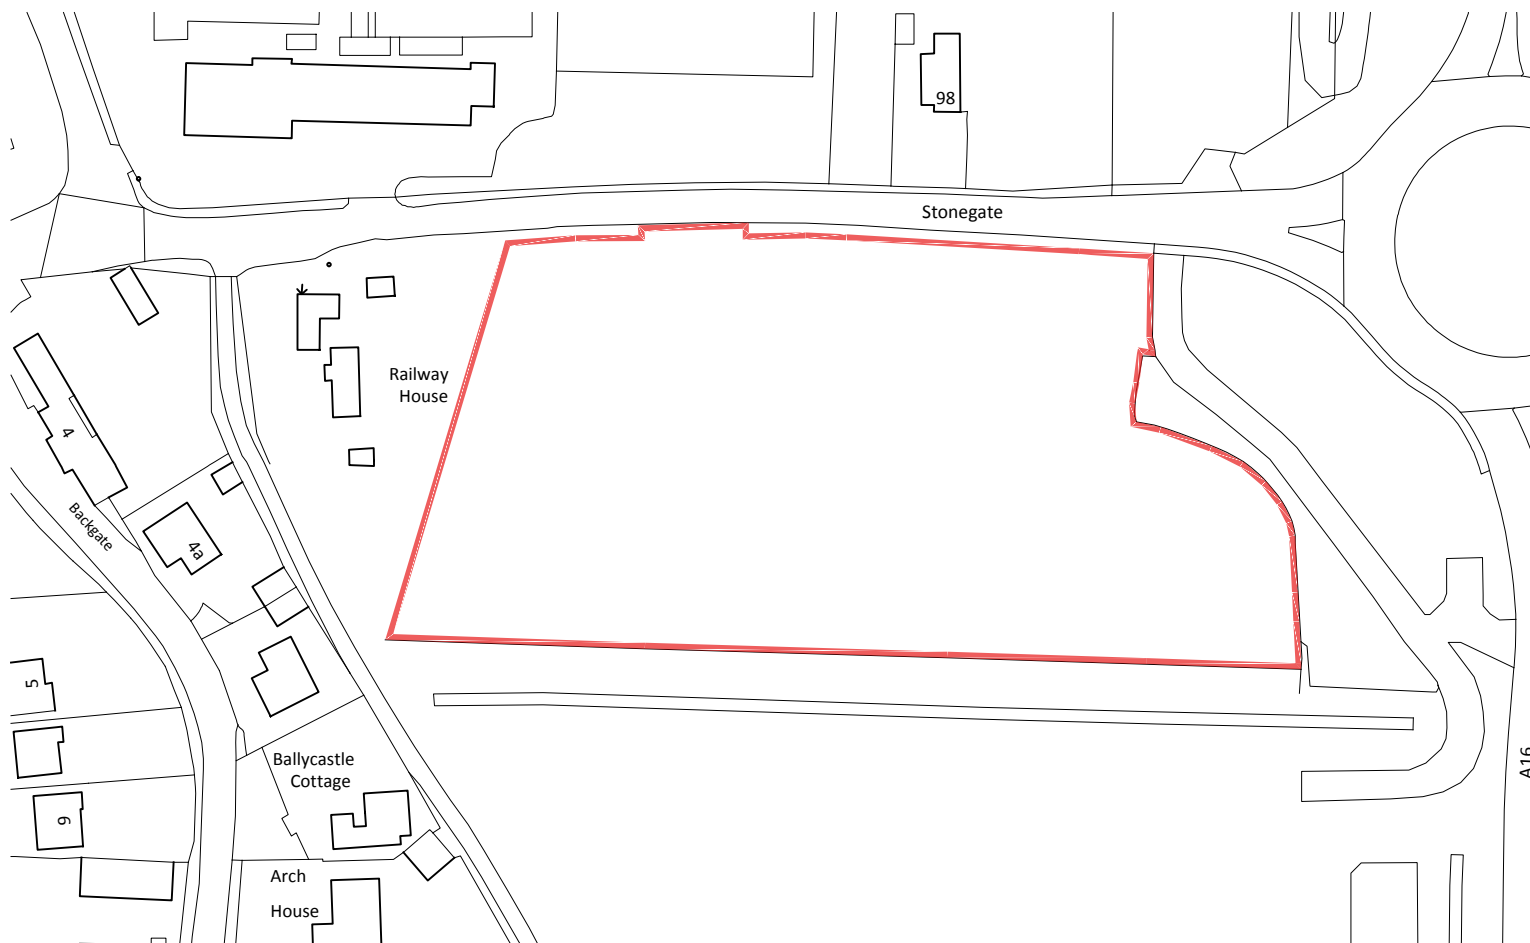


Notes

Ordnance Survey Map

Ordnance Survey Map reproduced with the permission of
the controller of HM Stationery Office.
Crown Copyright reserved.
Robert Doughty Consultancy Licence No. AR 100010613

CDM 2015

This drawing is for illustrative purposes and/or obtaining the relevant planning permission only. It should not be used for construction and accordingly, risk identification under the Construction (Design & Management) Regulations 2015 has not been undertaken.

Rev.	By	Notes	Date
 Robert Doughty Consultancy		32 High Street, Helpringham Sleaford, Lincolnshire NG34 0RA Tel: 01529 421646 Fax: 01529 421358 Email: admin@rdc-landplan.co.uk Web: www.rdc-landplan.co.uk	
Client:			
Mr P Smith			
Project:			
Land South of Moulton Chapel Rd, Cowbit			
Drawing title:			
Location Plan			
Drawing No.		Rev.	Drawn
1207-02_PA_LP01		-	WW
Scale		Date	Checked
1:2500@A4		13.01.17	LMS