

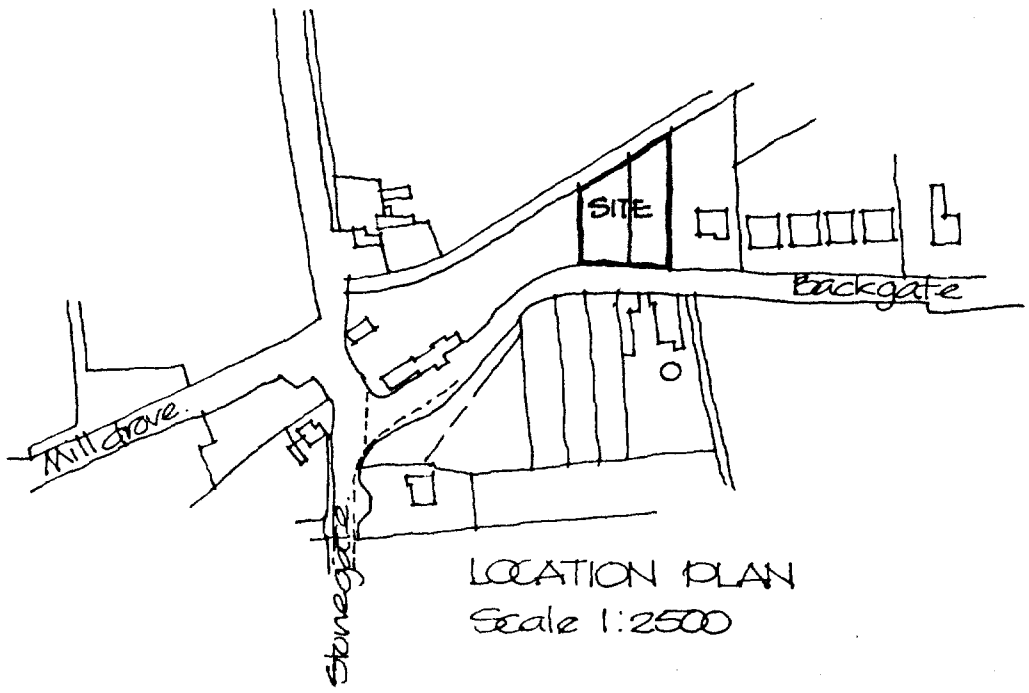


LOCATION PLAN
Scale 1:2500

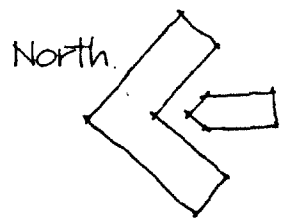

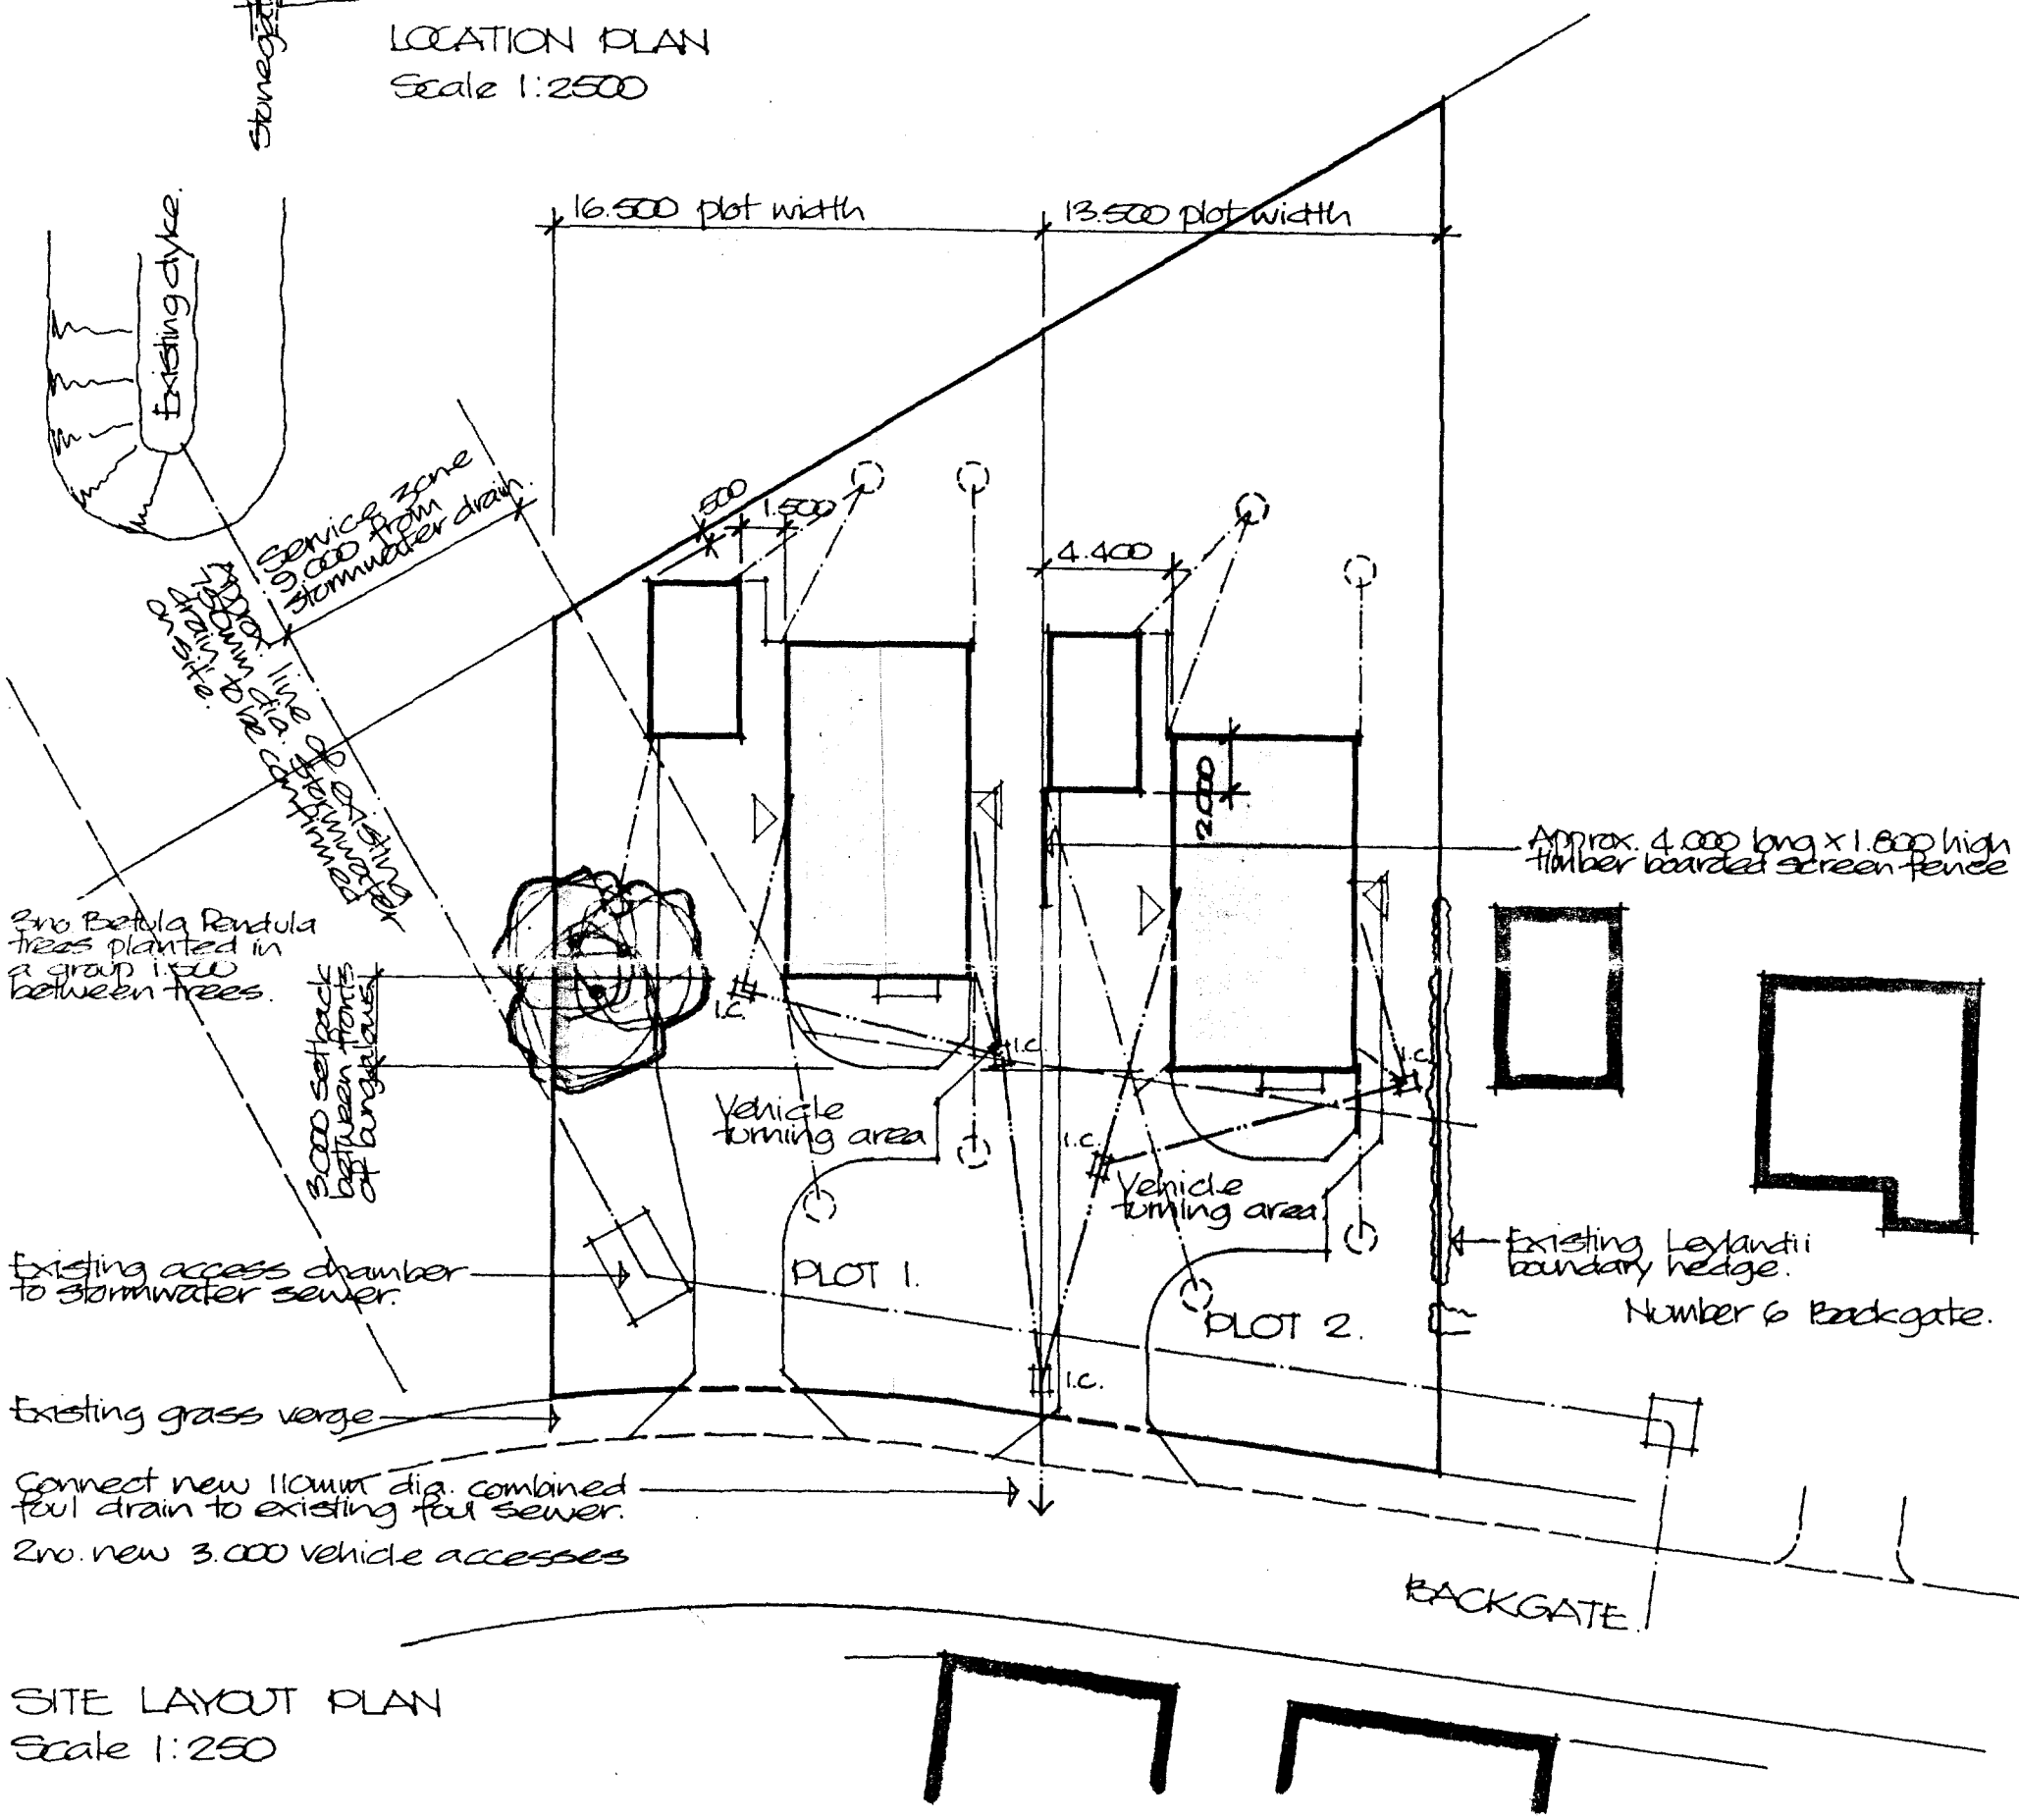

SITE LAYOUT PLAN
Scale 1:250

SOUTH HOLLAND D.C.
PLANS DEPT.
10 JAN 1995
H/E 0036/95

Project

PROPOSED 2NO. BUNGALOWS
WITH GARAGES
AT BACKGATE, COWBIT.

ALAN HORNSBY
ARCHITECTURAL SERVICES

'Little Acre'
Peak Hill, Cowbit,
Spalding, Lincs. PE12 6AW
Tel. Holbeach (01406) 380591

Client

H.K.GOTT & SONS

Scale

Date Jan.95

Drg. no.

95/02/03

AM ADMEL 230