


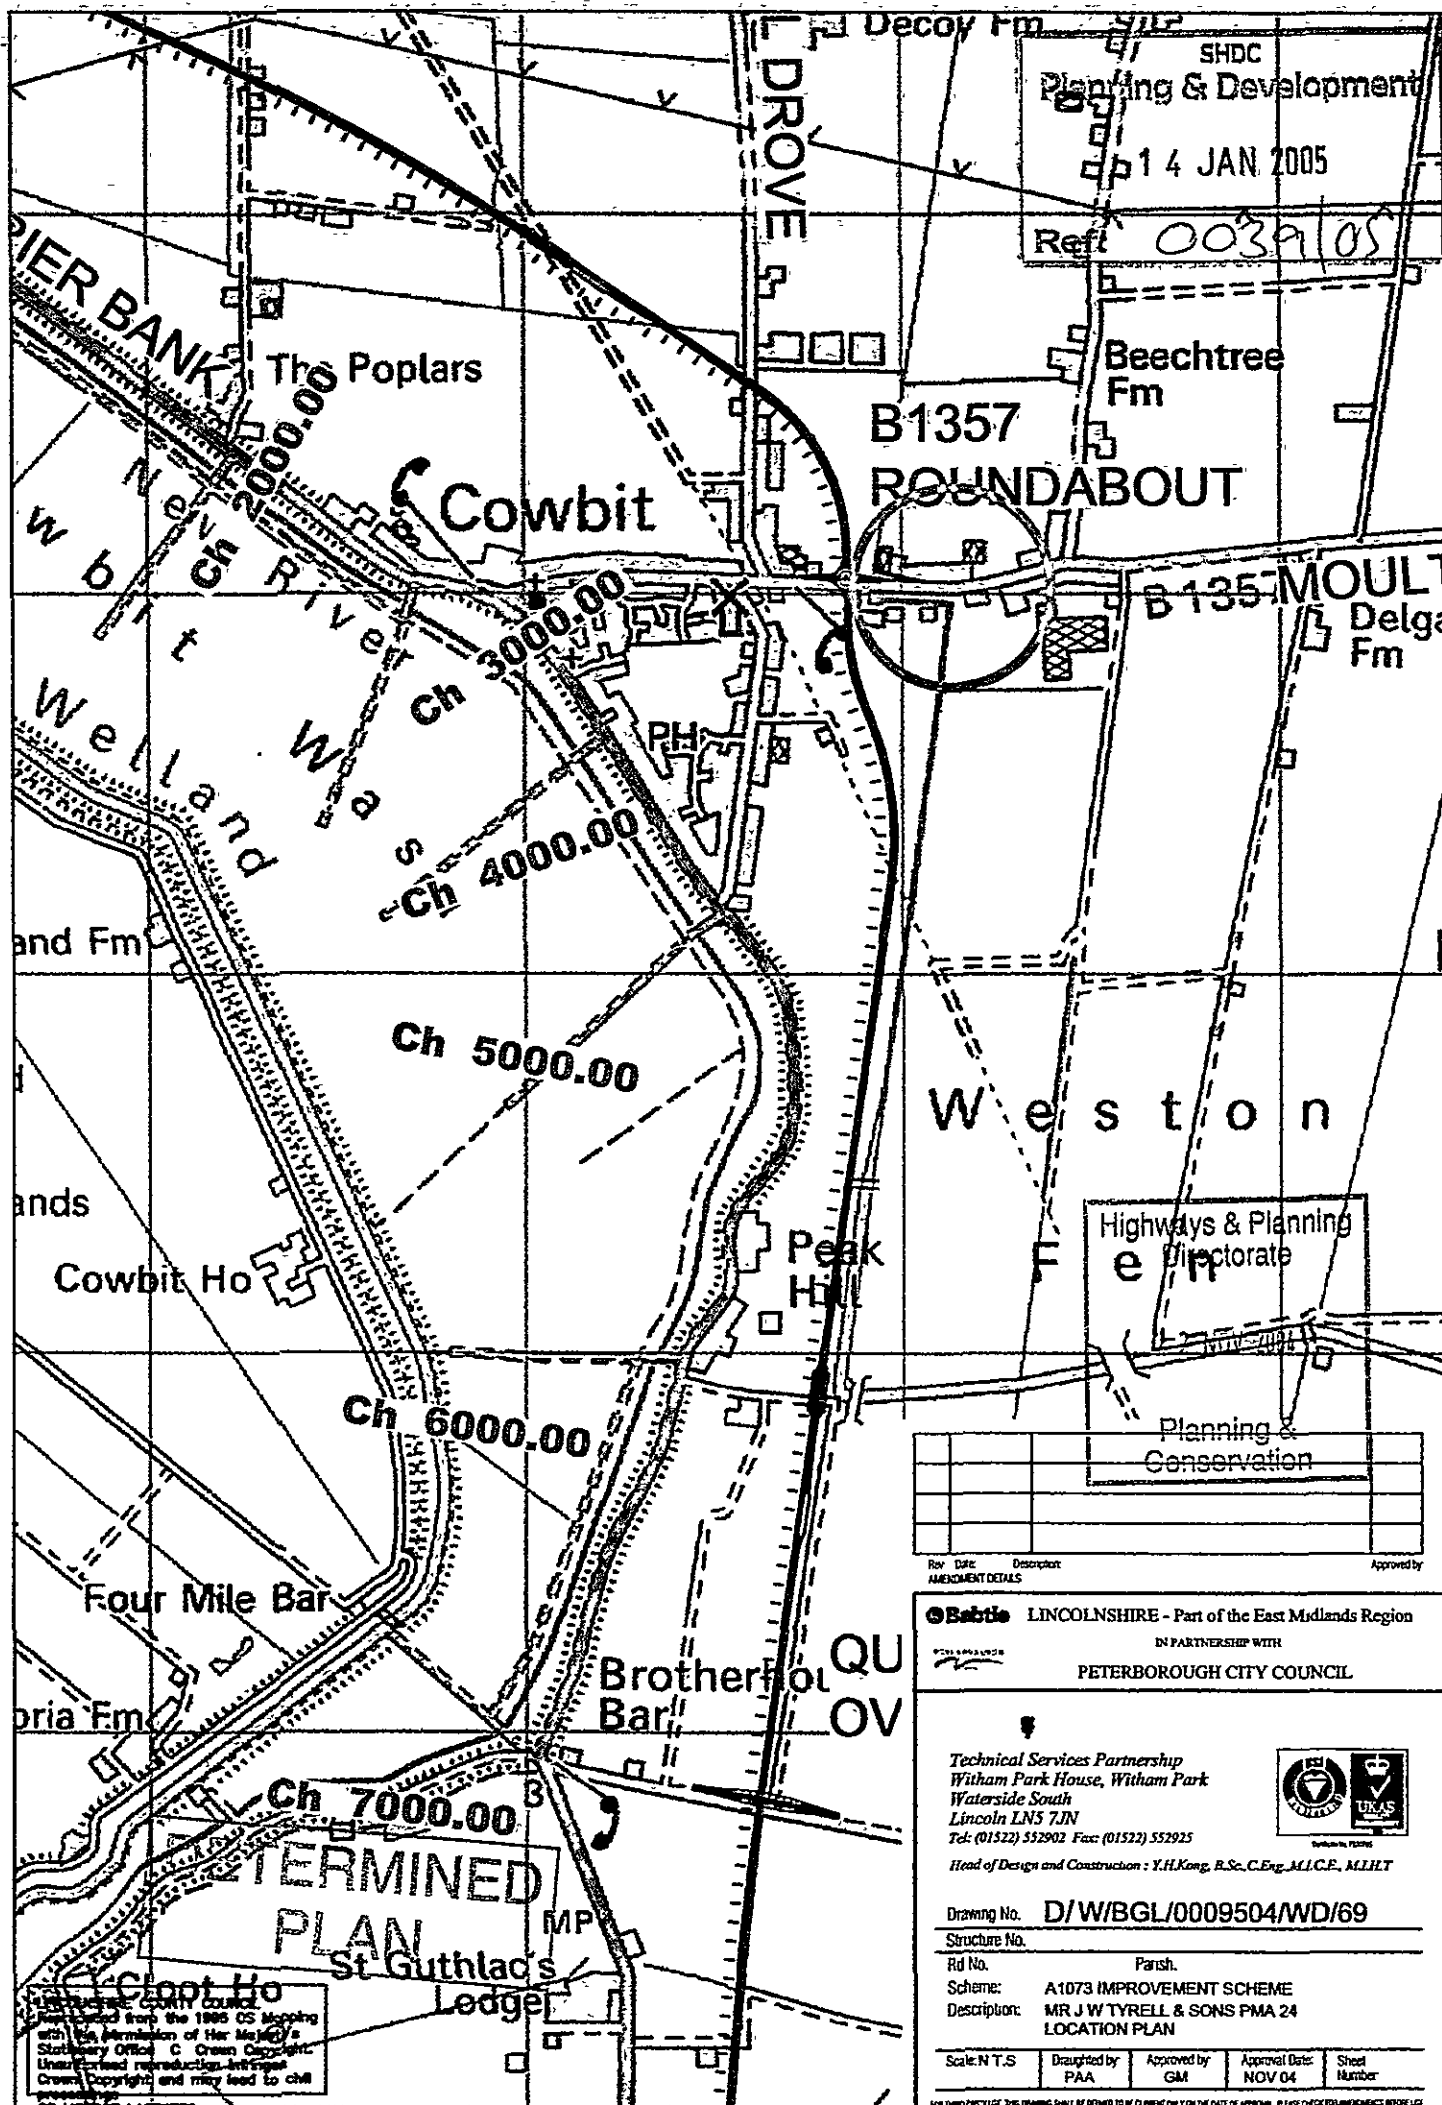

SHDC
Planning & Development
14 JAN 2005
Ref: 0039/05

Beechtree
Fm

B1357
ROUNDABOUT

B1357 MOULT
Delga
Fm

Weston

Highways & Planning
Directorate

Planning &
Conservation

Rev. Date Description Approved by

AMENDMENT DETAILS

Bottle LINCOLNSHIRE - Part of the East Midlands Region
IN PARTNERSHIP WITH
PETERBOROUGH CITY COUNCIL

Technical Services Partnership
Witham Park House, Witham Park
Waterside South
Lincoln LN5 7JN
Tel: (01522) 552902 Fax: (01522) 552925



Head of Design and Construction: Y.H. Kong, B.Sc., C.Eng., M.I.C.E., M.I.H.T.

Drawing No. D/W/BGL/0009504/WD/69

Structure No.

Rd No.

Panish.

Scheme: A1073 IMPROVEMENT SCHEME

Description: MR J W TYRELL & SONS PMA 24

LOCATION PLAN

Scale: N.T.S.

Drawn by: PAA

Approved by: GM

Approval Date: NOV 04

Sheet Number

FOR THIRD PARTY USE, THIS DRAWING SHALL BE RETURNED TO THE CLIENT ONLY ON THE DATE OF APPROVAL. PLEASE CHECK FOR AMENDMENTS BEFORE USE.

Lincolnshire County Council
Derived from the 1985 OS Mapping
with the permission of Her Majesty's
Stationary Office. Crown Copyright.
Unauthorised reproduction infringes
Crown Copyright and may lead to civil
prosecution.
05-000000-000000

