
104 BARRIER BANK, COWBIT, SPALDING

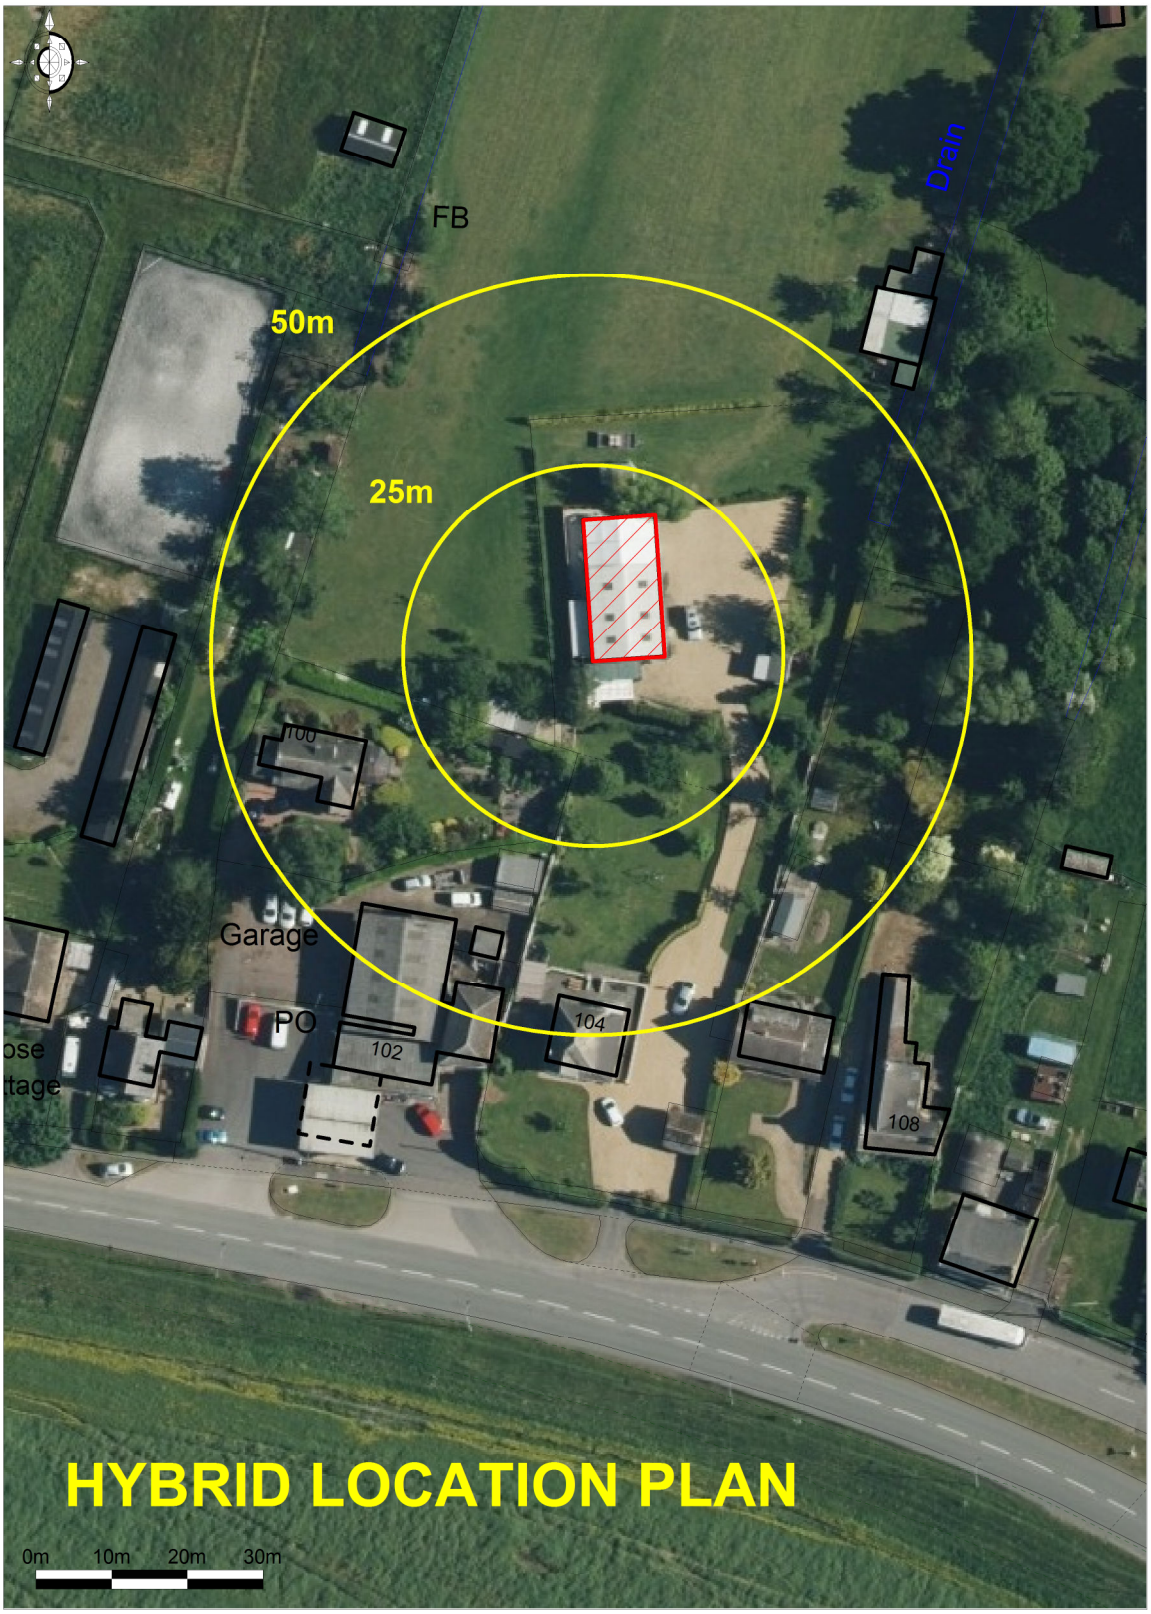

Promap®
Ordnance Survey © Crown Copyright 2017. All rights reserved. Licence number 100022432.
Getmapping plc 2017. Plotted Scale - 1:1000

S73a APPLICATION,CONDITION 3
USE OF BUILDING FOR COMMERCIAL PURPOSES
B8 STORAGE USE)