



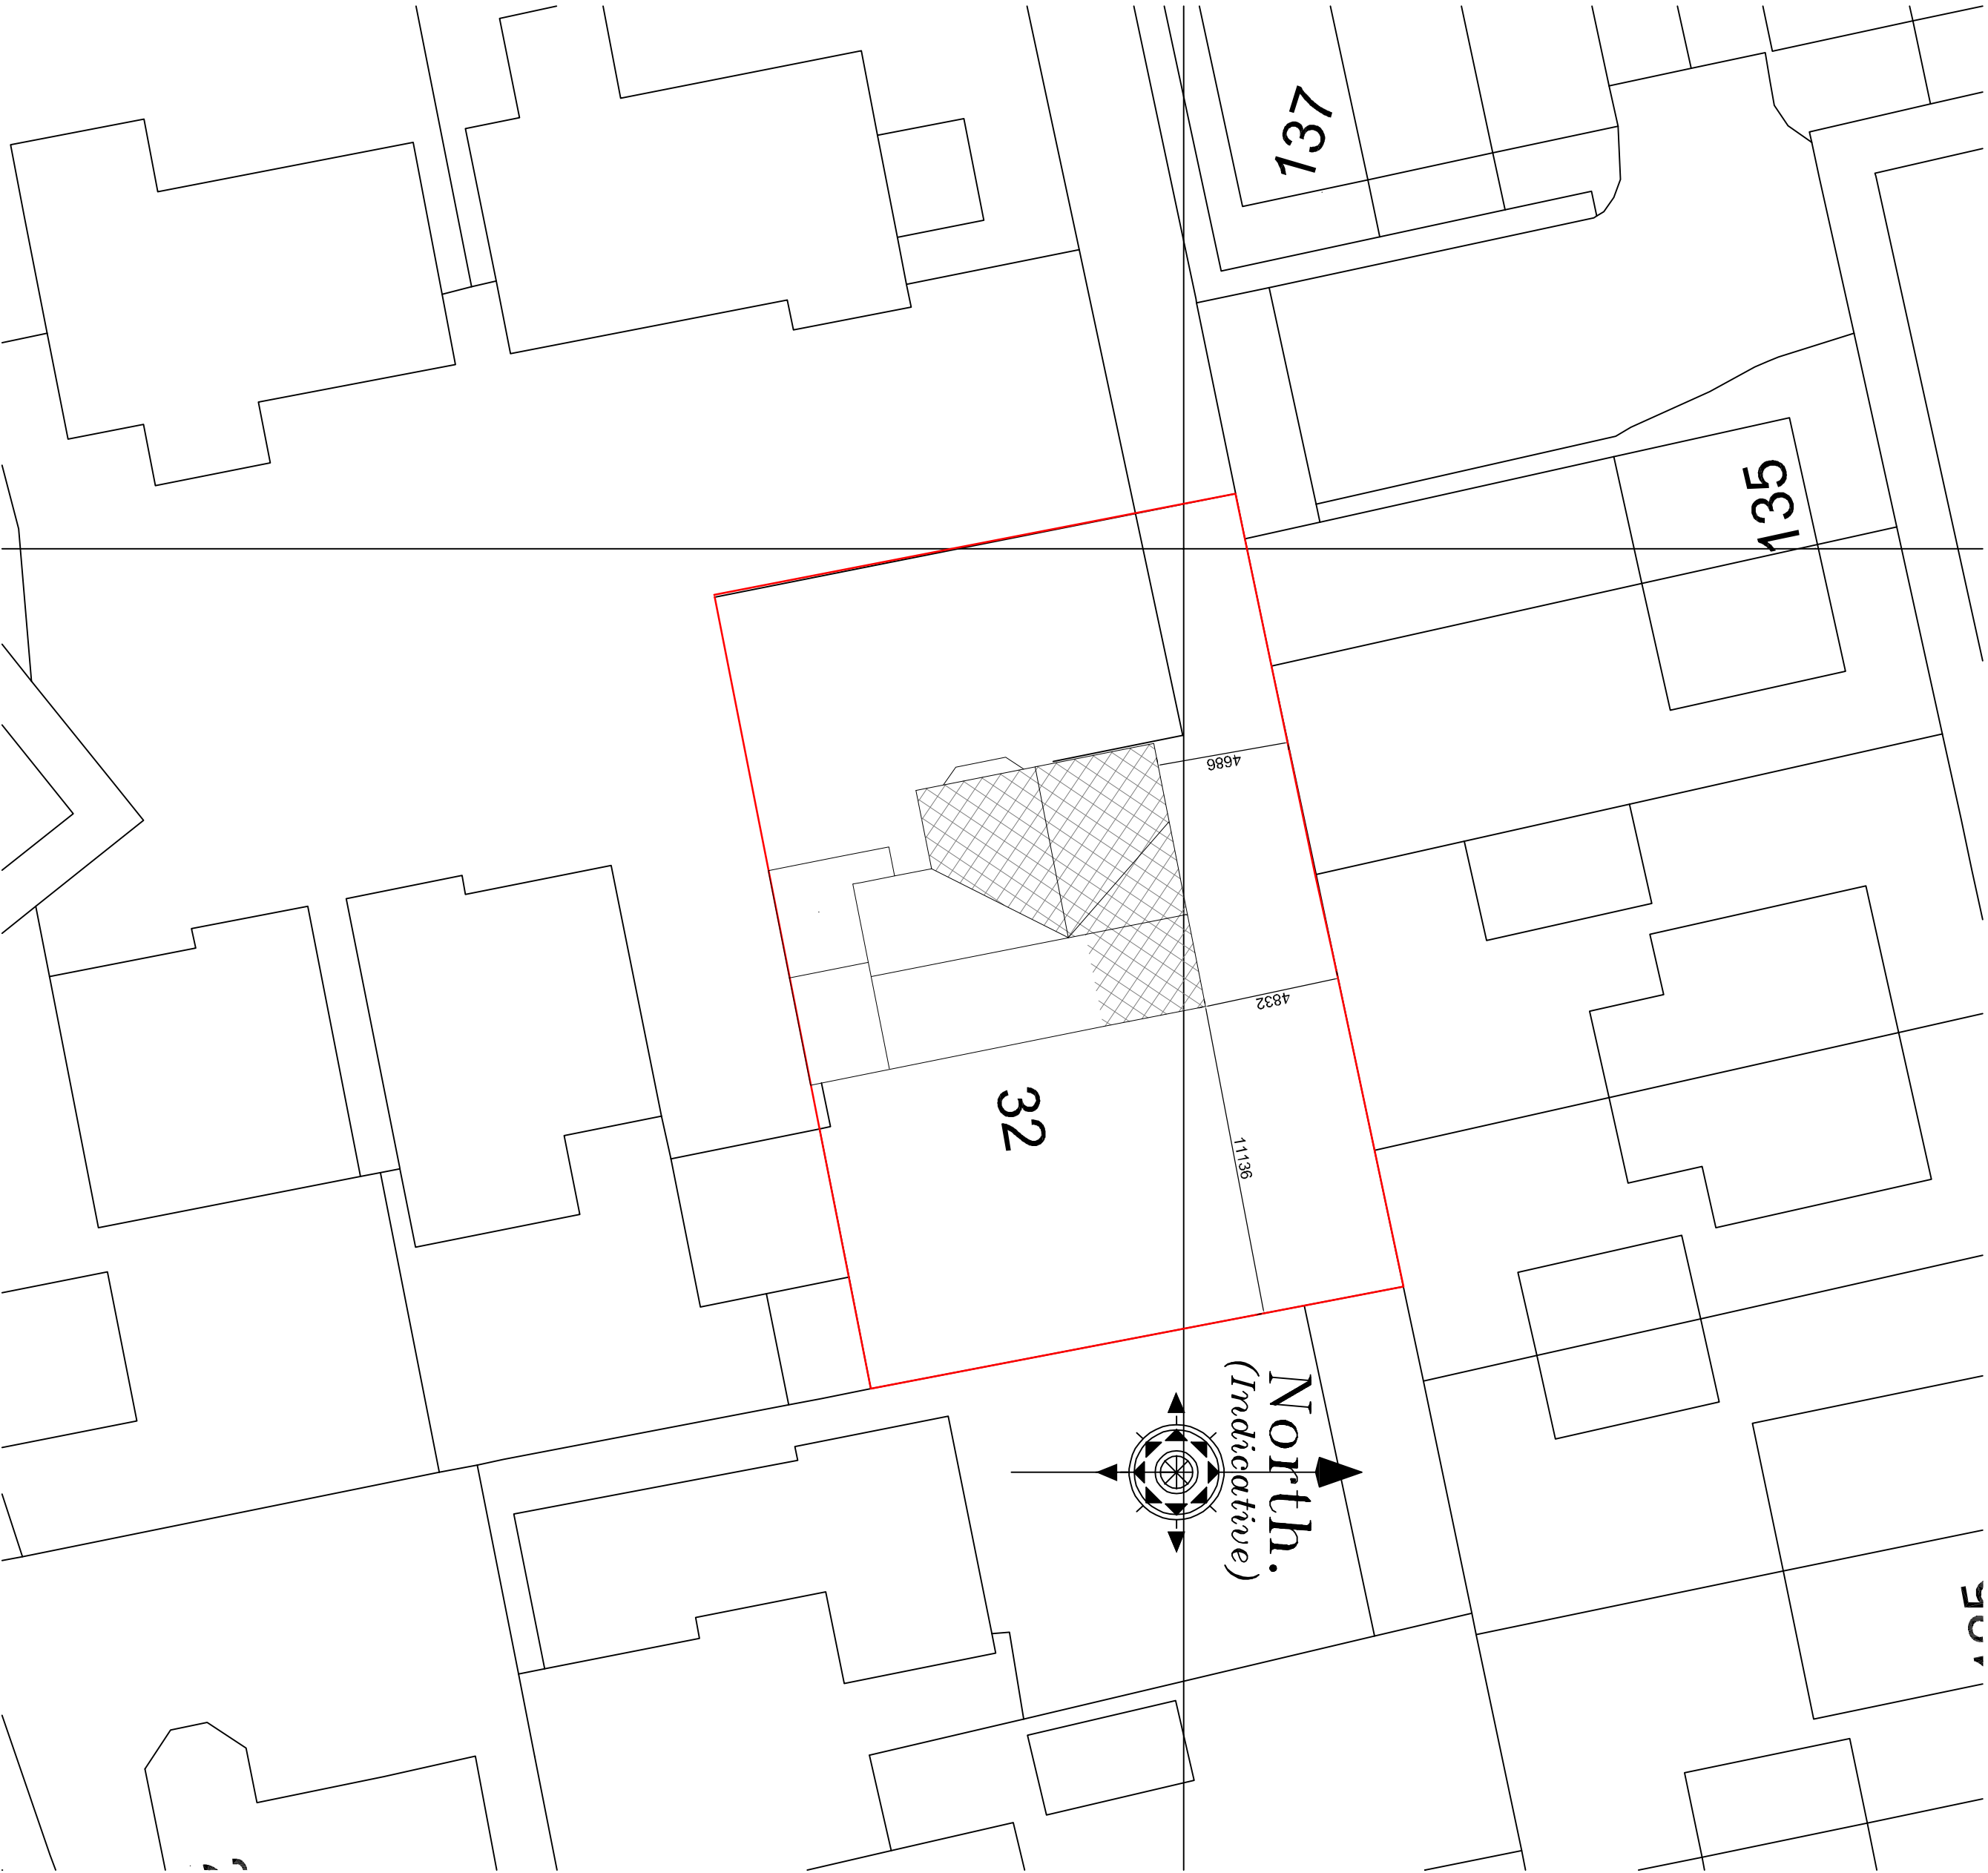

PROPOSED BLOCK PLAN

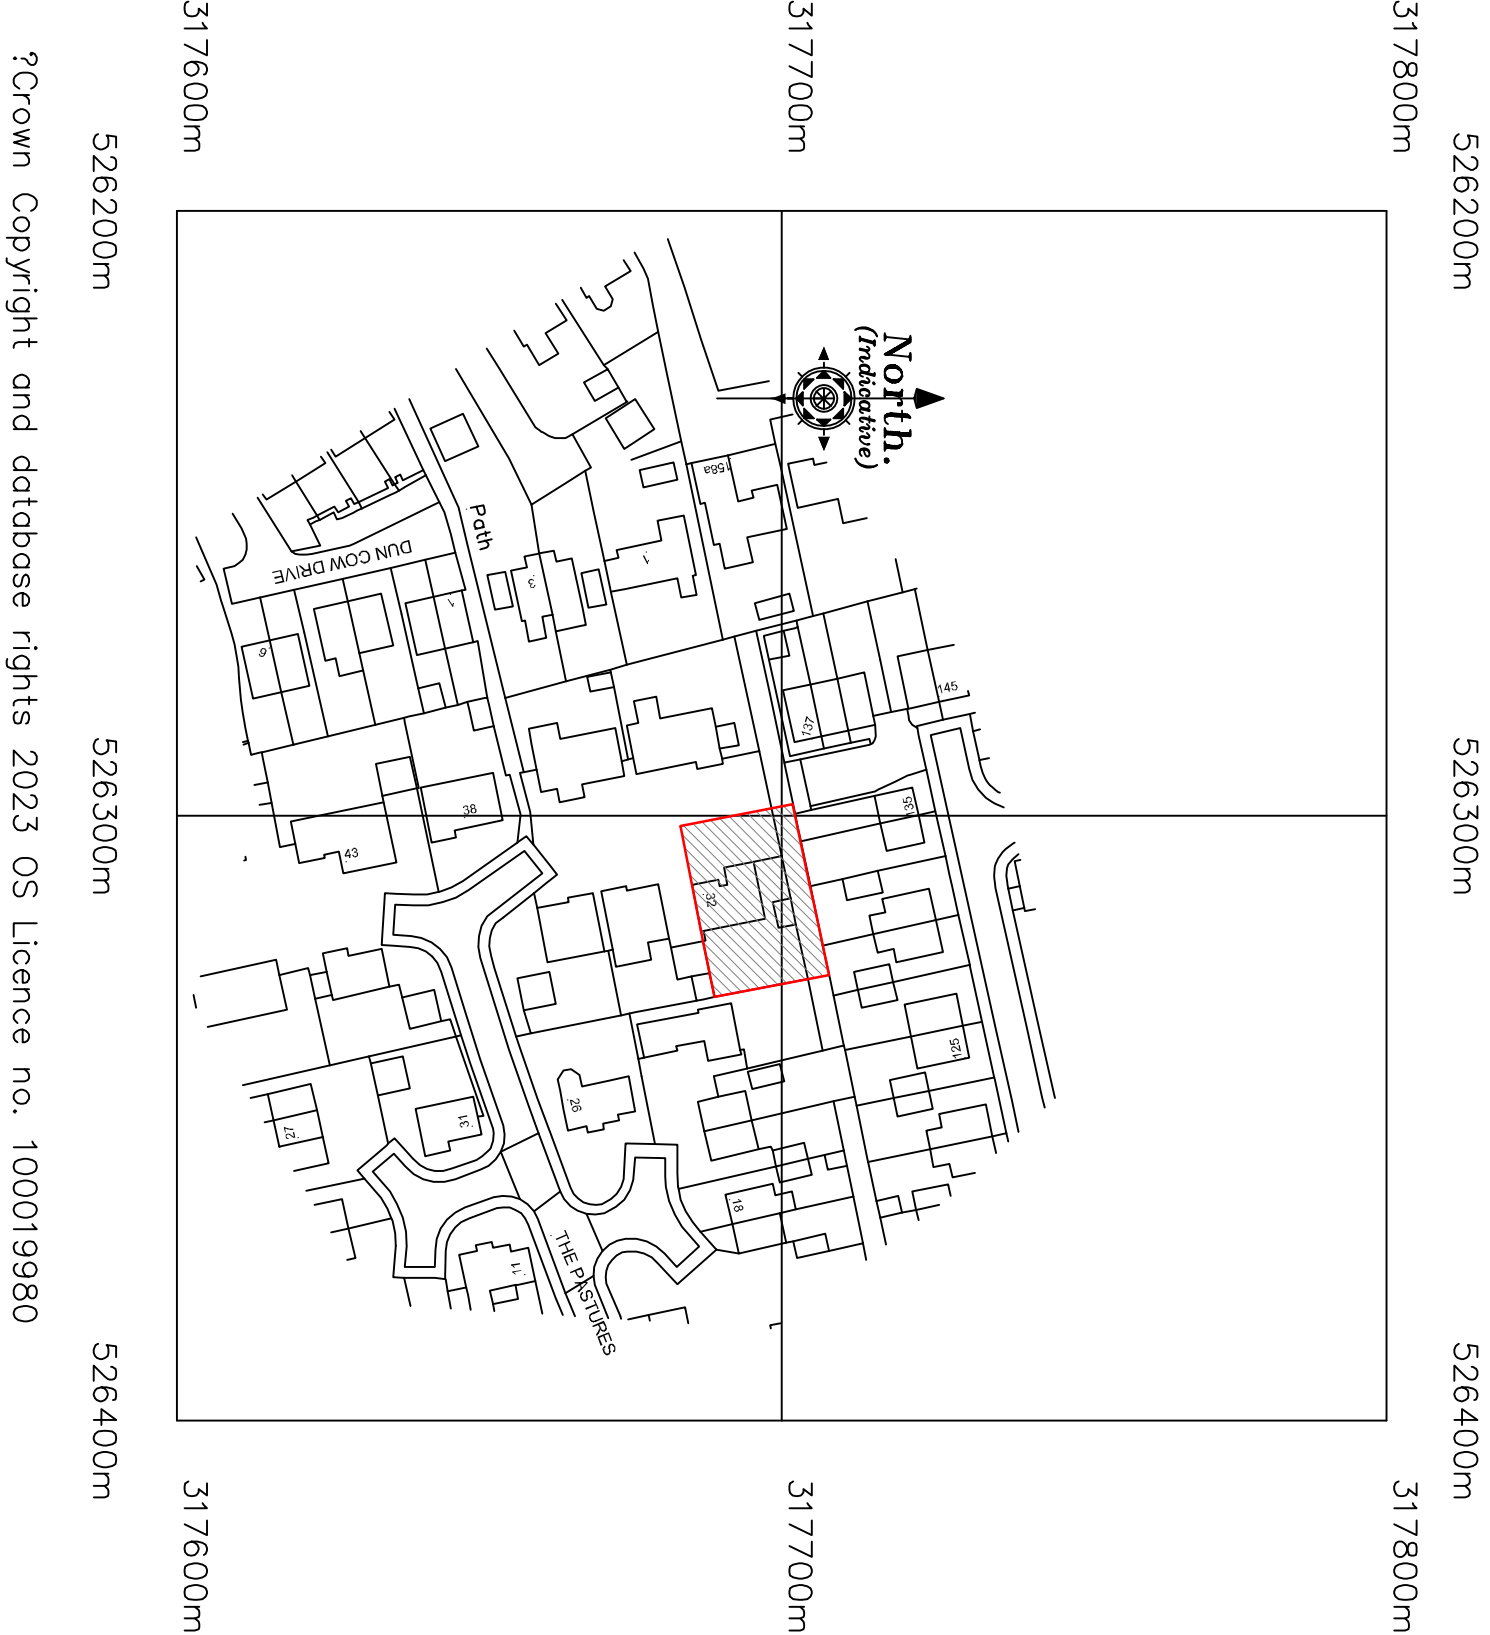

LOCATION PLAN

Revision	Date	Drawn	Description
----------	------	-------	-------------

Client **Colin Harris**

Project **Extension & Alteration to 32 The Pastures, Cowbit.**

Drawing **Planning (Block & Location Plans)**

Scale **1:200, 1:1250 @ A1** Drawn **AWM** Checked **TAC** Date **12/01/2024**

Trevor A Clay RIBA Ltd, 14 Old Fendike Road, Weston Hills, Spalding, Lincs. PE126DD
01406 380027 07778 597975 trevor@tacarchitects.co.uk



Drawing No. **23/647/PA/003**

www.tacarchitects.co.uk