

# TOP PLAN

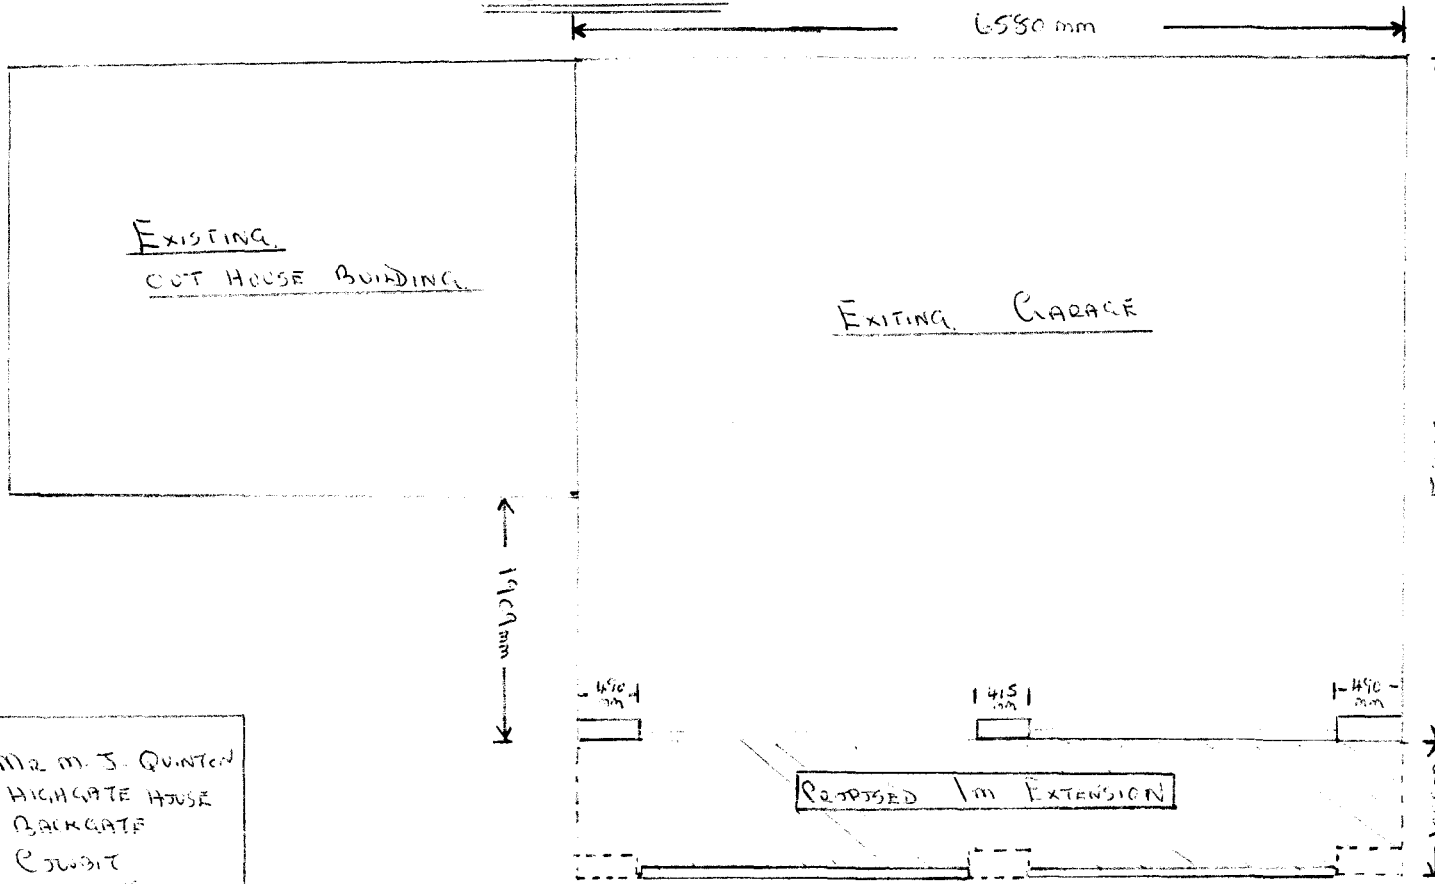


EXITING EVES 3200 mm (To Stay the Same)

Mr & M. J. QUINTON
HIGHGATE HOUSE
BACKGATE
CUMBRIT
SPALDING
PE12 6AP

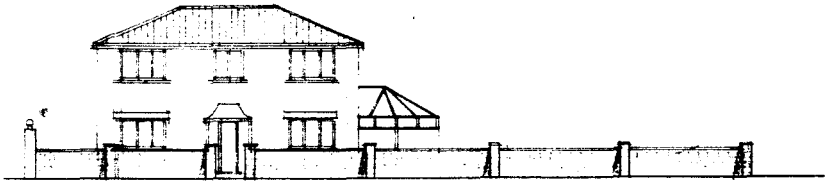

NEW WALLS AND PIERS TO BE BUILT IN "ATLAS STONE WALLING" COPINGS & PIER CAPS ALSO TO BE SUPPLIED BY ATLAS STONE PRODUCTS OF CHIPPING CAMPDEN, GLOUCS
WALLING TO MATCH THAT USED ON EXISTING PROPERTY

**NOTES**

**All dimensions must be checked on site and not scaled from this drawing.**

| | | |
|---|---|---|
| | | |
| | | |
| | | |
| A | | |
| | **Date** | **Revisions** |

© copyright

ROSEDALE
DESIGN SERVICES


ARCHITECTURAL & SURVEYING
CONSULTANTS

21 STORRINGTON WAY,
WERRINGTON,
PETERBOROUGH



PROPOSED WEST ELEVATION

NEW WALL FROM POINTS A TO B -
220 mm THICK 1800 mm HIGH
WITH COPING STONES

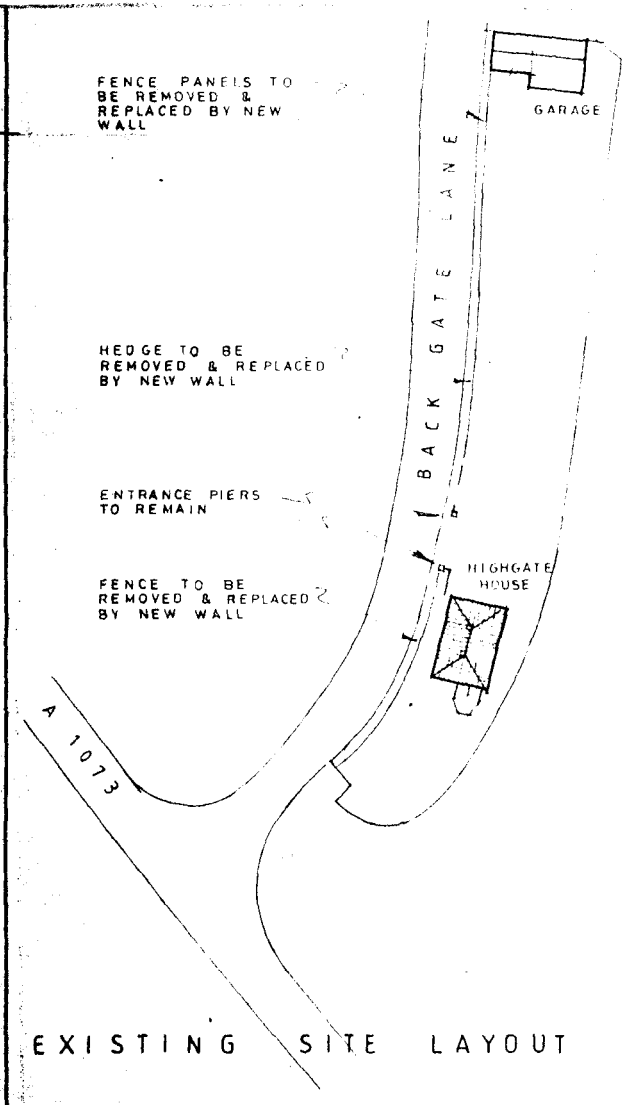


EXISTING SITE LAYOUT

NEW WALL A TO B -
220 mm THICK
WITH COPING
PIERS TO B
x 2000 mm HI

NEW WALL C TO D -
220 mm THIC
WITH COPIN
PIERS TO BU
x 1200 mm H

ALL NEW PIE
6 METRE CE
EXACT FOUN
WALLS TO BI
STRUCTURAL
VERTICAL MO
BE AT MAX

EXISTING T
FOUNDATION
INTO ACCOU
GROUND COND

900
IN

A 1073


PRO

ARCHITECT STANDARD




PROPOSED WEST ELEVATION


NEW WALLS AND PIERS TO BE BUILT IN ATLAS STONE WALLING. COPINGS & PIER CAPS ALSO TO BE SUPPLIED BY ATLAS STONE PRODUCTS OF CHIPPING CAMPDEN, GLOUCS. WALLING TO MATCH THAT USED ON EXISTING PROPERTY.

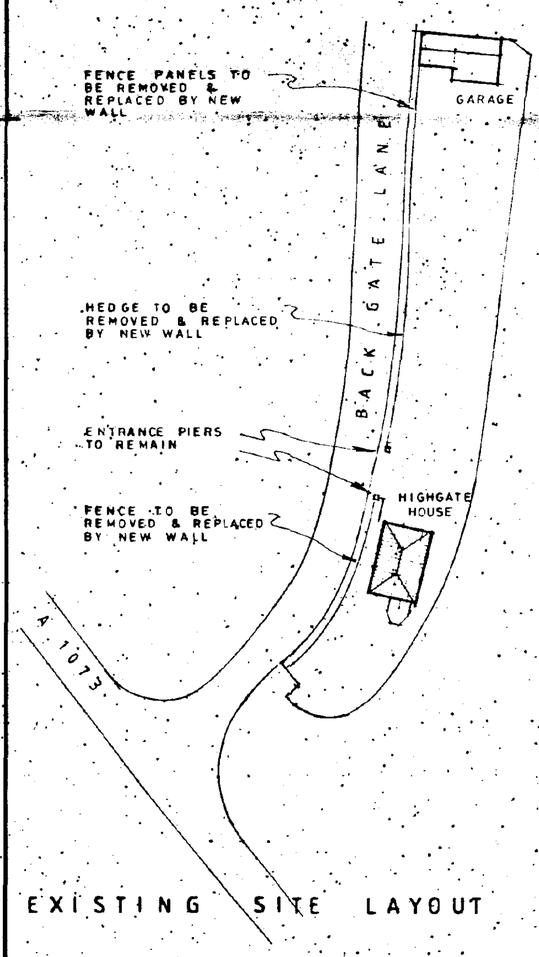


EXISTING SITE LAYOUT

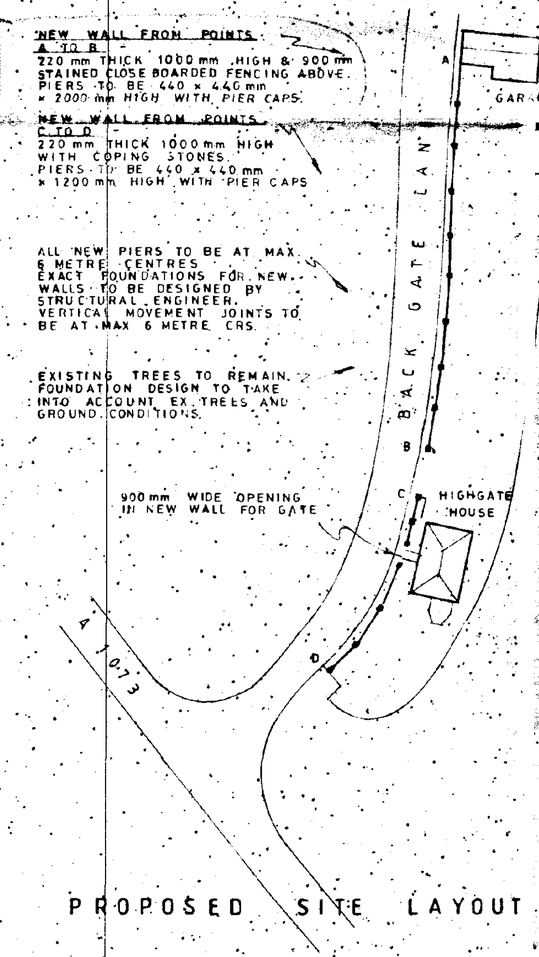


PROPOSED SITE LAYOUT

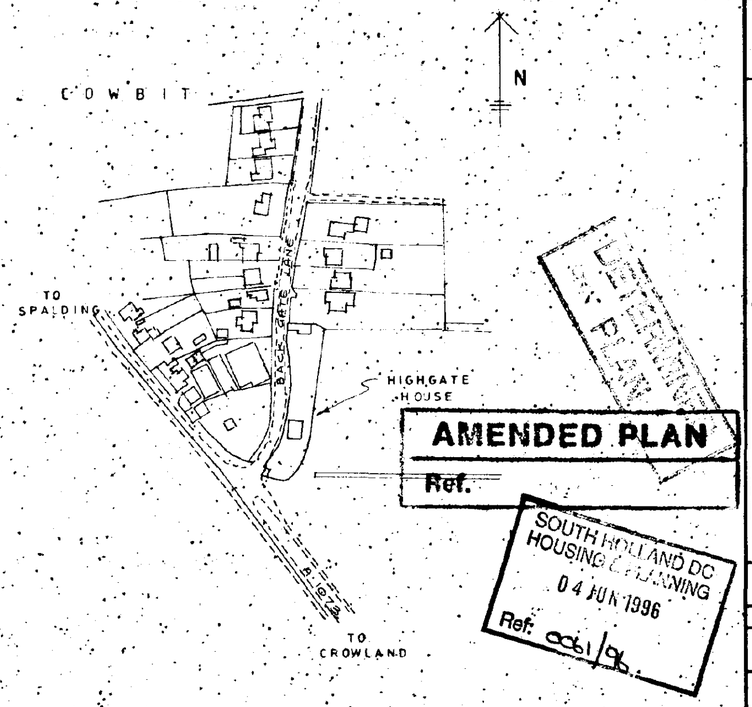


SITE LOCATION PLAN

( 1:2500 )

**NOTES**

**All dimensions must be checked on site and not scaled from this drawing.**

| | Date | Revisions |
|---|---|---|
| | | |
| | | |
| | | |
| A | APRIL 96 | AMENDED AS PER PLANNING DEPARTMENTS REQUIREMENTS |

© copyright

ROSEDALE DESIGN SERVICES
ARCHITECTURAL & SURVEYING CONSULTANTS
21 STORRINGTON WAY,
WERRINGTON,
PETERBOROUGH,
PE4 6QW.
TEL 01733 570660
FAX 01733 570660

**Client**
MR M J QUINTON

**Job Title**
PROPOSED WALL AT
HIGHGATE HOUSE
90 BACK GATE LANE
COWBIT
SPALDING
LINCS.

**Drawing Title**
PROPOSED DETAILS OF WALL

**Scale** 1:500 1:200

**Date** DEC 95 **Drawn by**

**Drg No.** RD / 277 / 001 **Rev.** A

ARCHITECT STANDARD

A2