




[illegible] louvred

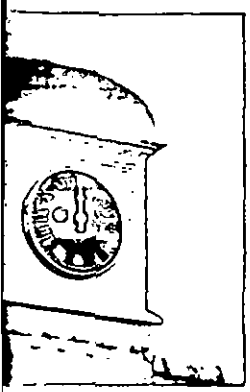


[illegible] with 24" Heritage
[illegible] real lead roof

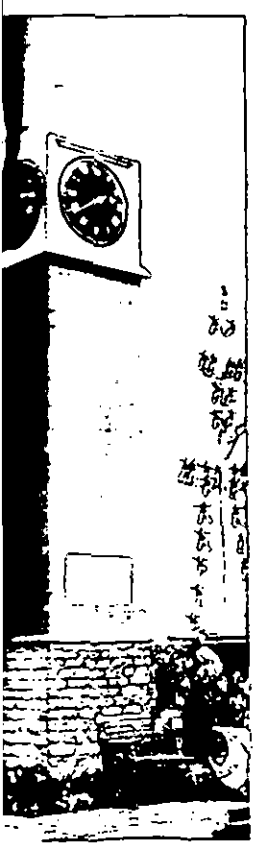


[illegible] tower with 42" Heritage
[illegible]shire Showground

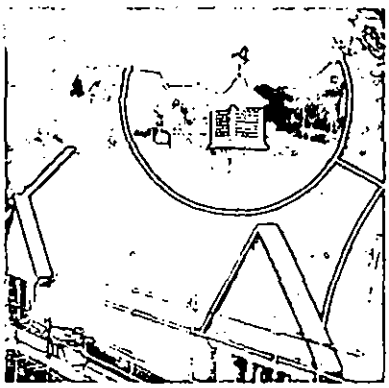


64. Complete view of small tower on new school building

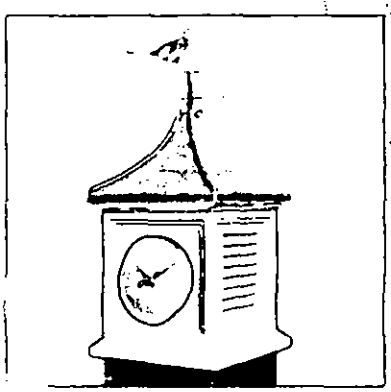

66. Midi GRP tower with 18" Heritage Clocks, Lead-Look roof and painted vane

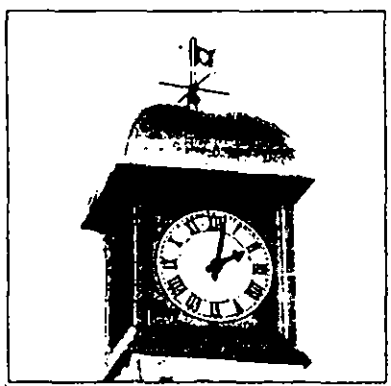

69. Small GRP tower in special colour with Skeleton Clocks, real lead roof and brass vane

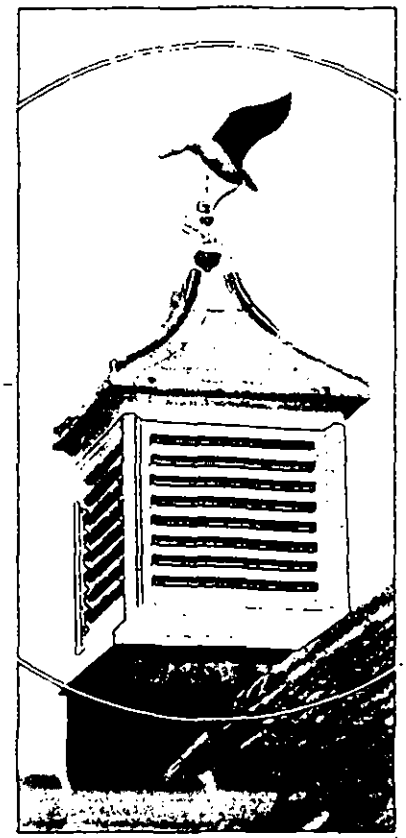

67. Small GRP tower in special crème colour with 4 open louvres, Lead-Look roof, and landing duck vane


# Hawkins
## Standard Clock Towers

Where no clocks are required, towers with louvres can be used as a "dovecote" type feature to break up a roof-line, or as an attractive ridge vent. GRP (glass reinforced plastic or "fibreglass") towers are usually supplied in white although other colours can be made. We prefer to use a RAL colour reference, but can match many B.S. ranges, Pantone colours, and paint manufacturers' individually named colours. Truly stunning features of the Hawkins range are our "Lead-Look" roofs. All towers now come as standard with a roof moulded in GRP from a real lead pattern. *The resulting moulding is virtually impossible to tell from real lead except by touch.*


- **One-piece tower construction cannot leak**
- **Maintenance-free colour-impregnated GRP**
- **Range of 8 standard sizes**
- **Realistic "Lead-Look" roofs**
- **Available with plain sides, false or open louvres**

We offer a standard range of beautiful, well proportioned, traditionally styled clock towers, with the huge advantage of maintenance-free construction. Added to this is the option to fit false louvred or actual louvred panels plus the chance to either change the shape of the roof or have it clad in real lead. Copper can also be used. With a tower to suit all popular sizes of clock, the "Hawkins GRP Clock tower Range" is clearly both comprehensive and adaptable, yet from a standard range of mouldings which avoids individual tooling costs.


# Hawkins
## Standard Clock Towers

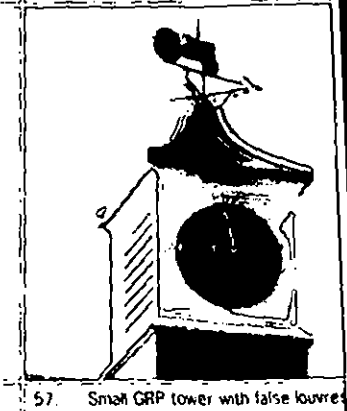

57. Small GRP tower with false louvres and 24" Heritage Clock

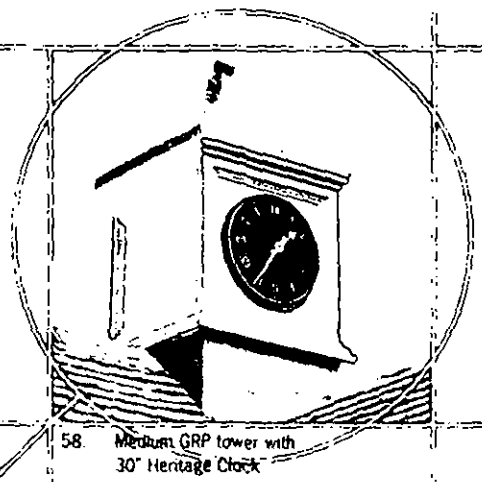


58. Medium GRP tower with 30" Heritage Clock

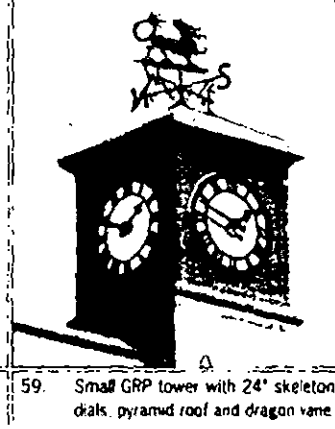


59. Small GRP tower with 24" skeleton dials, pyramid roof and dragon vane




61. Complete view of medium tower on golf clubhouse

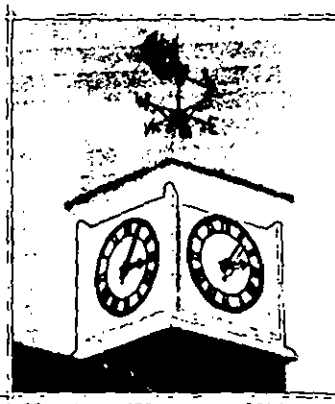

60. Large GRP tower with 36" Skeleton Clocks

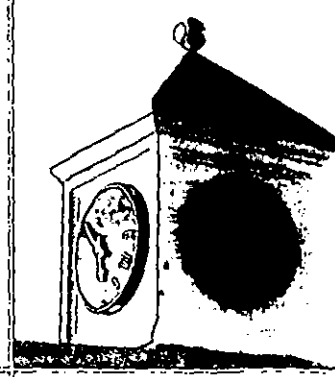


62. Medium GRP tower with 30" Heritage Clocks, pyramid roof and gilded ball

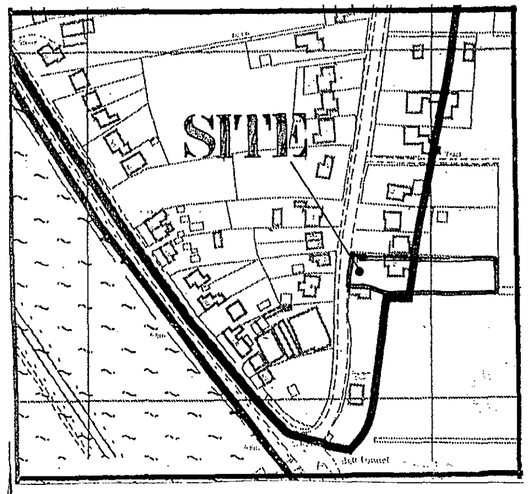



NORTH

LOCATION PLAN
1/2500

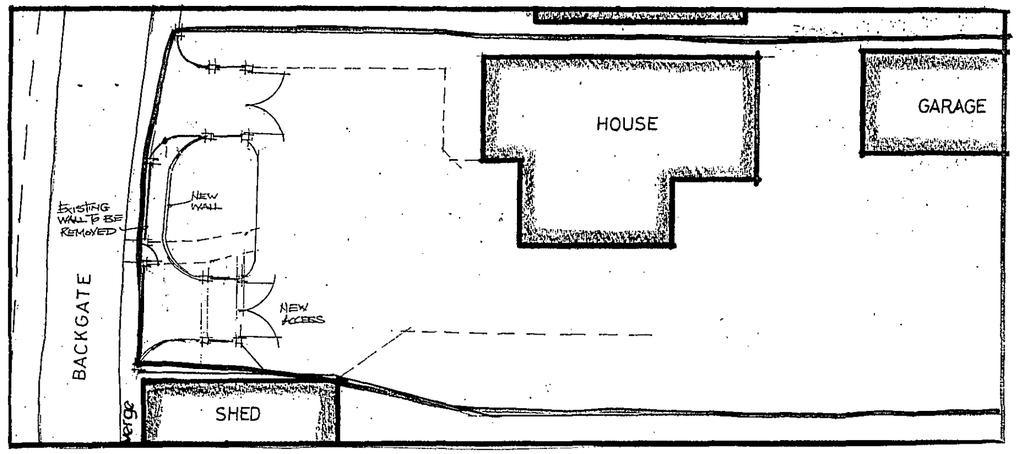


SITE PLAN
1/250

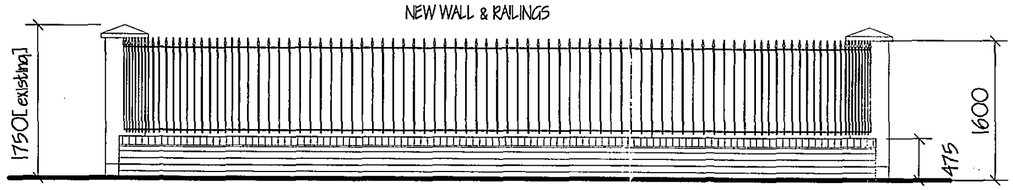



TYPICAL WALL ELEVATION

BLOCK PAVIORS

DETERMINED PLAN

SKDC
Planning & Development
2 0 JAN 2005
Ref: 0071/05

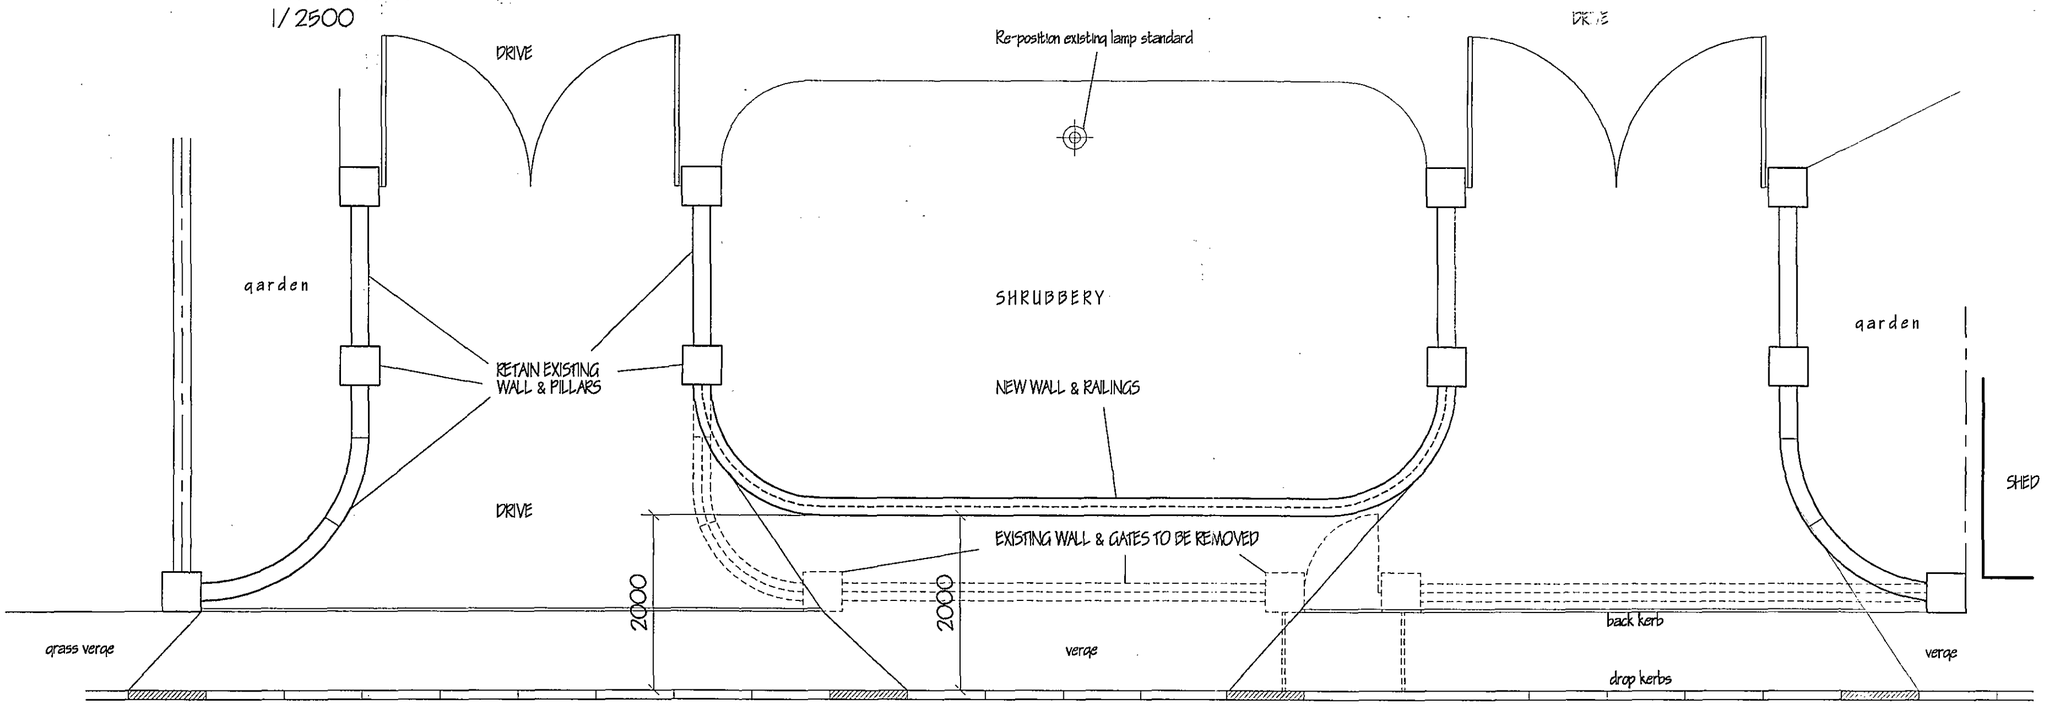


PLAN VIEW OF WALL

B A C K G A T E

CREATE NEW ACCESS TO BACKGATE

ref: revision date

**G. R. MERCHANT** GRM
I.ENG AMICE FIWO

**ARCHITECTURAL, STRUCTURAL AND LAND DRAINAGE CONSULTANTS**

Unit 4, Wrights News
12A Park Road, Holbeach,
Spalding, Lincs. PE12 7EE
Tel: 01406 490600
Fax: 01406 425744
E-Mail: G. R. Merchant @ Merchant. Fs. Co. UK

Project
AMEND EXISTING FRONTAGE WALL,
BACKGATE,
COMPIT,
SPALDING, LINC'S.

Client
MR. & MRS. E. FRAGALE.

Drawing
PLANS & ELEVATIONS OF PROPOSED WALL.

| Job Ref. | Drawing No. |
|---|---|
| 801-03 | 03 |
| Date: NOV '04 | Drawn: GRM |

Scales
AS INDICATED.

**DO NOT SCALE FROM THIS DRAWING**
The drawing is copyright and may not be altered, traced, photographed or used for any other purpose other than that for which it is issued. The General Contractor is to check all dimensions on site and report any discrepancies to the Architect. All details shown on this drawing including foundations are based upon typical site conditions related to the area. No responsibility can be accepted for abnormal conditions which may be discovered during construction unless reported to the Architect so that design amendments may be considered. Site soil surveys are recommended in respect of foundations to establish specific site conditions before foundation work is undertaken. This drawing is limited in the amount of information contained and does not purport to contain a full specification of the works, it is solely for the purpose of obtaining Planning / Building Regulation approval. This drawing must not be used as a contract document alone. The works will not be supervised or inspected on site by G R Merchant or any representative thereof. It is the client or their appointed agents responsibility to control workmanship, qualification of materials, adherance to specification, workmanship & contract etc.
All materials to be new unless otherwise stated and all components and assemblies etc. to be used fitted and installed etc. in strict accordance with manufacturers instruction and relevant code of practice. Materials shall conform to appropriate British standard specification or BBA certificate or European code equivalent. The Employer / Client shall ensure that the selected contractor is conversant with and adopts all measures necessary to achieve compliance with Health and Safety legislation for Building sites and Work places. The Employer / Client is advised that should the works need to comply with the Construction Design and Management Regulations an Independent Planning Supervisor will be required. The works shall comprise of all that is shown on the drawing and details. Work that may not specifically shown but may be reasonably inferred as necessary to carry out the works shall be deemed to be included.