



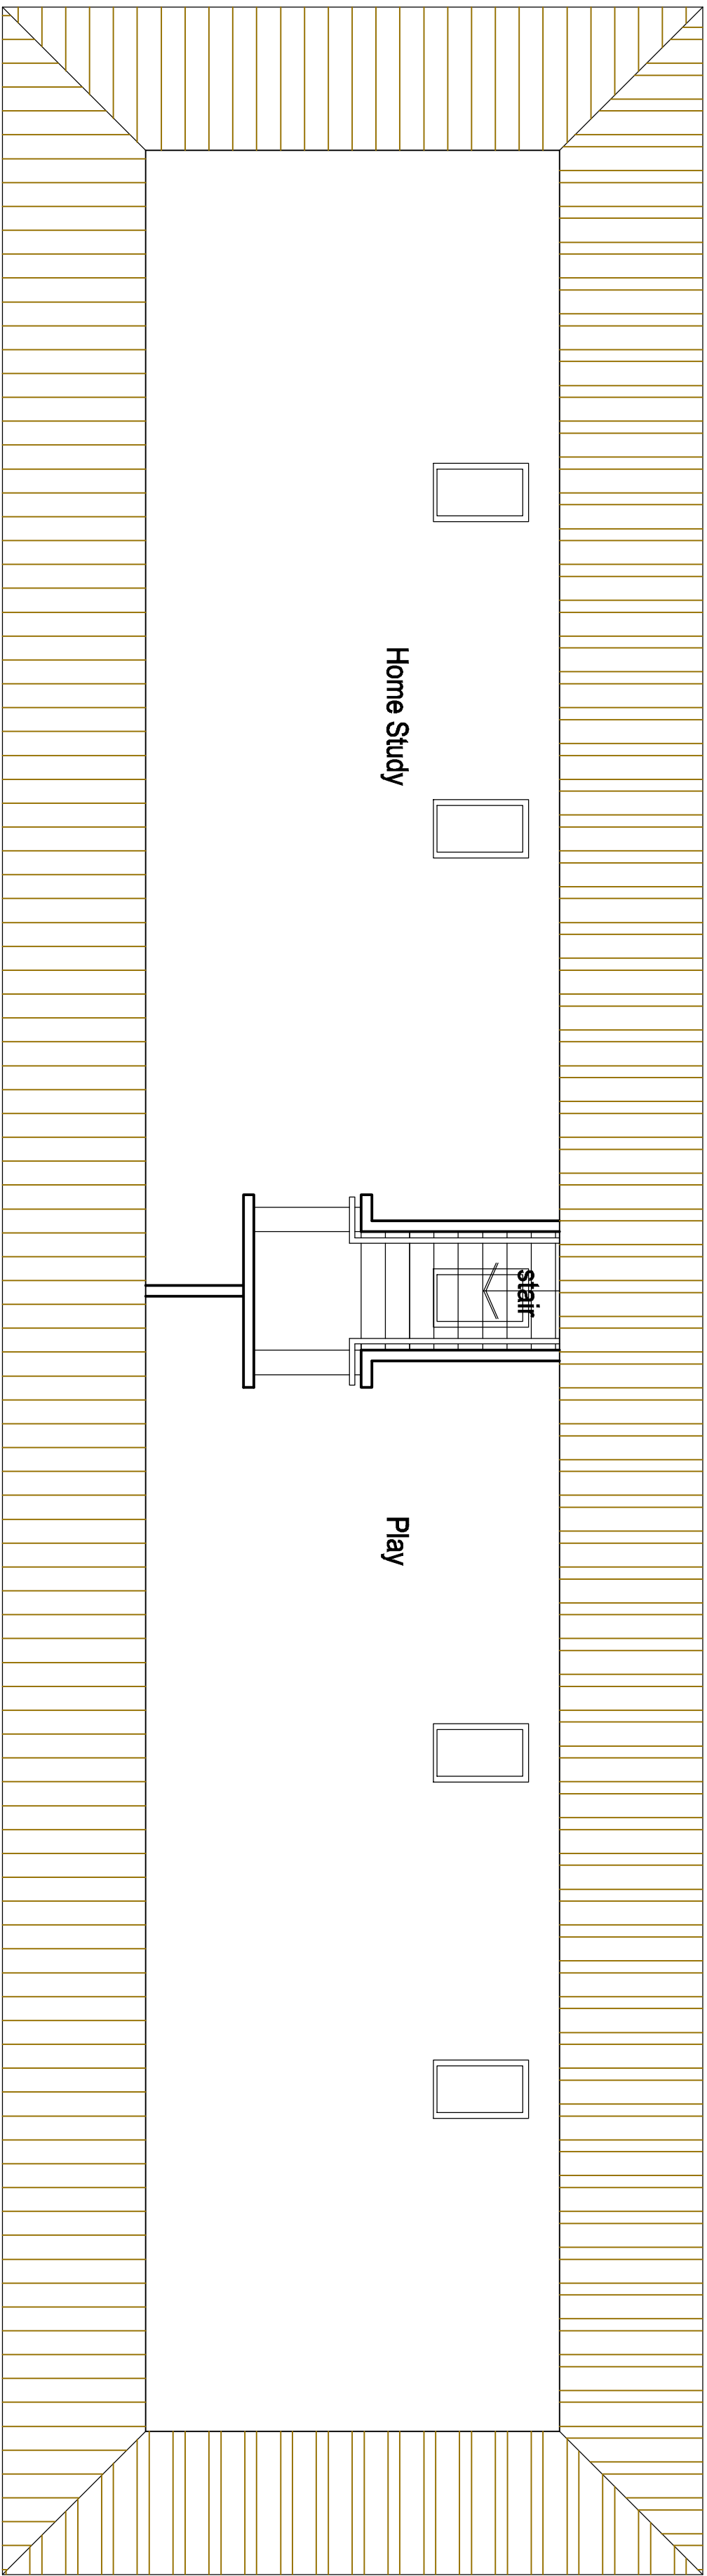


PROPOSED FIRST FLOOR 1:50

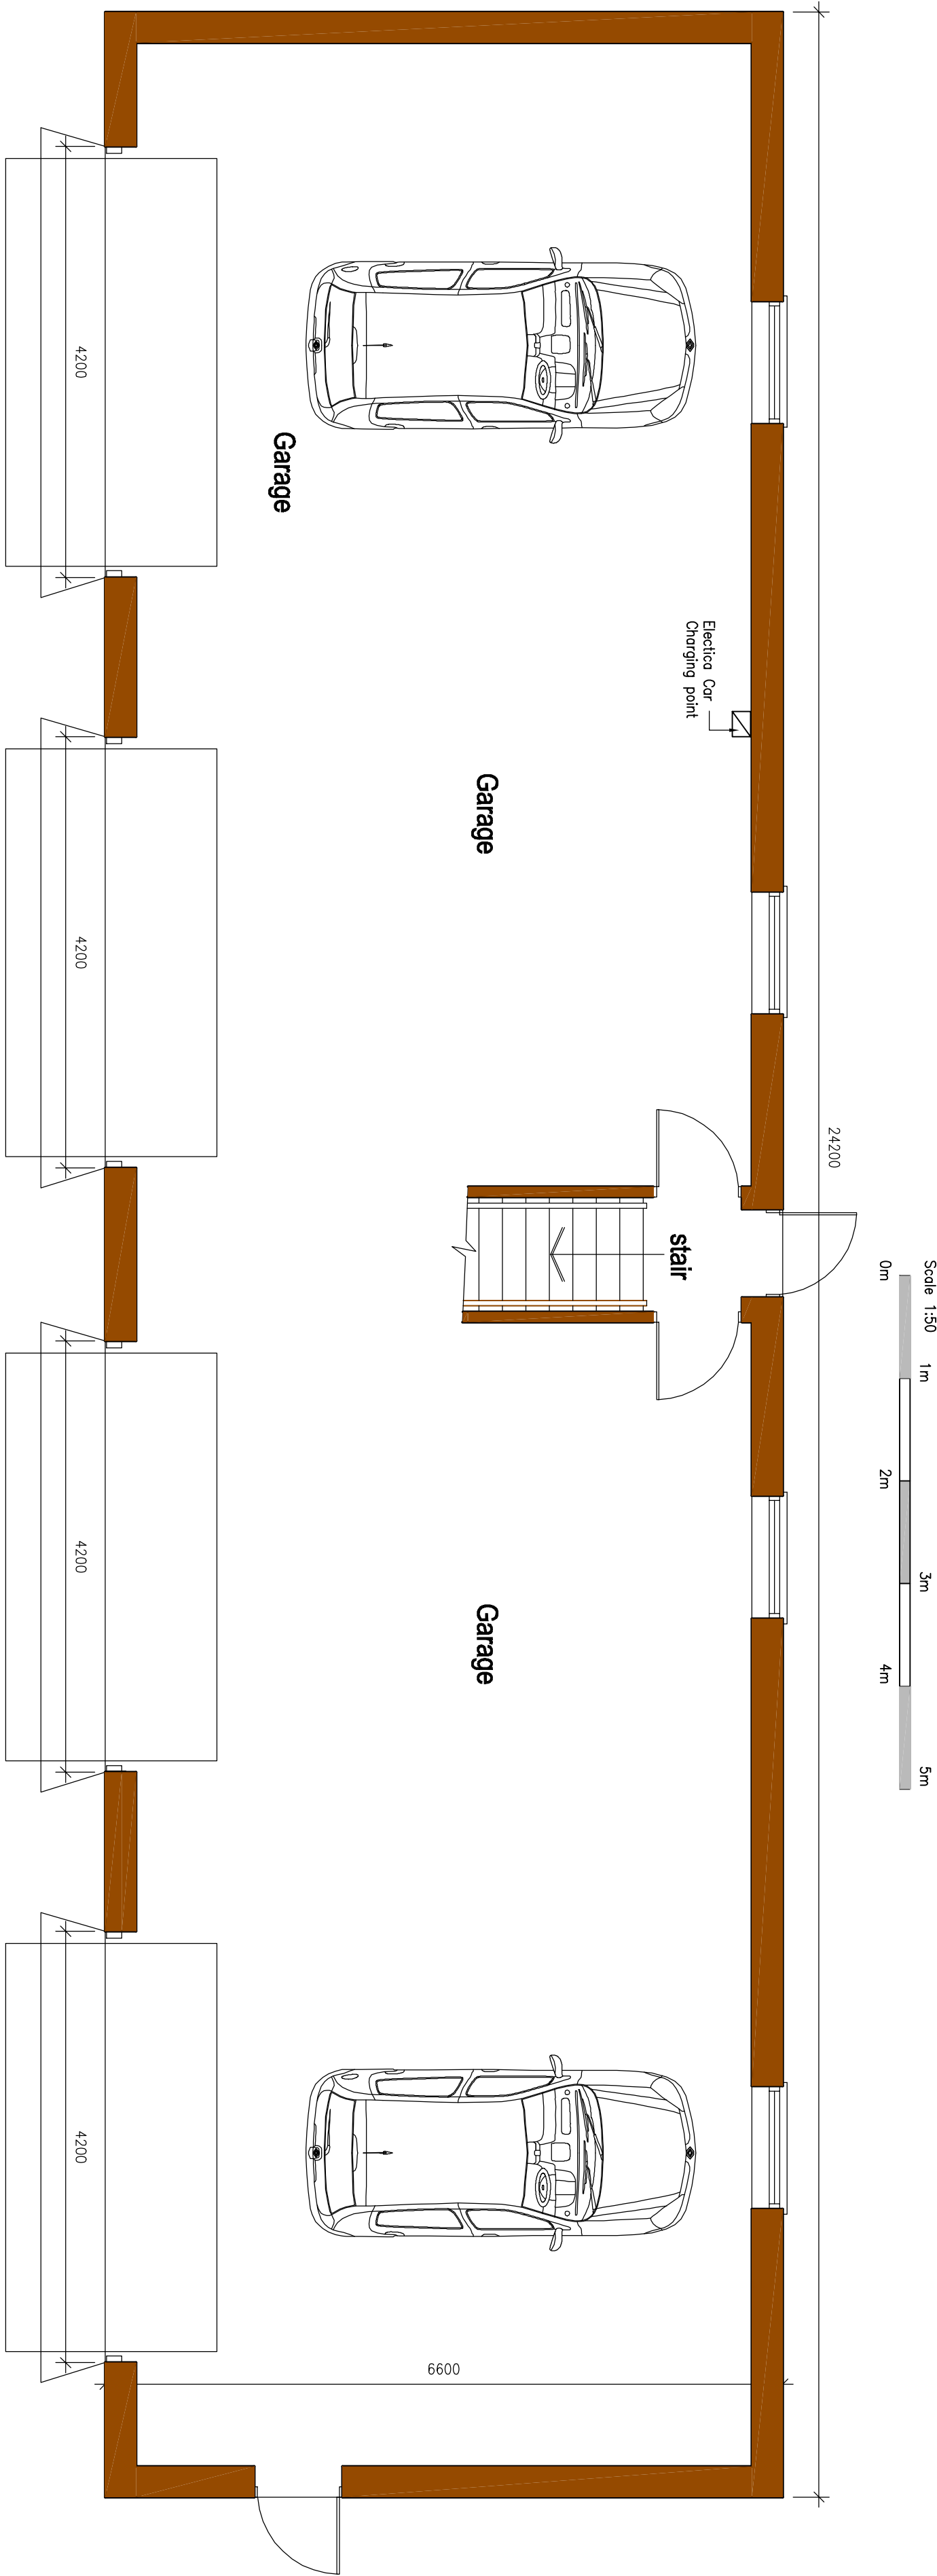

PROPOSED GROUND FLOOR 1:50

GOOD-DESIGN-ING Ltd
11 SARACEN WAY,
NEWMARK ROAD,
PETERBOROUGH,
PE1 1SMS
TEL. 01733 569731
E-MAIL
robert@good-design-ing.co.uk

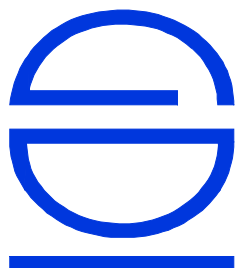

- FEASIBILITY

PLANNING

BUILDING REGULATIONS

CONSTRUCTION
- DRAWING ISSUE

Spolding

PE12 6AP

Nov 2020

PROJECT
Proposed Extensions to
52 Bock Gate

DRAWING
Proposed Garage Plans

Scale 1:50 @ A1 size
drawing number :
201180-08 rev A