
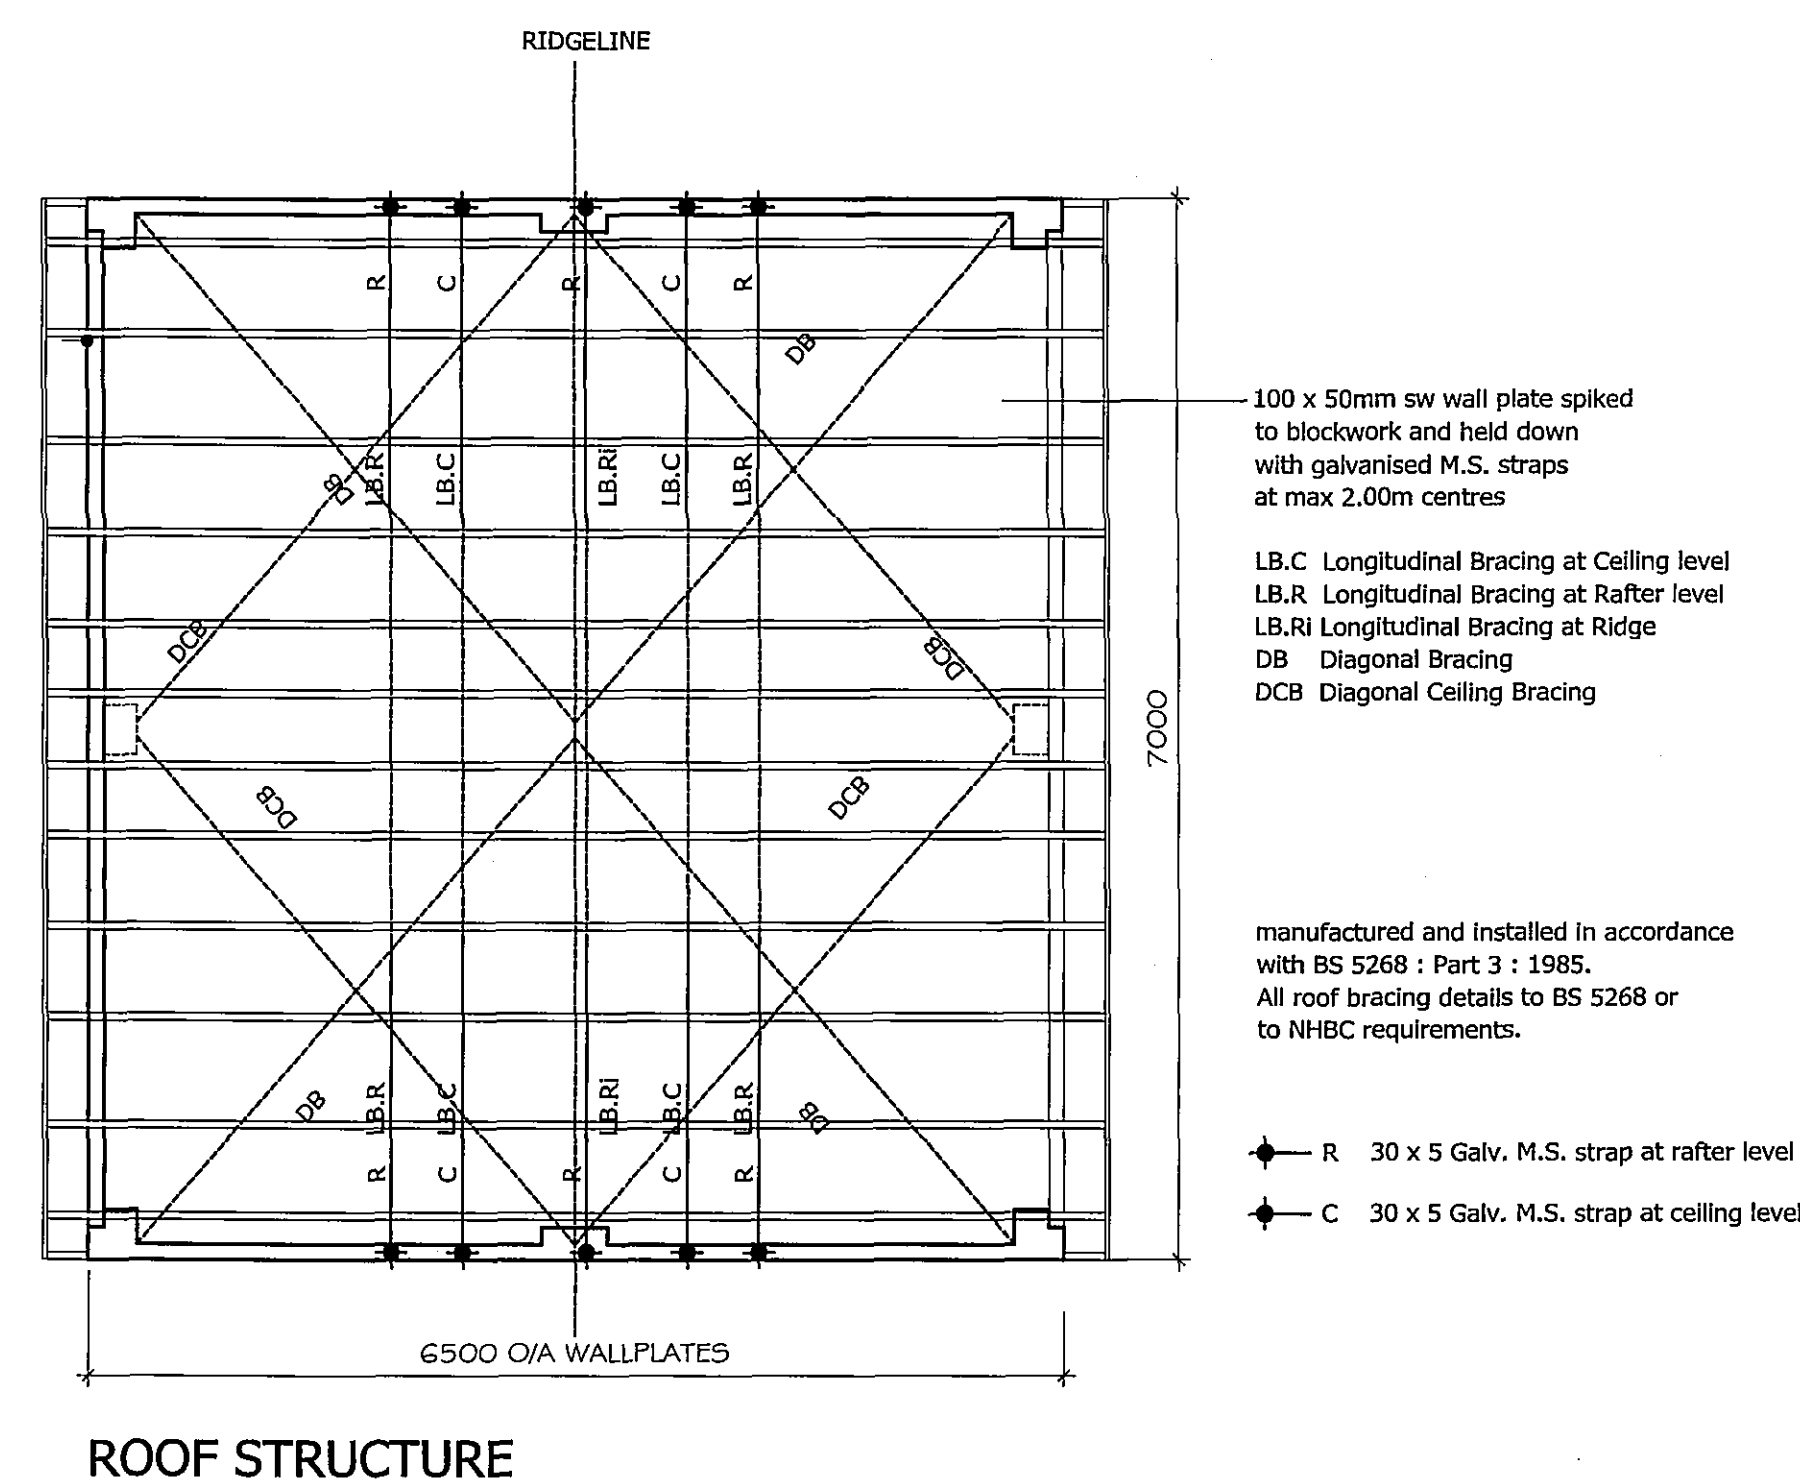
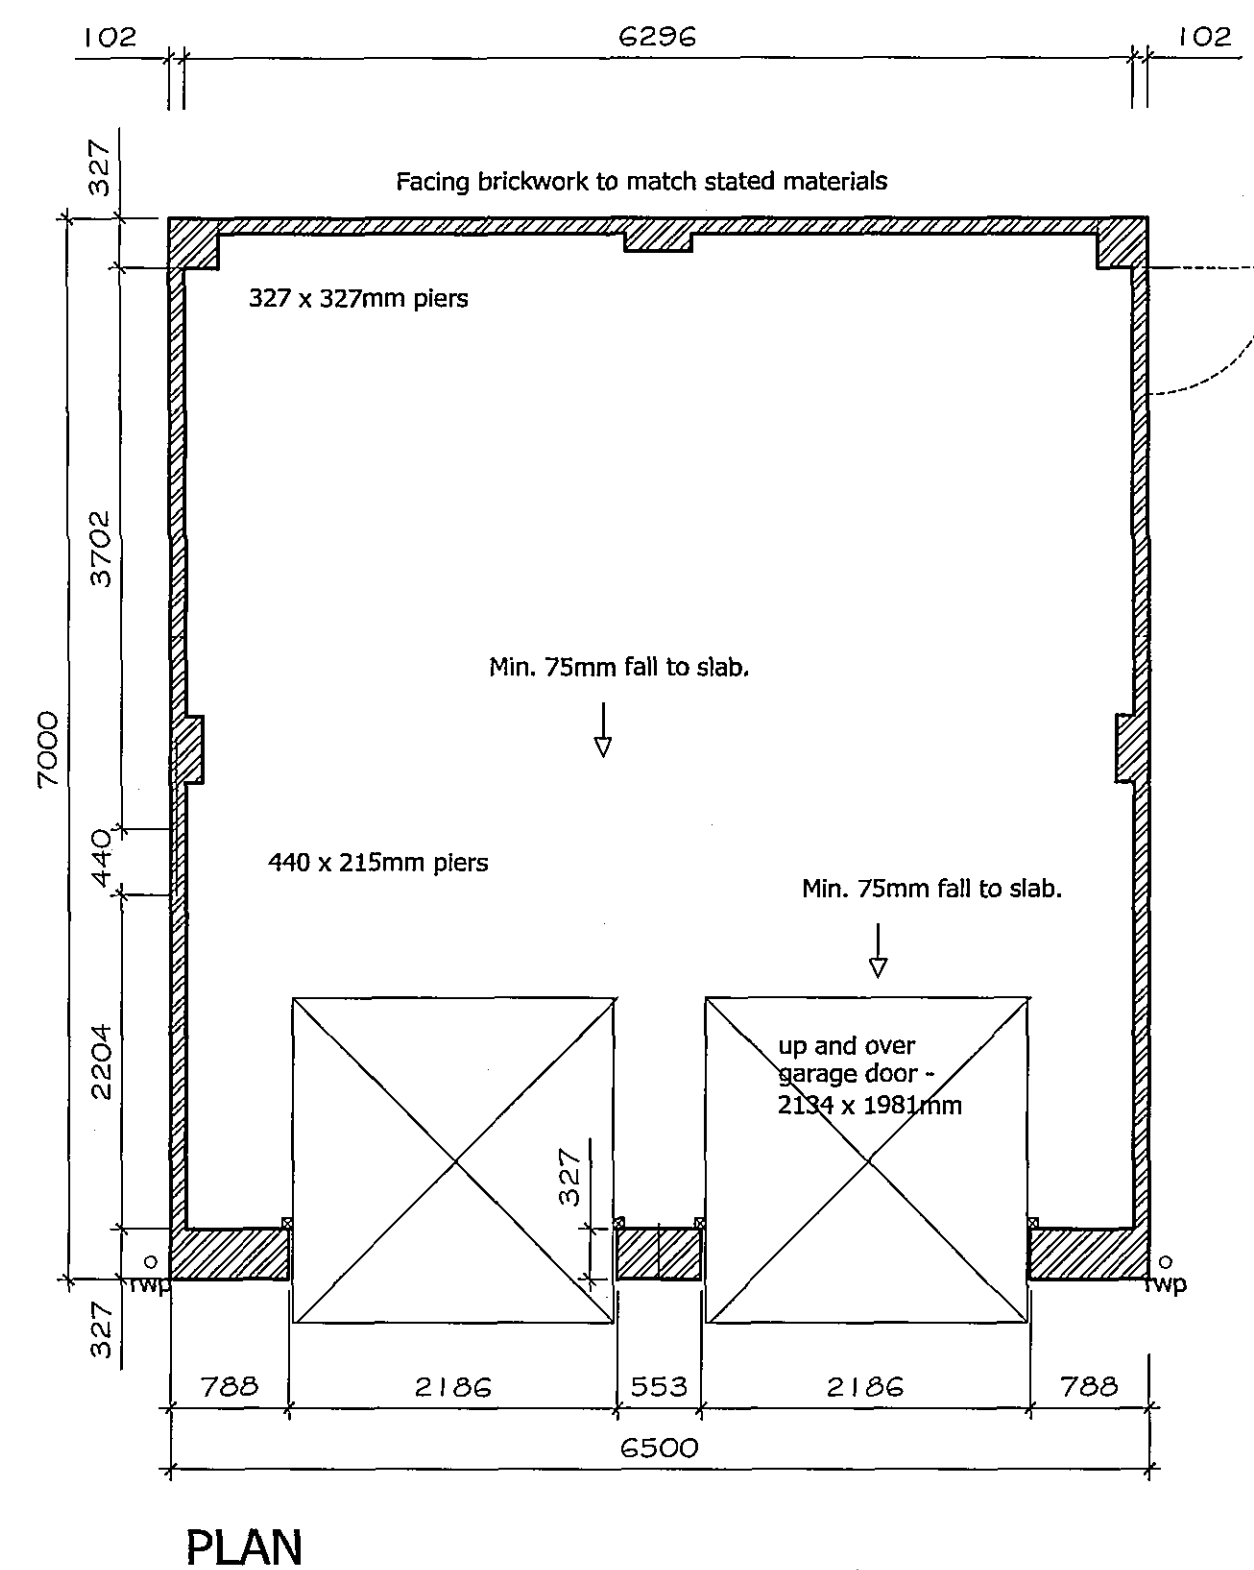
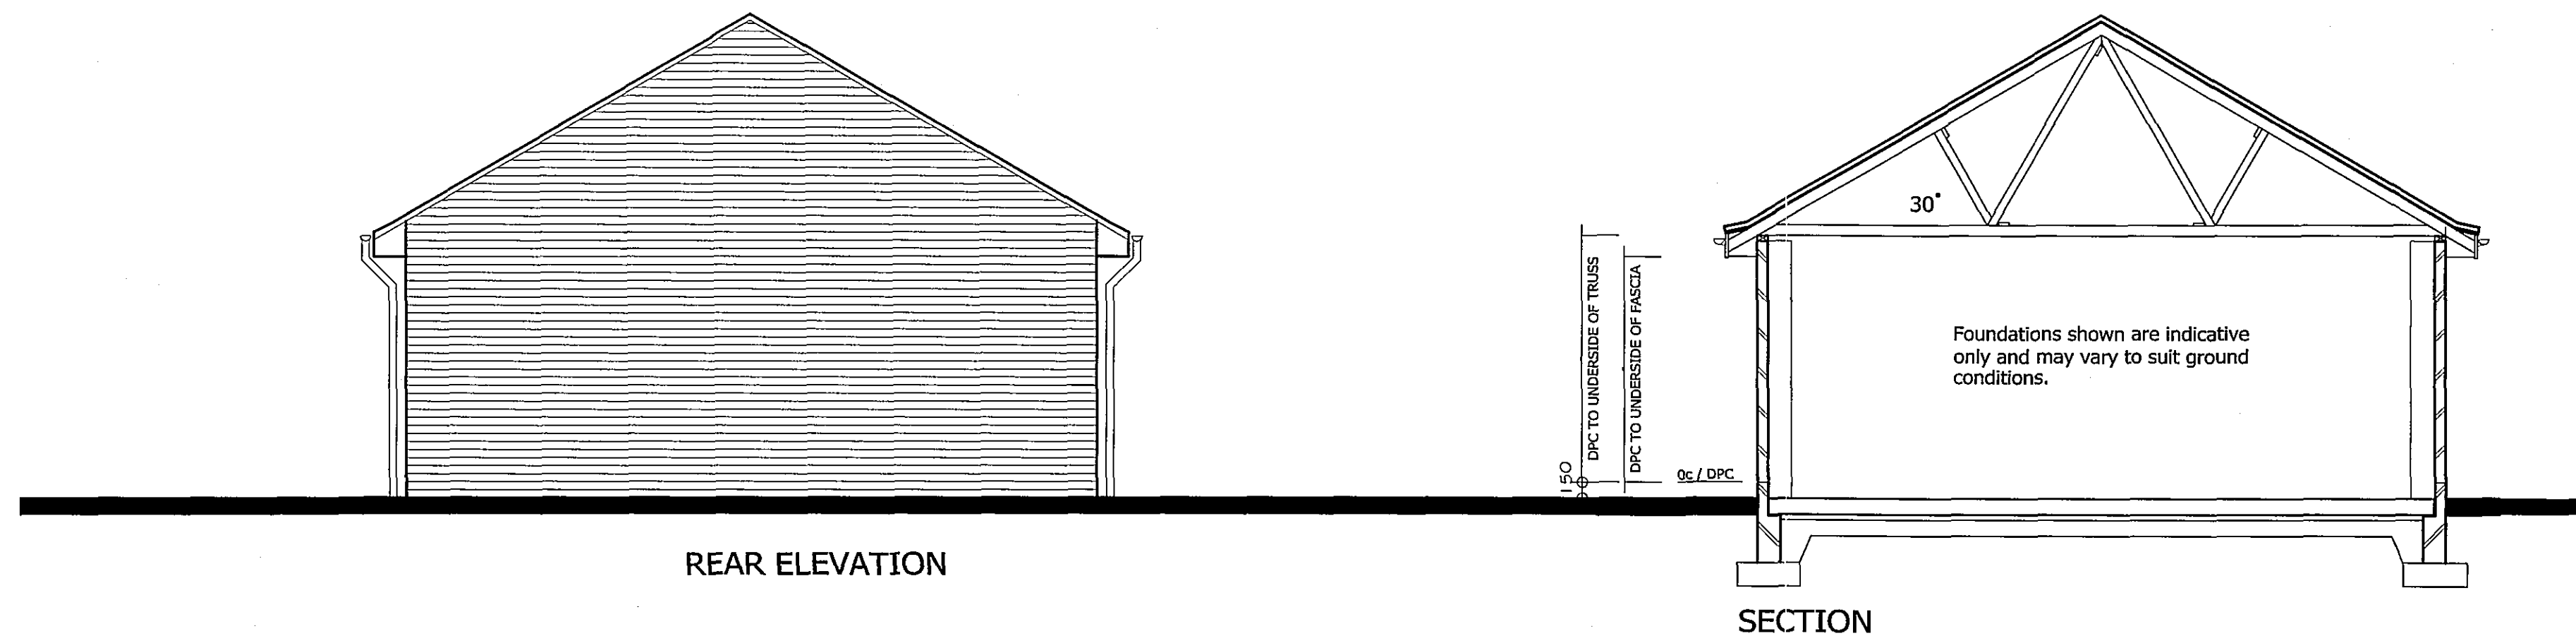


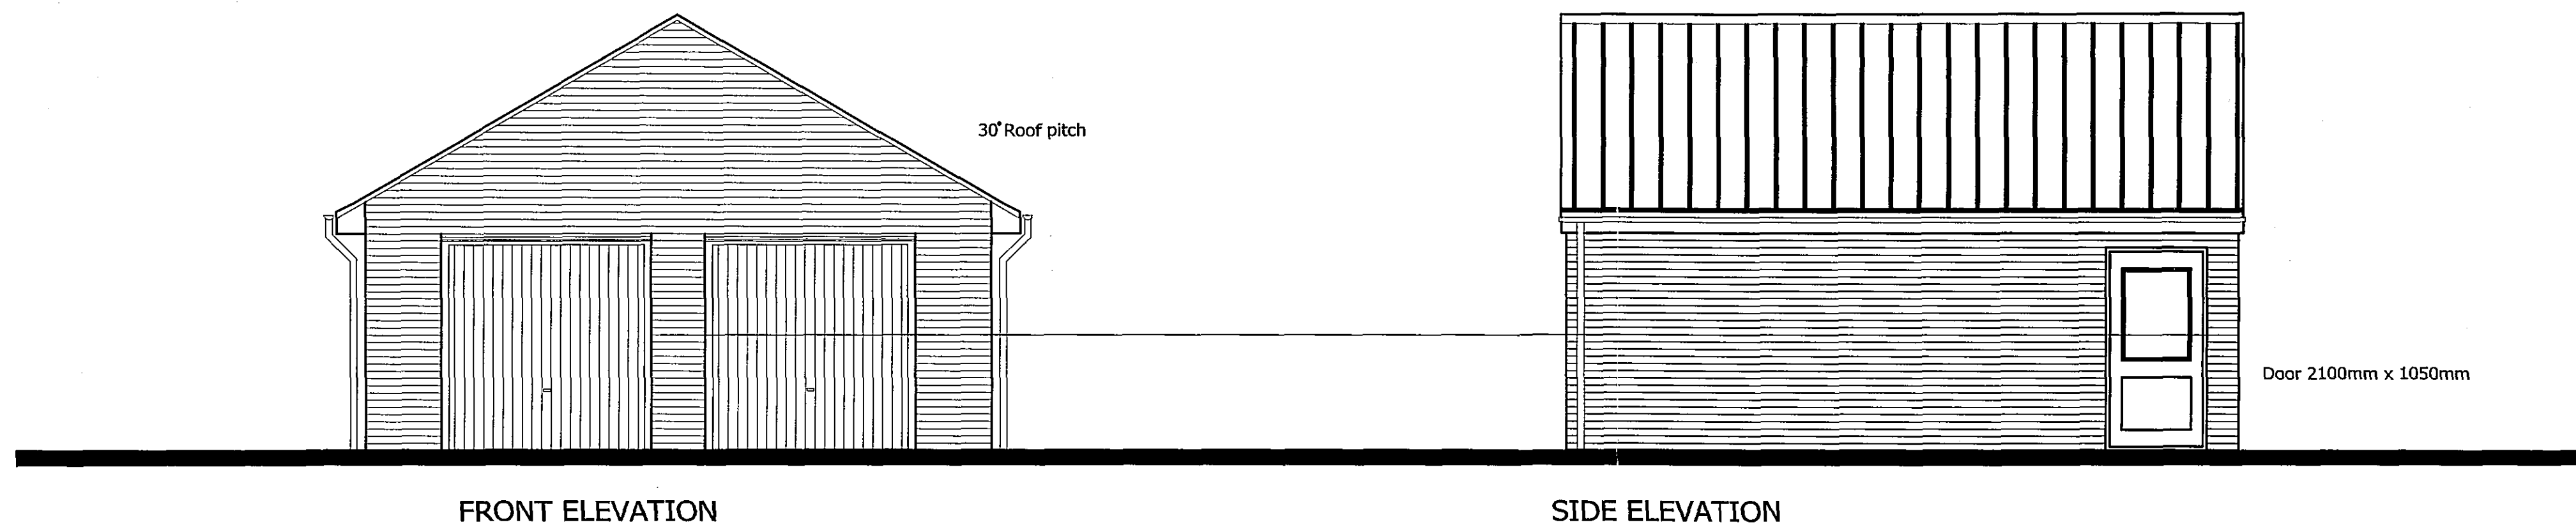


Materials

NB: Materials to be the same as Detached House

Roof tiles - Sandtoft Double Pantile
Terracotta

Bricks - Atlas Stone Gloucester Stone,
Cotswold Colour

www.b-c-l.com/sites/atlas/atlas.html

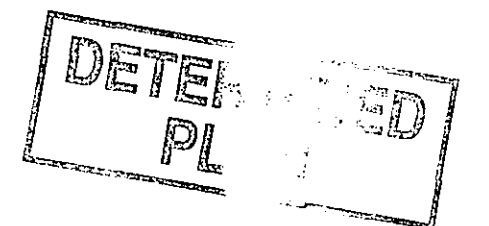

Project
Proposed Double Garage

Client
Mr M Quinton
Highgate House
Backgate
Cowbit
Spalding
Lincolnshire
PE12 6AP

Scale (A1 Sheet)

1:50

Date

January 2008

DIMENSIONS MUST NOT BE SCALED FROM THIS DRAWING