



SCALE 1:100

ELEVATION

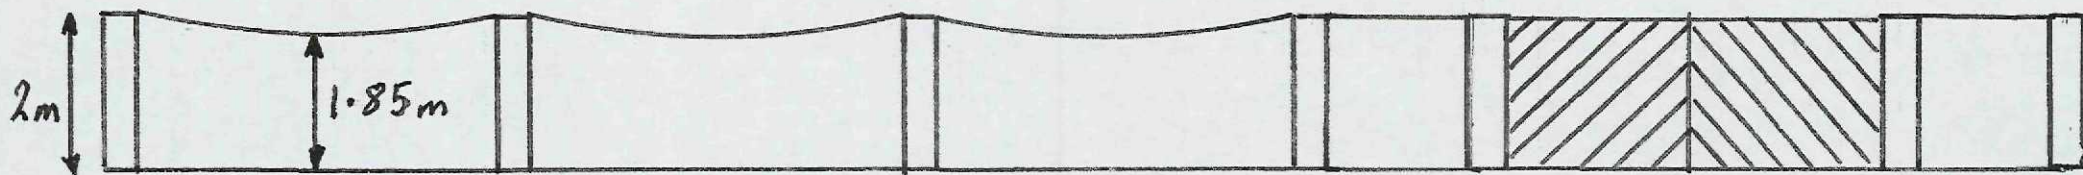

PLAN

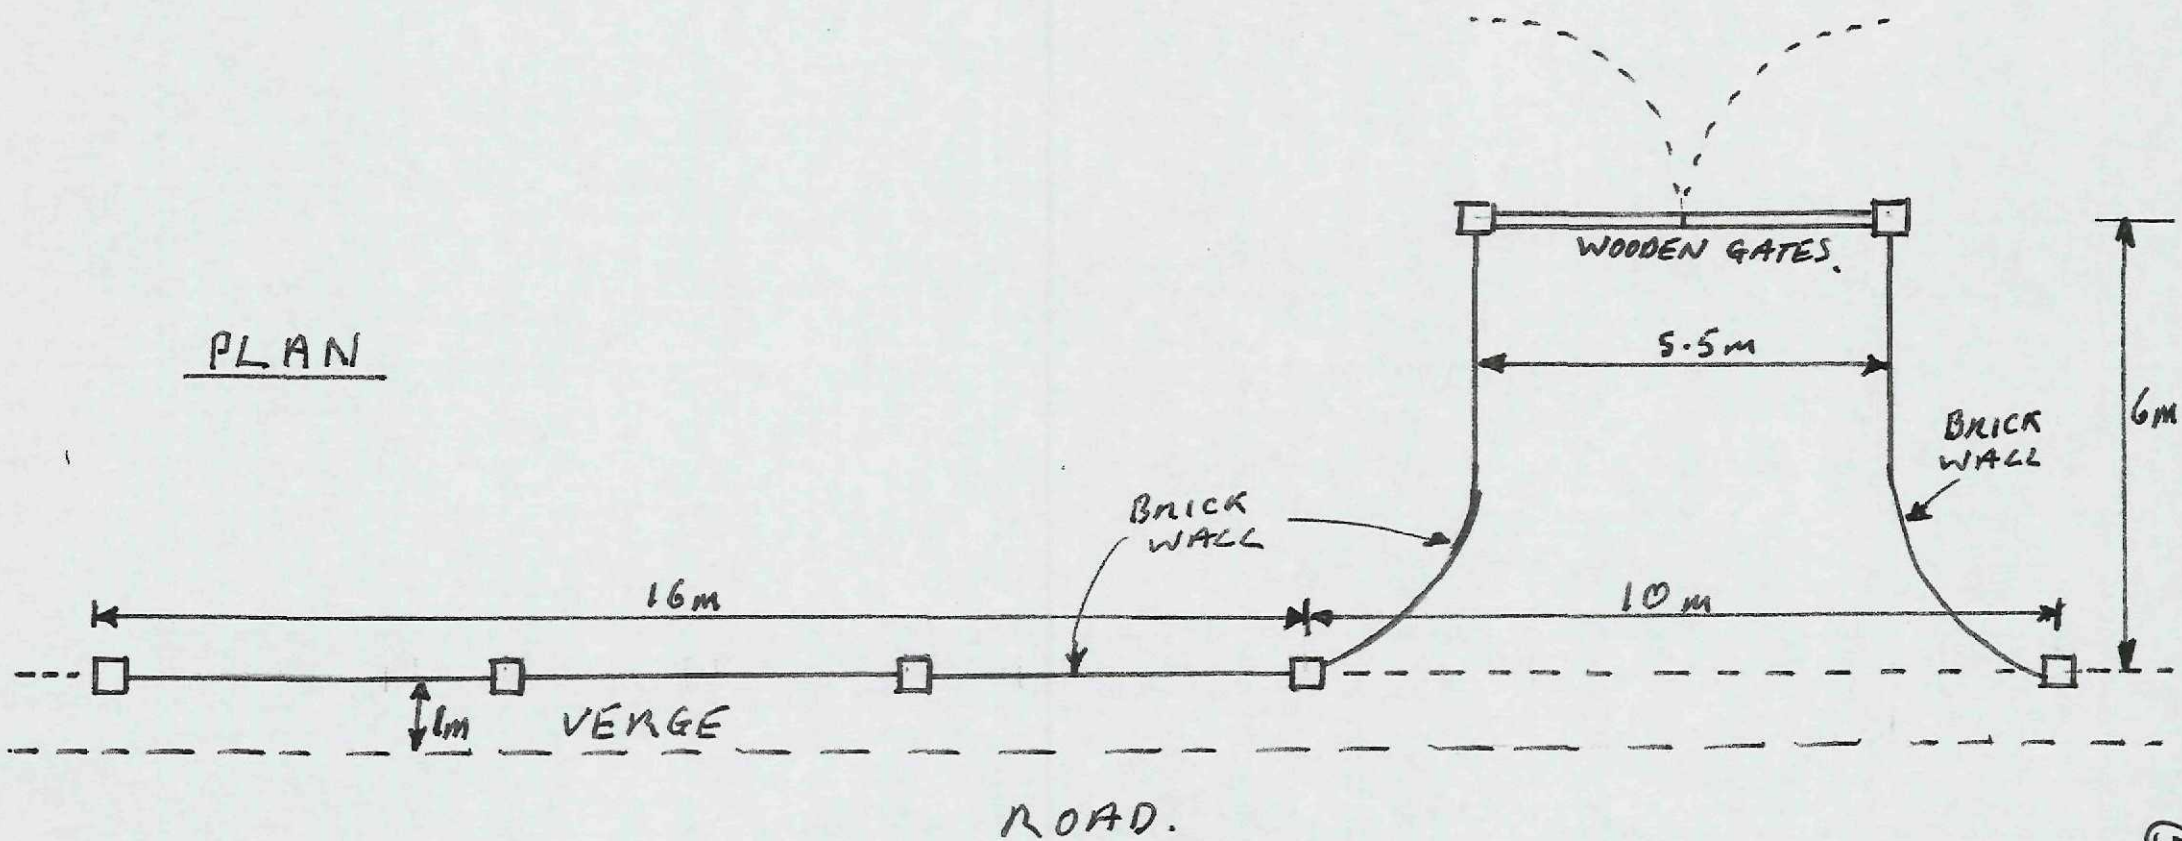



EXAMPLE
PHOTO