
Copyright JKDS Ltd. Do not scale drawings, request dimensions if required.

Rev.	Date	Details

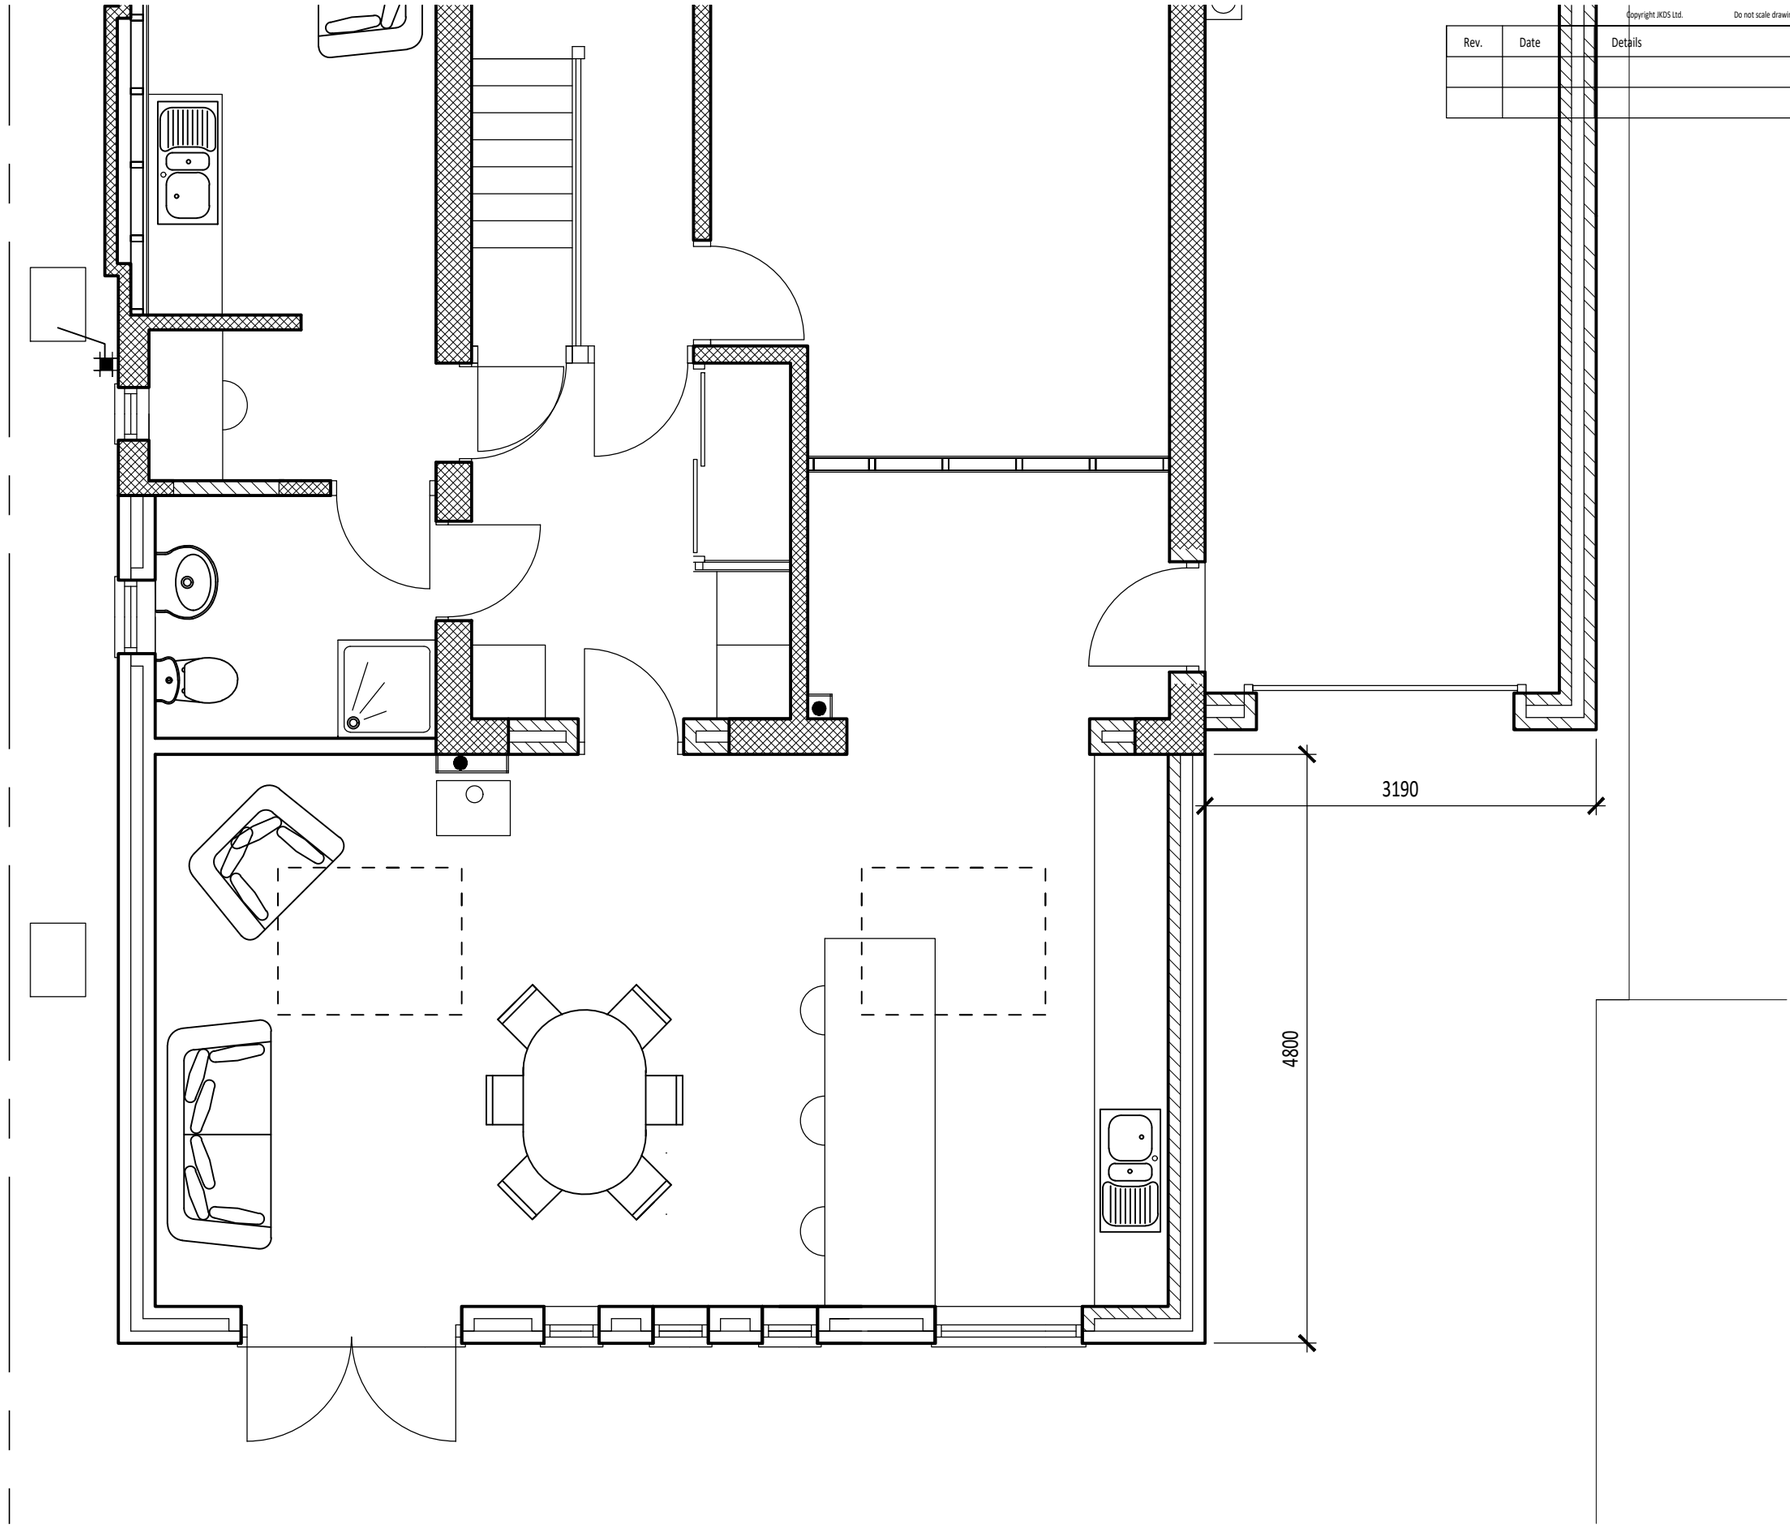

Client:	Proposal:	Scale @ A3	Title
MR. & MRS. W. RICHARDSON	EXTENSIONS AND ALTERATIONS AT 12 BACKGATE, COWBIT	1 : 50	PART PROPOSED GROUND FLOOR
		Dwg No. 19 : 3154: 08	

JANICE KENDRICK DESIGN SERVICES e-mail- jkds@talk21.com tel : 07711 007209