


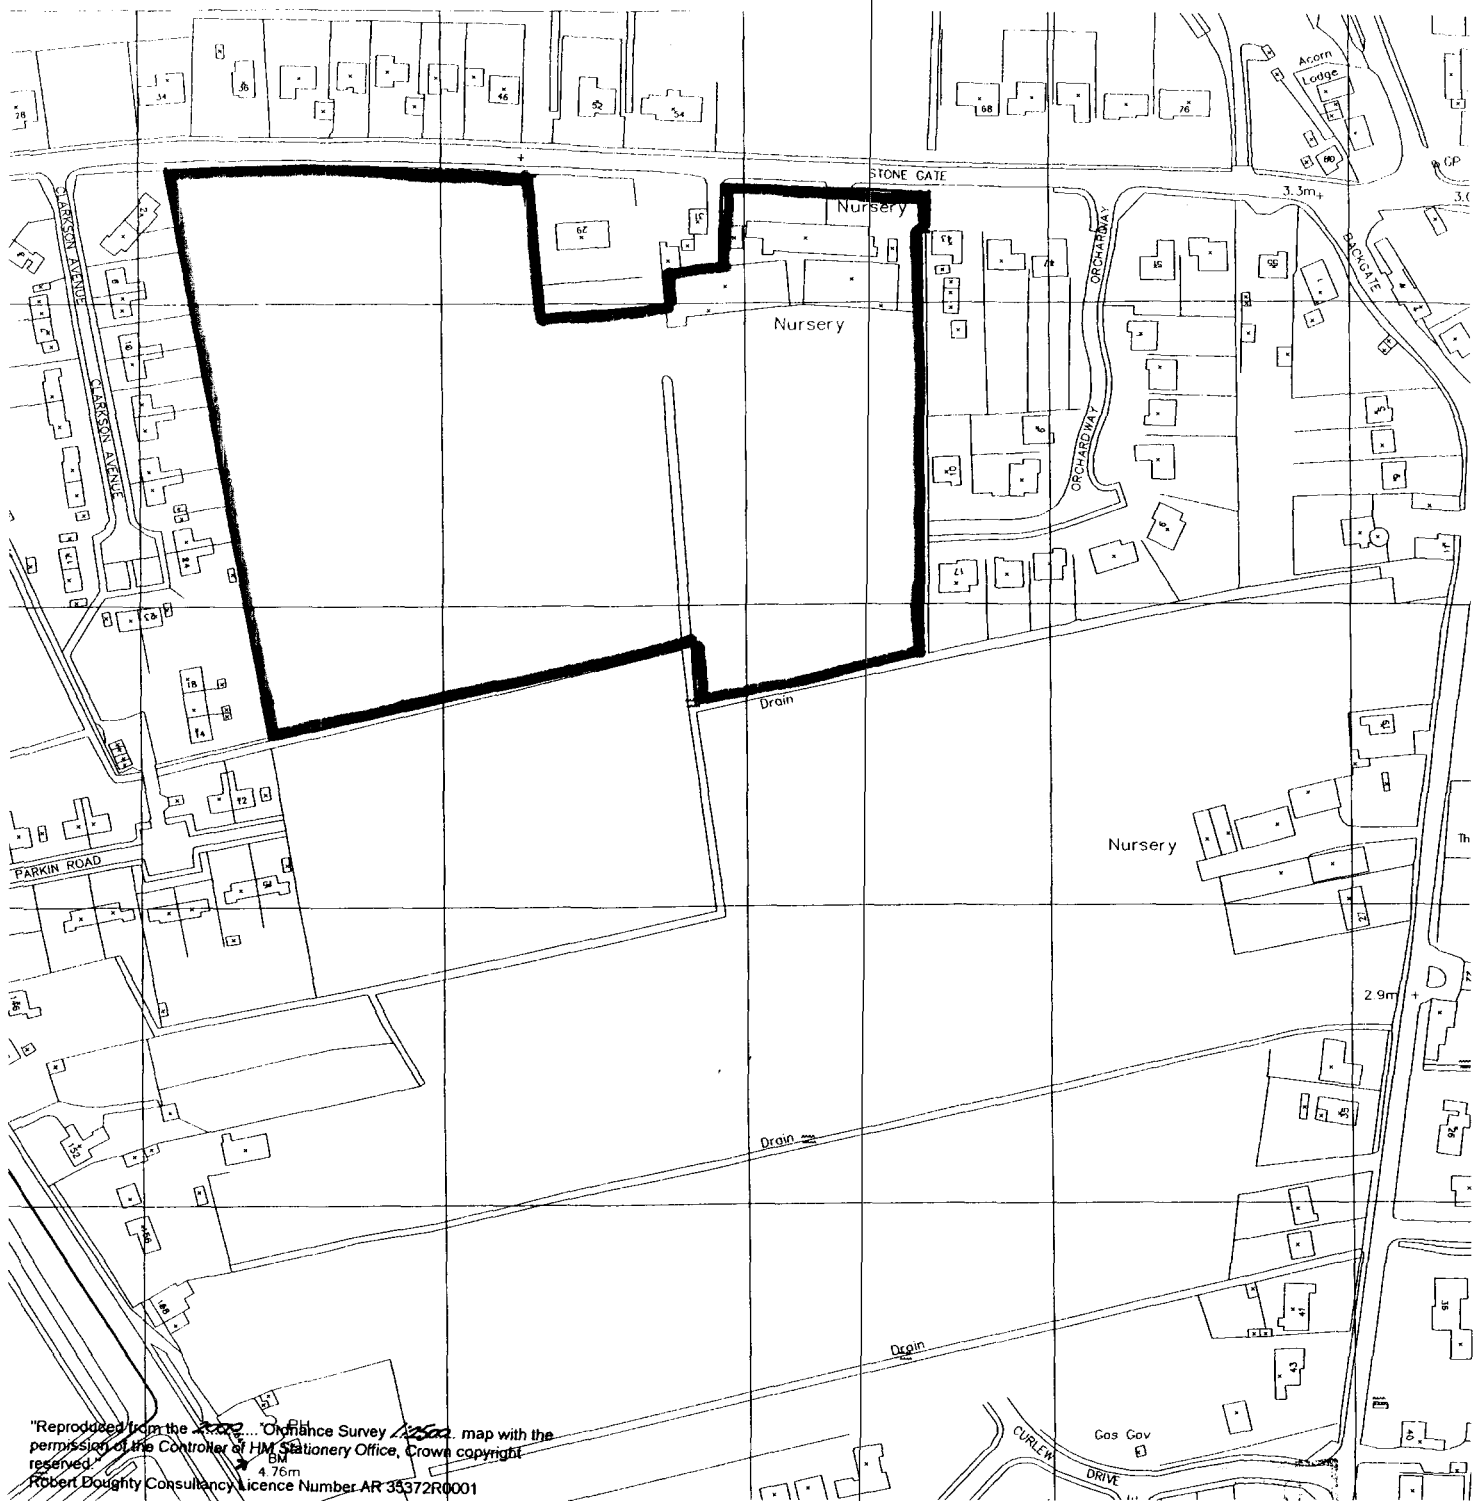

ALLISON HOMES

Stone Gate, Cowbit

Dwg 233/75/D

Scale 1:2500

February 2001

Chartered Town
Planners


Chartered Landscape
Architects



Robert Doughty
Consultancy
Limited

32 High Street, Helpringham, Sleaford, NG34 0RA

Tel: (01529) 421646 Fax: (01529) 421358

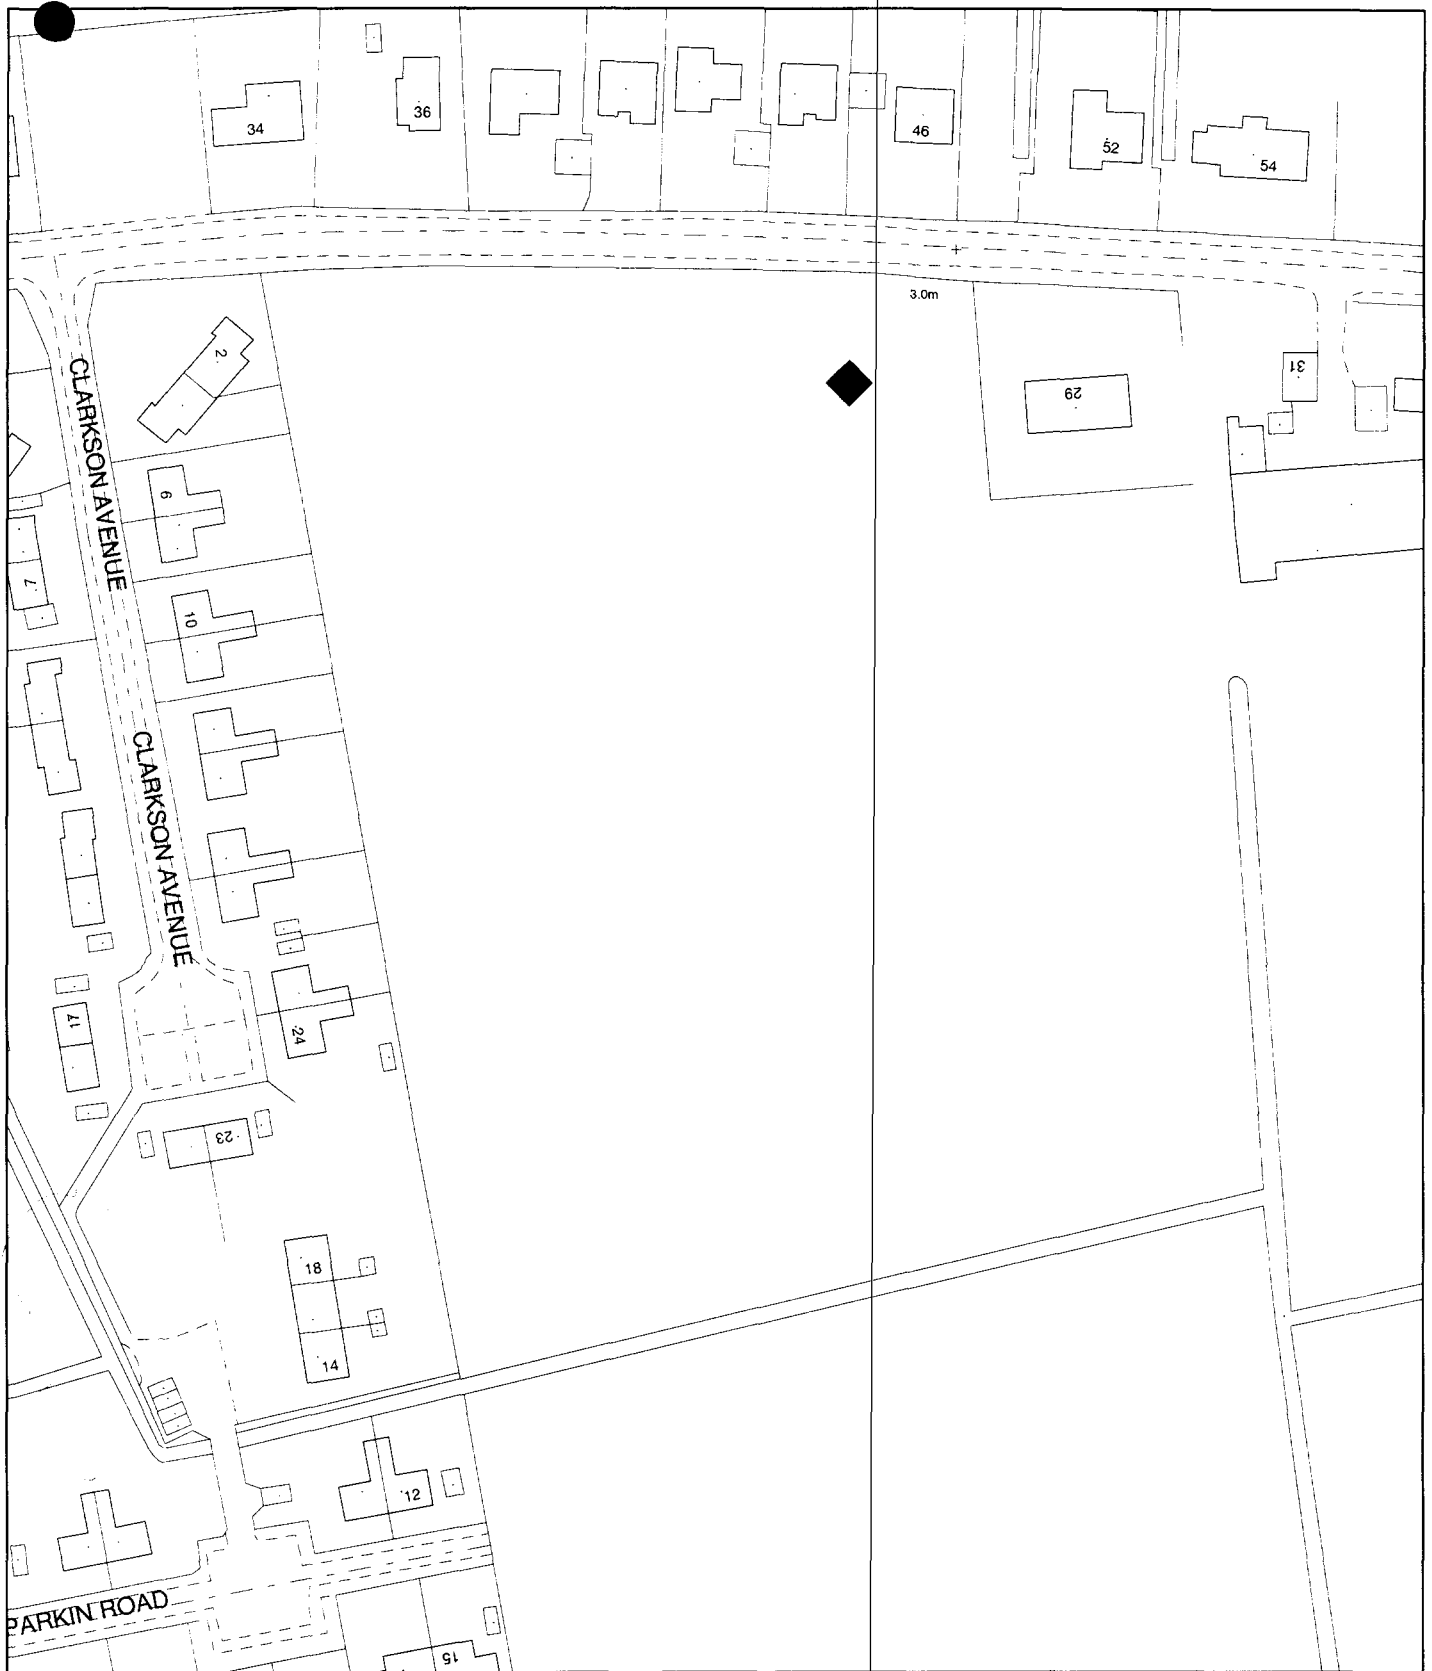

**Planning Application Location Plan
Ward Member Notification**

H01/0167/01

Scale: 1:1250

FILE COPY

PLEASE DO NOT COPY THIS PLAN

This map is reproduced from Ordnance Survey material with permission of Ordnance Survey on behalf of Her Majesty's Stationery Office (c) Crown copyright. Unauthorised reproduction infringes Crown copyright and may lead to prosecution or civil proceedings. South Holland District Council 14070440 0001

Housing and Planning Services Department

Council Offices, Priory Road, Spalding, Lincolnshire

