
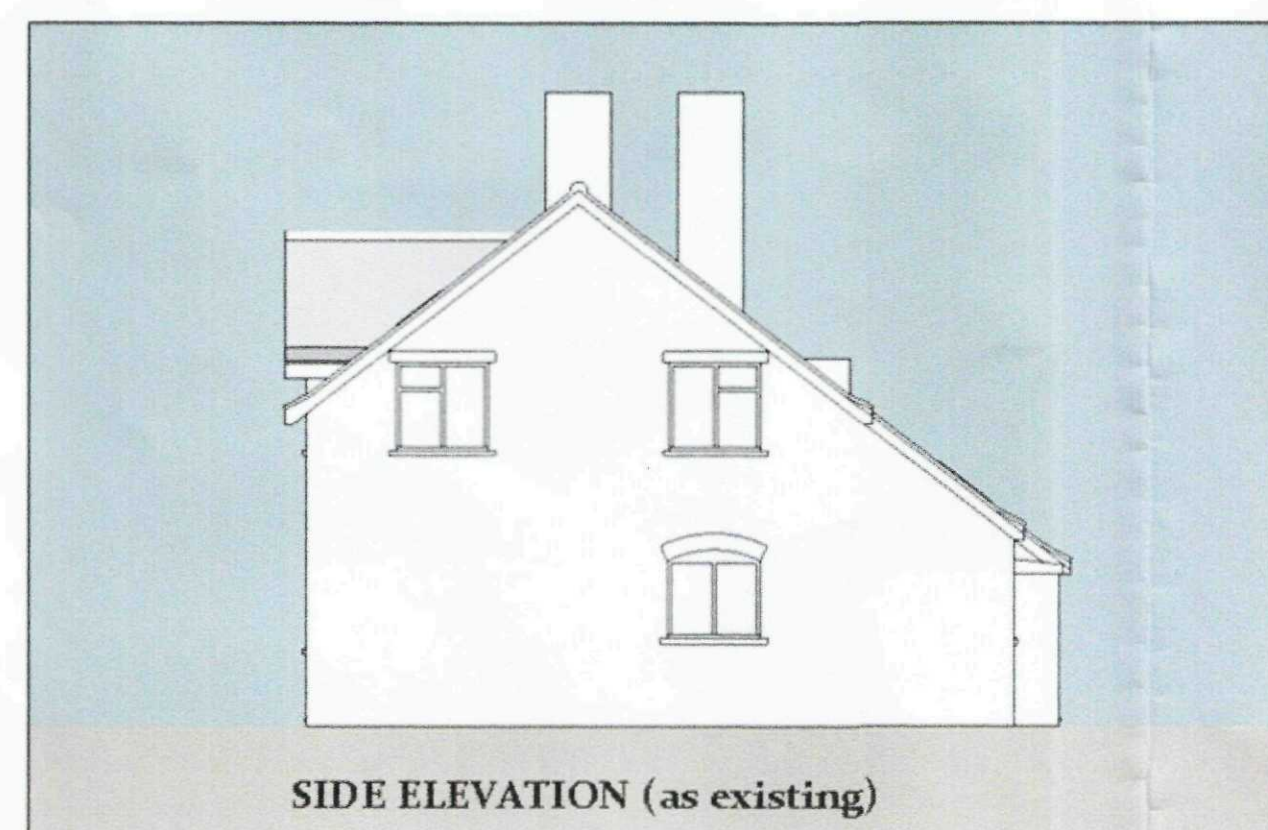
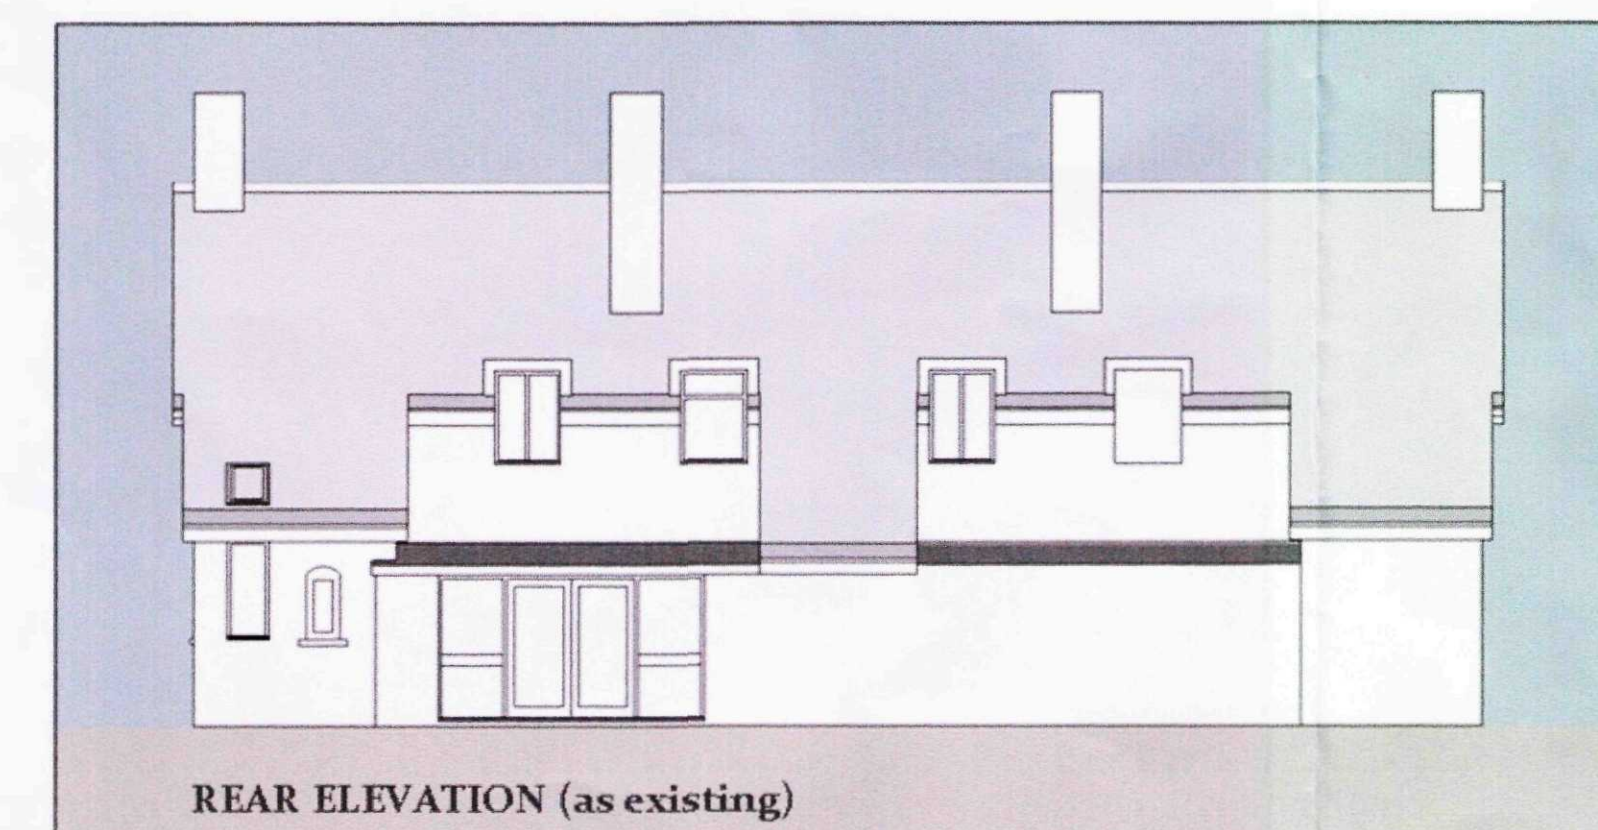
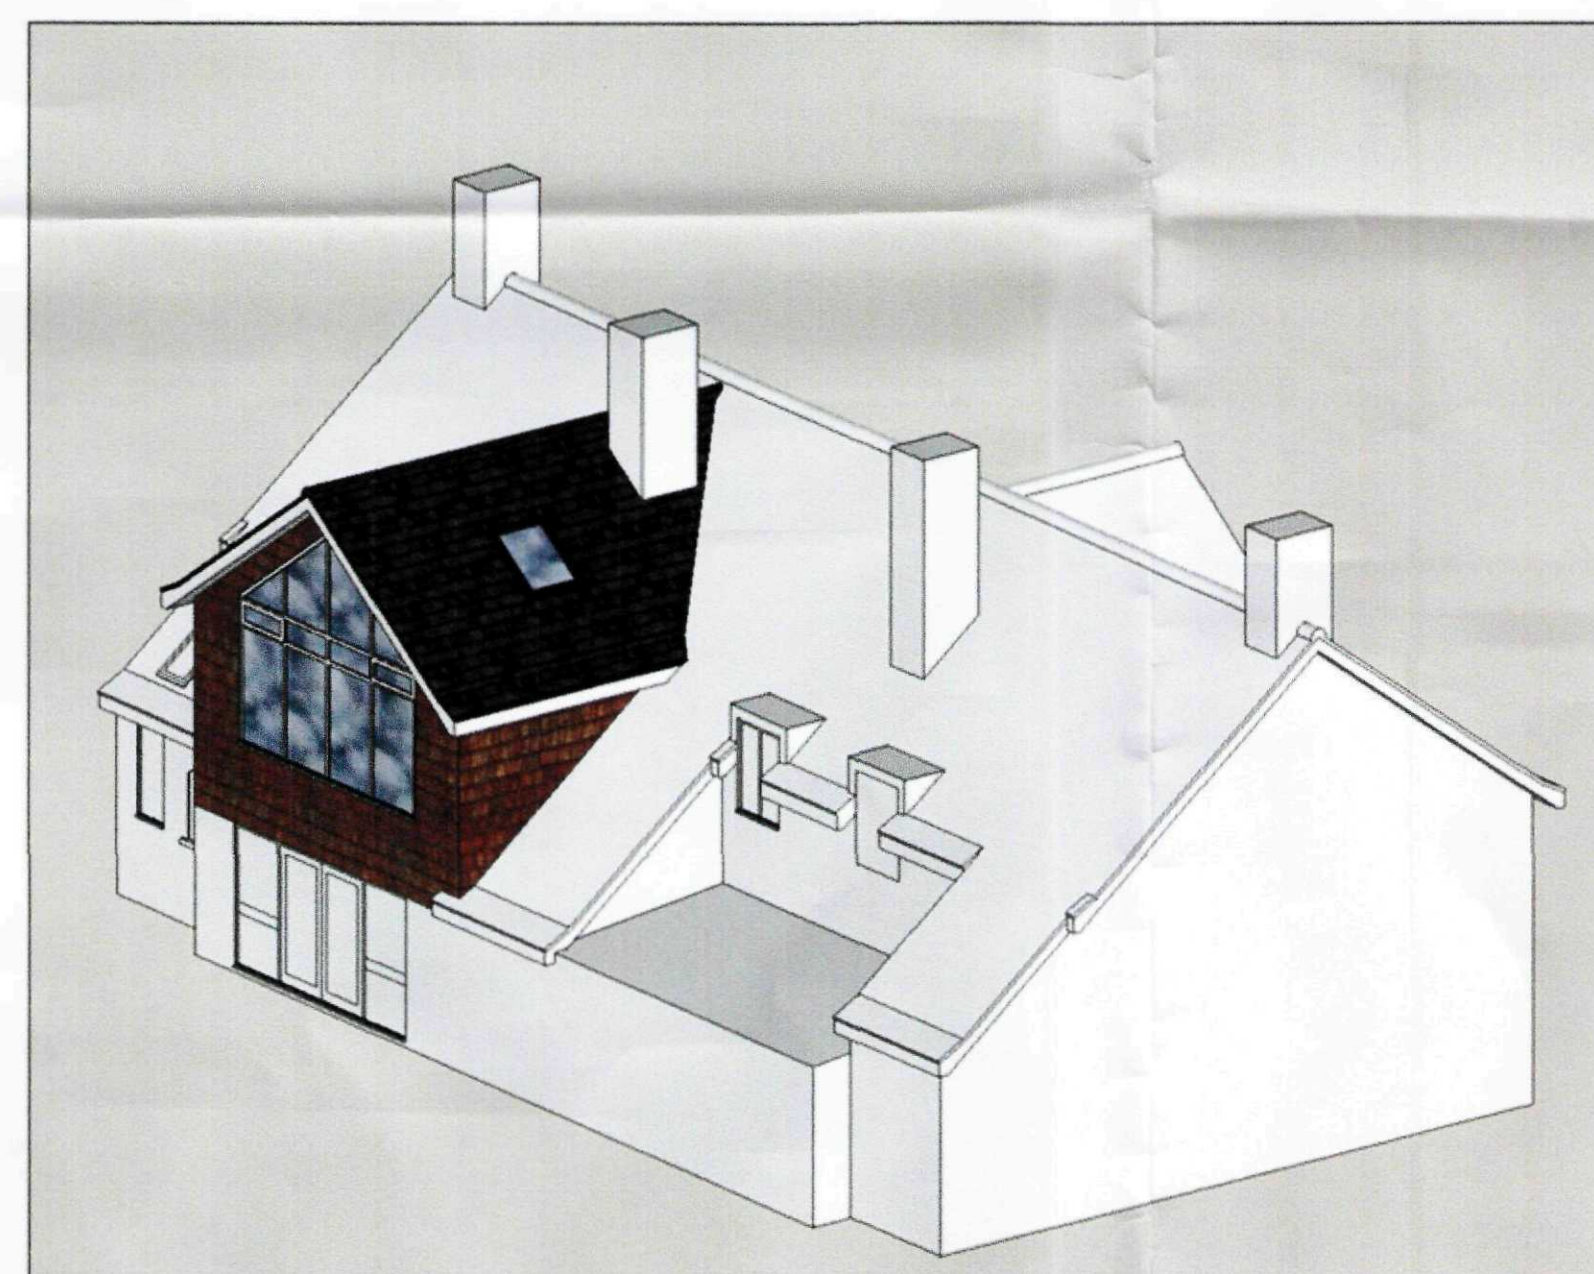
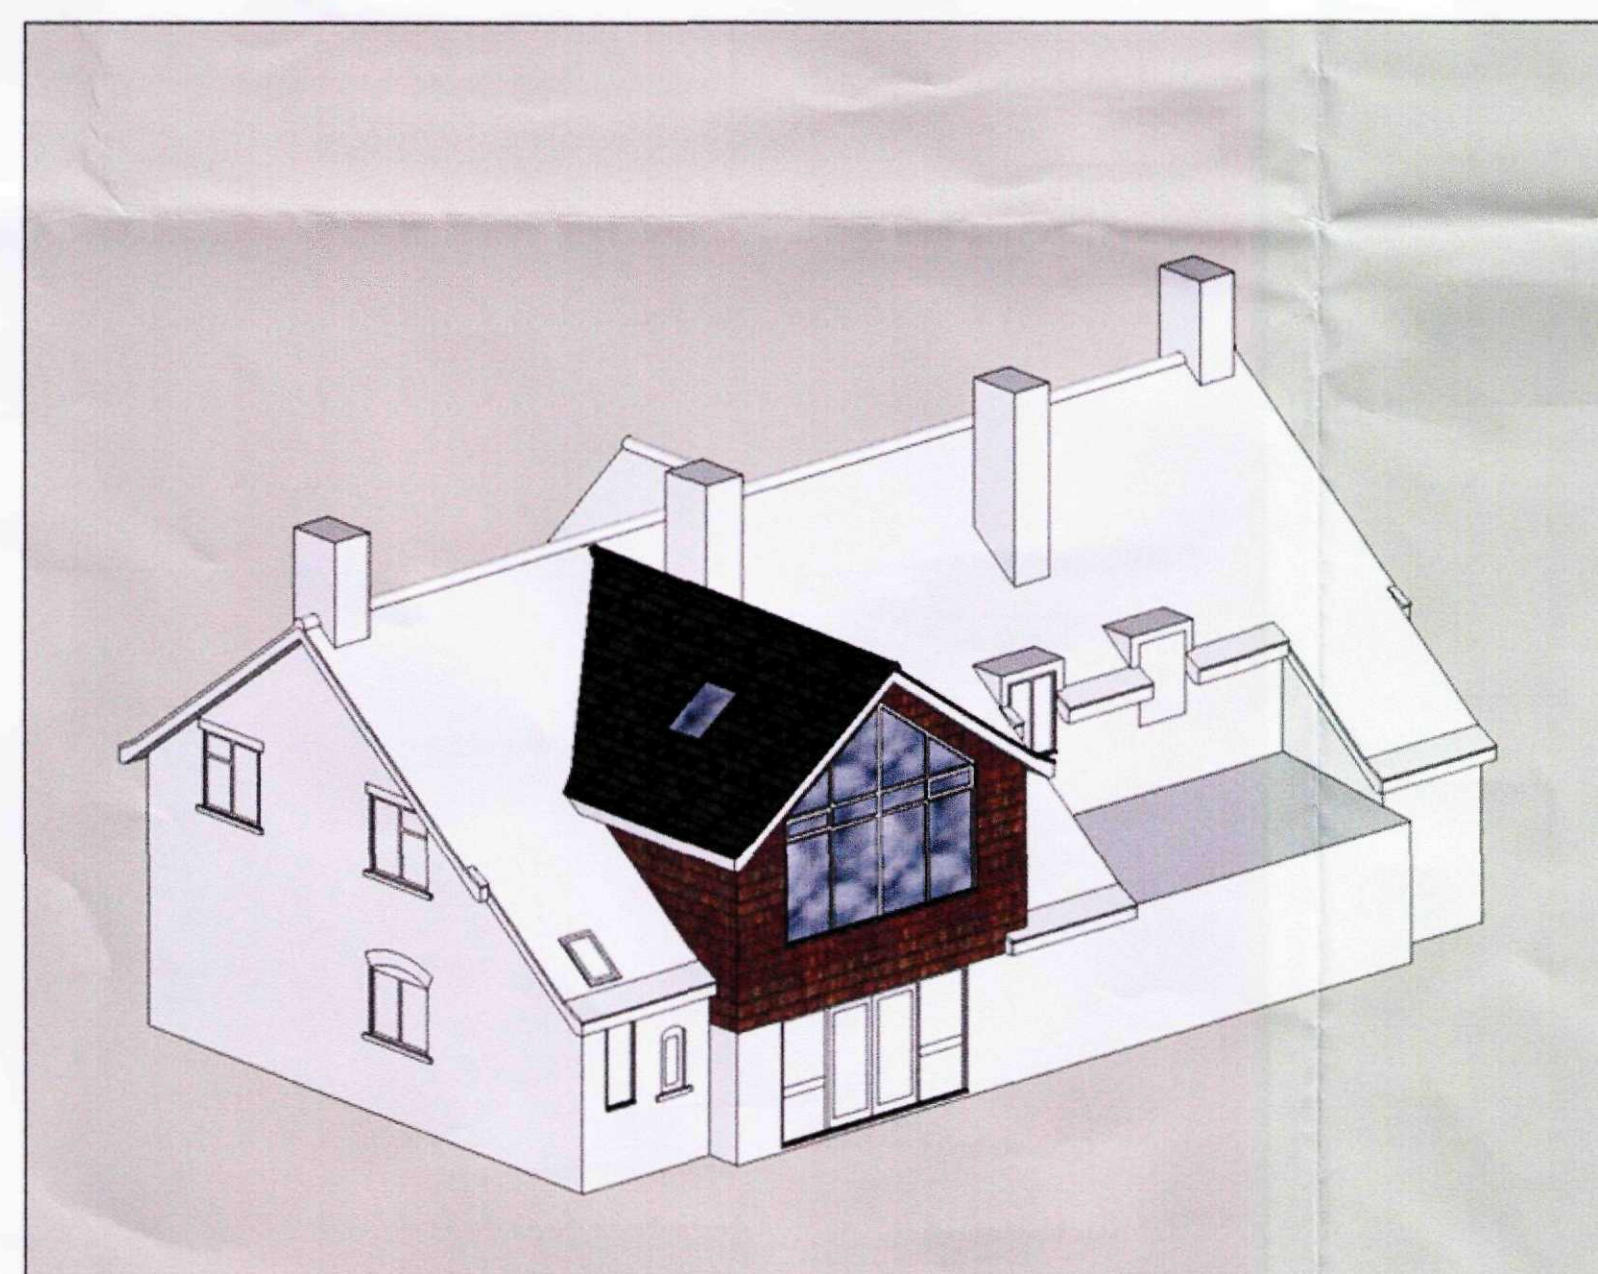


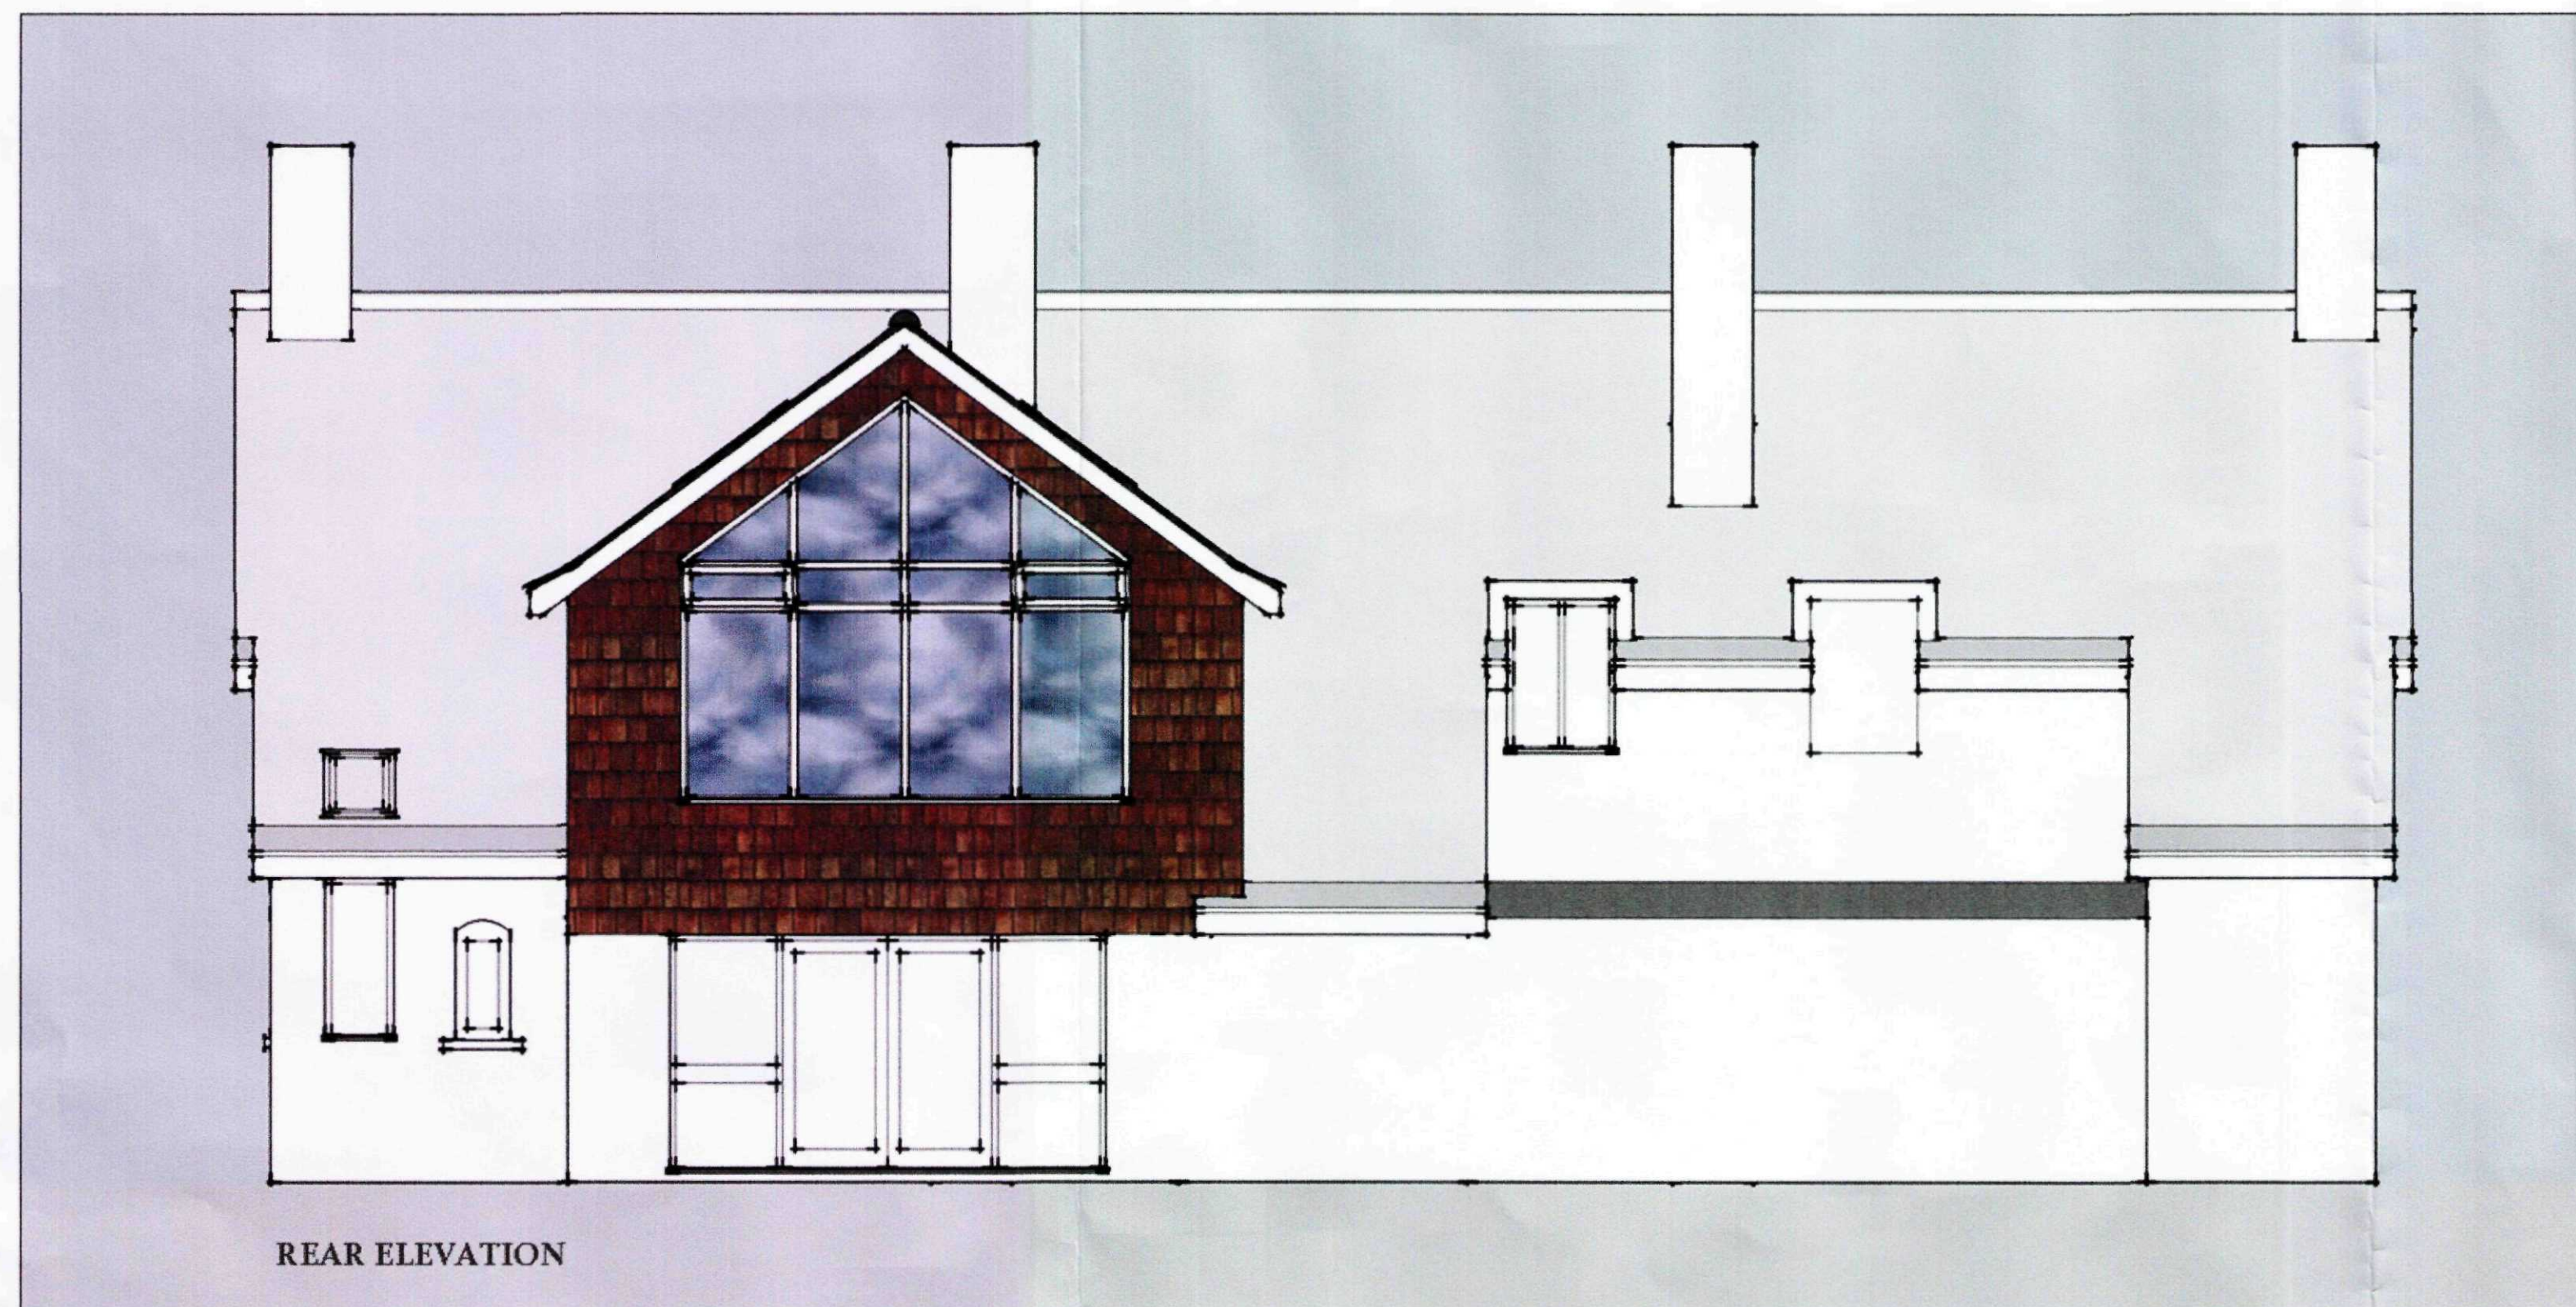

SHDC
Planning & Development
16 APR 2010
Ref: 0167-10

AMENDED PLAN
Ref: A1

DETERMINED
PLAN

SHDC
Planning & Development
30 MAR 2010
Ref: 0167-10

B- EXISTING ELEVATIONS ADDED- MAR 2010
A- HANGING TILES TO VERTICAL FACES AND PLANNING APP- MAR 2010

GR MERCHANT LTD.

4 WRIGHTS MEWS 12A PARK ROAD HOLBEACH SPALDING Lincs PE12 7EE

TEL 01406 490800 FAX 01406 425744 E-MAIL gr.merchant@btconnect.com

PROJECT PROPOSED 1ST FLOOR EXTENSION & ALTERATIONS AT
12 MILL DROVE SOUTH COWBIT SPALDING Lincs

CLIENT MR & MRS G MASON

DRAWING PROPOSED ELEVATIONS (and existing) & 3D VIEWS
JOB REF 2034/09 DRAWING NO 02B DATE JAN 2010 DRAWN JPW
SCALES 1/50 & NO SCALE TO 3D VIEWS