
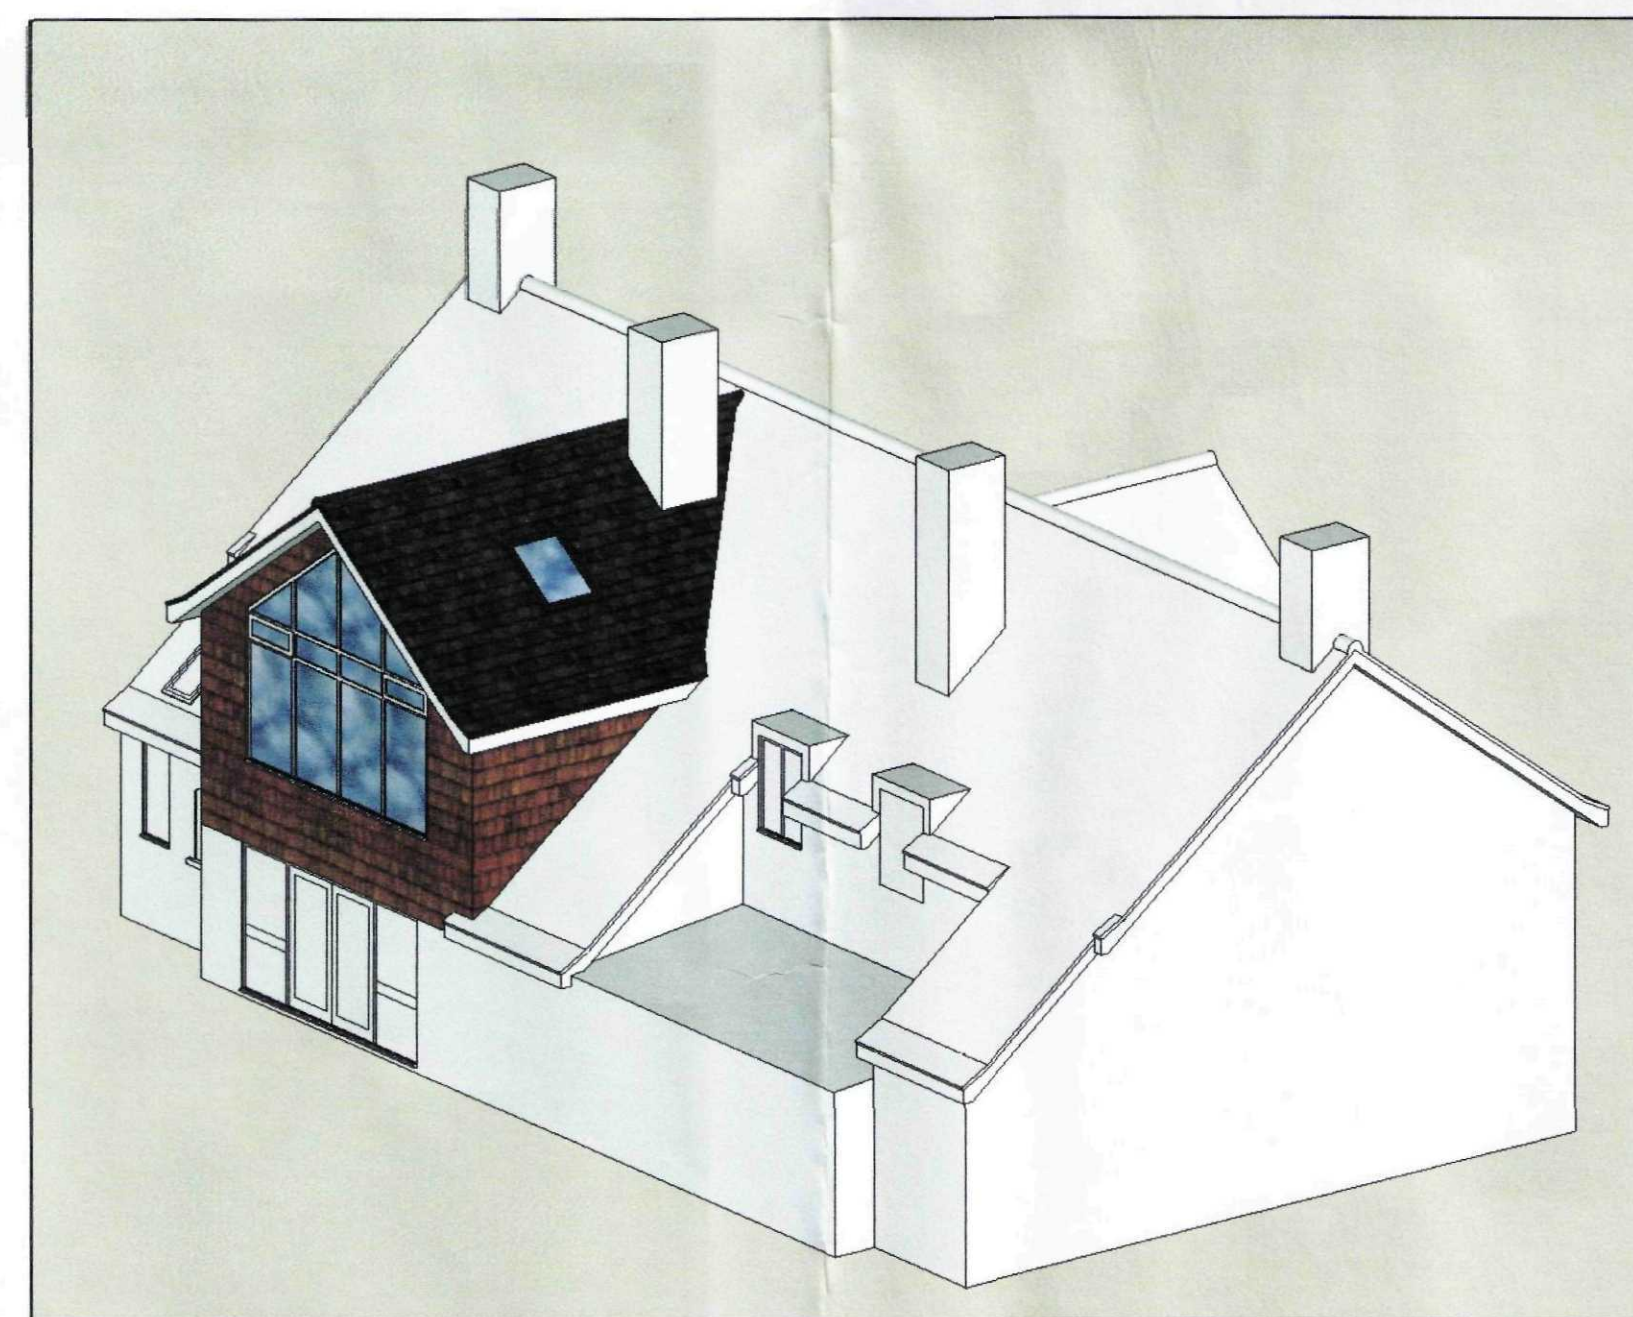
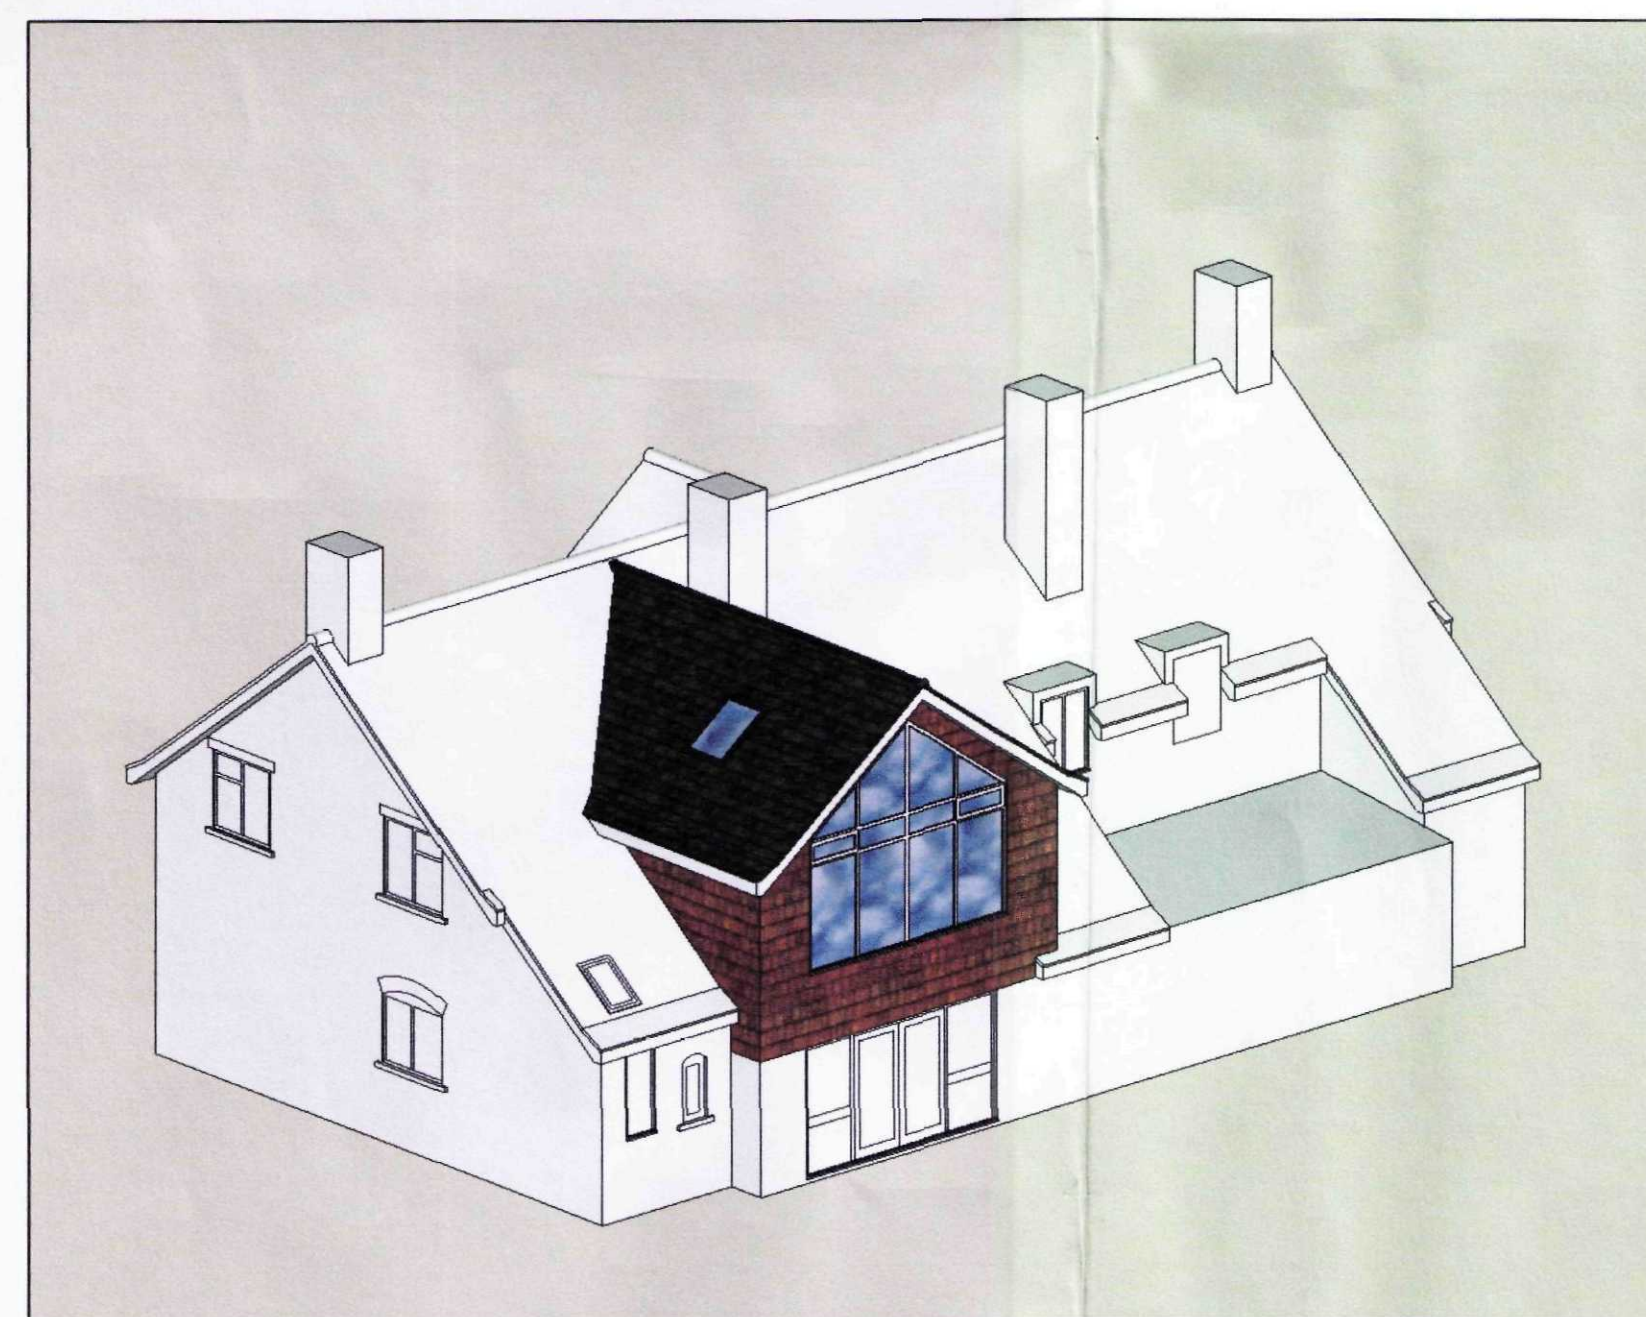


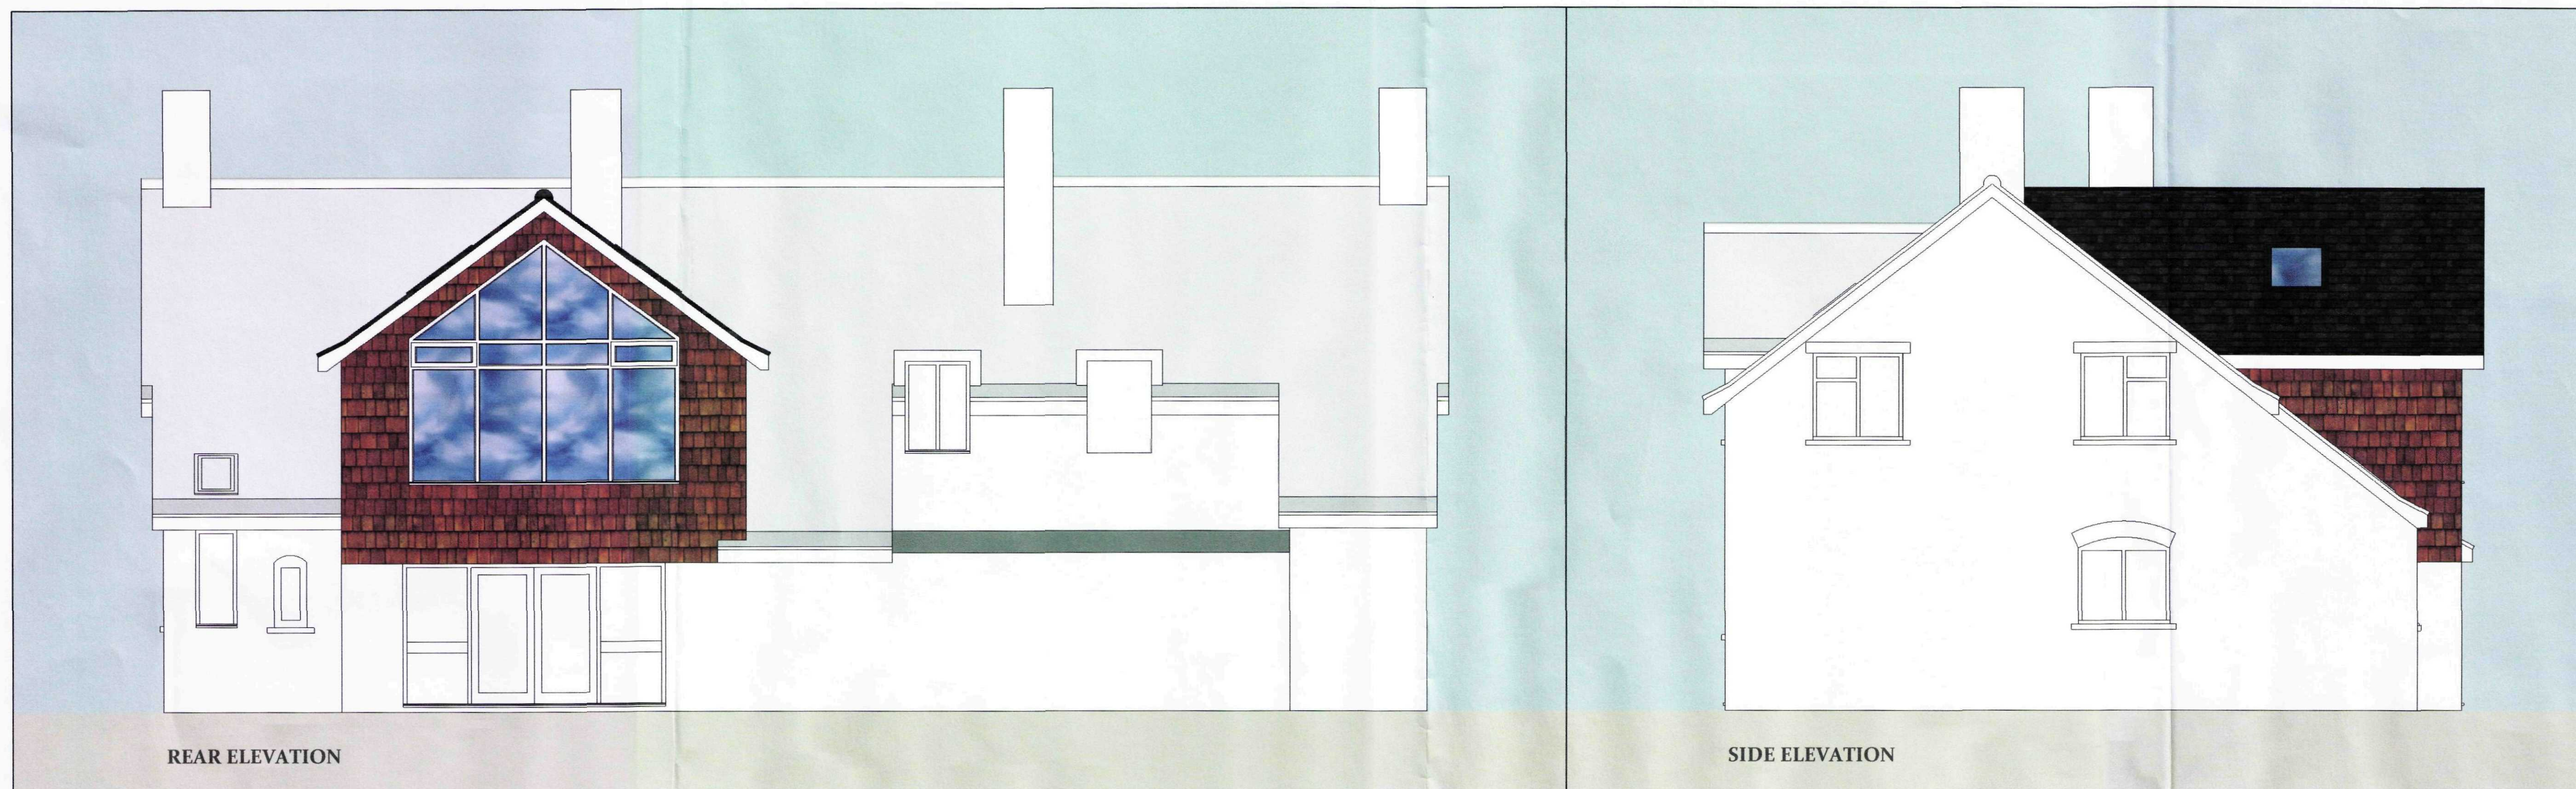

34PC
Planning
03 MAR 2010
Ref: 0167-10

A- HANGING TILES TO VERTICAL FACES AND PLANNING APP- MAR 2010

GR MERCHANT LTD.

4 WRIGHTS MEWS 12A PARK ROAD HOLBEACH SPALDING Lincs PE12 7EE

TEL 01406 490800 FAX 01406 425744 E-MAIL gr.merchant@btconnect.com

PROJECT PROPOSED 1ST FLOOREXTENSION & ALTERATIONS AT
12 MILL DROVE SOUTH COWBIT SPALDING Lincs

CLIENT MR & MRS G MASON

DRAWING PROPOSED ELEVATIONS & 3D VIEWS

JOB REF 2034/09 DRAWING NO 02A DATE JAN 2010 DRAWN JPW

SCALES 1/50 & NO SCALE TO 3D VIEWS



	A PLANNING APPLICATION	MM/2000
ref:	revision	date
G. R. MERCHANT LTD. I.ENG AMICE FIWO ARCHITECTURAL, STRUCTURAL AND LAND DRAINAGE CONSULTANTS 4 Wrights Mews 12A Park Road, Holbeach, Spalding, Lincs. PE12 7EE Tel: 01406 490800 Fax: 01406 425744 E-Mail: gr.merchant@btconnect.com		
Project	1ST FLOOR EXTENSION & ALTERATIONS AT 12 MILL DROVE SOUTH COMBEIT SPALDING LINES	
Client	MR & MRS G MASON	
Drawing	PROPOSED PLANS	
Job Ref.	Drawing No.	
2034 / 09	01A	
Date	Drawn	
FEB 2010	JPW	
Scales	1/ 501/ 1001/ 2500	
DO NOT SCALE FROM THIS DRAWING This drawing is copyright and may not be abstract, traced, photographed or used for any other purpose other than that for which it was made. The General Contractor is to check all dimensions and site and report any discrepancies to the Architect. All details shown on this drawing including foundations are based upon typical site conditions related to the area. No responsibility can be accepted for alterations to conditions which may be discovered during construction unless reported to the Architect on that drawing and those amendments may be contained. Site and surveys are recommended in respect of boundaries to establish specific site conditions before foundation work is undertaken. This drawing is limited in its amount of information contained and does not purport to be a full specification of the works. It is the duty of the client to obtain full details of the works and to ensure that they are carried out in accordance with the drawings and specifications. The drawing may be used by the client as a contract document alone. The works will not be accepted or inspected on site by G.R. Merchant or any representative thereof. It is the duty of their appointed agents responsibility to control construction, substitution of materials, alterations to specification, variations to contract and variations to the one unless otherwise stated and all components and materials etc. to be used fitted and installed etc. in strict accordance with manufacturers' instructions and relevant code of practice. Materials shall conform to appropriate British standard specification or BSIA certificate or European code of practice. The Employer / Client must ensure that the selected contractor is conversant with and that all measures necessary to achieve compliance with Health and Safety legislation for Building sites and Work places. The Employer / Client is advised that should the works need to comply with the Construction Design and Management Regulations an independent Professional Supervision will be required. The works shall comprise of that as is shown on the drawing and details. Work that may not specifically be shown but may be reasonably inferred as necessary to carry out the works shall be deemed to be included. It is the duty of all party owners responsible to be aware of the Planning Act 1990 when building to ensure compliance with planning restrictions. The drawing is		