

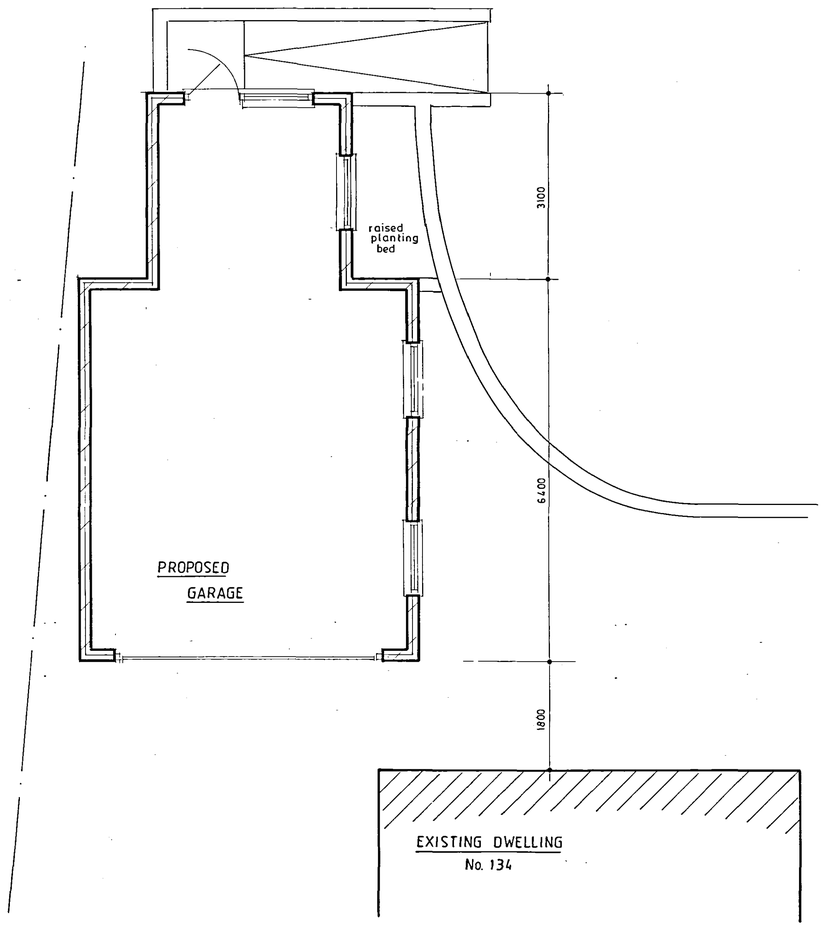


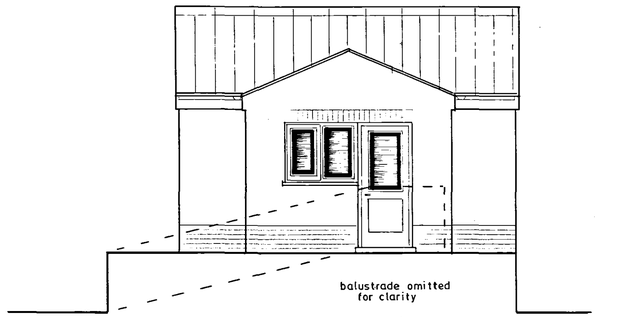


PROPOSED EAST

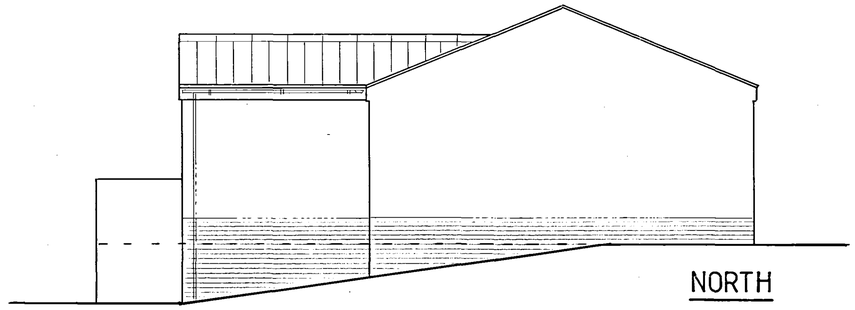

NORTH

WEST

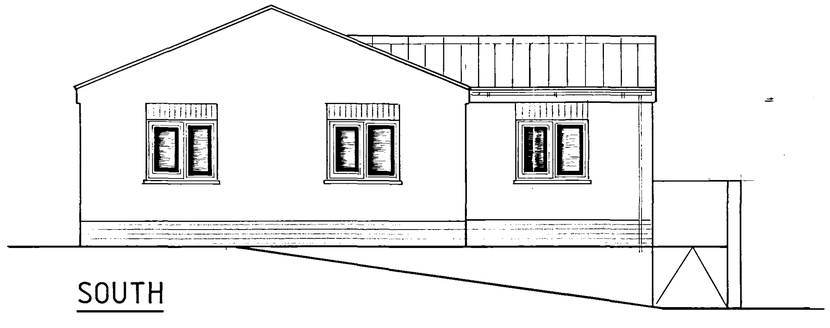

SOUTH

NOTES:

All dimensions must be checked on site and not scaled from this drawing.

A		
	Date	Revisions

© Copyright

SHDC PLANNING & DEVELOPMENT - 8 FEB 2006 Ref 0177/06

J.K.D.S. 01733 380616

DETERMINED PLAN

Client

MR.R.L.GRIBBLE

Job Title

PROPOSED GARAGE AT 134 BARRIER BANK, COWBIT

Drawing Title

GENERAL DETAILS

Scale 1:50

Date Jan.06 | Drawn by JK

Drg. No. 06.1327.01 | Rev.

A PRODUCT OF THE UNO RANGE - ARCHITECT CAT. No. 7311

594 x 841mm A1