
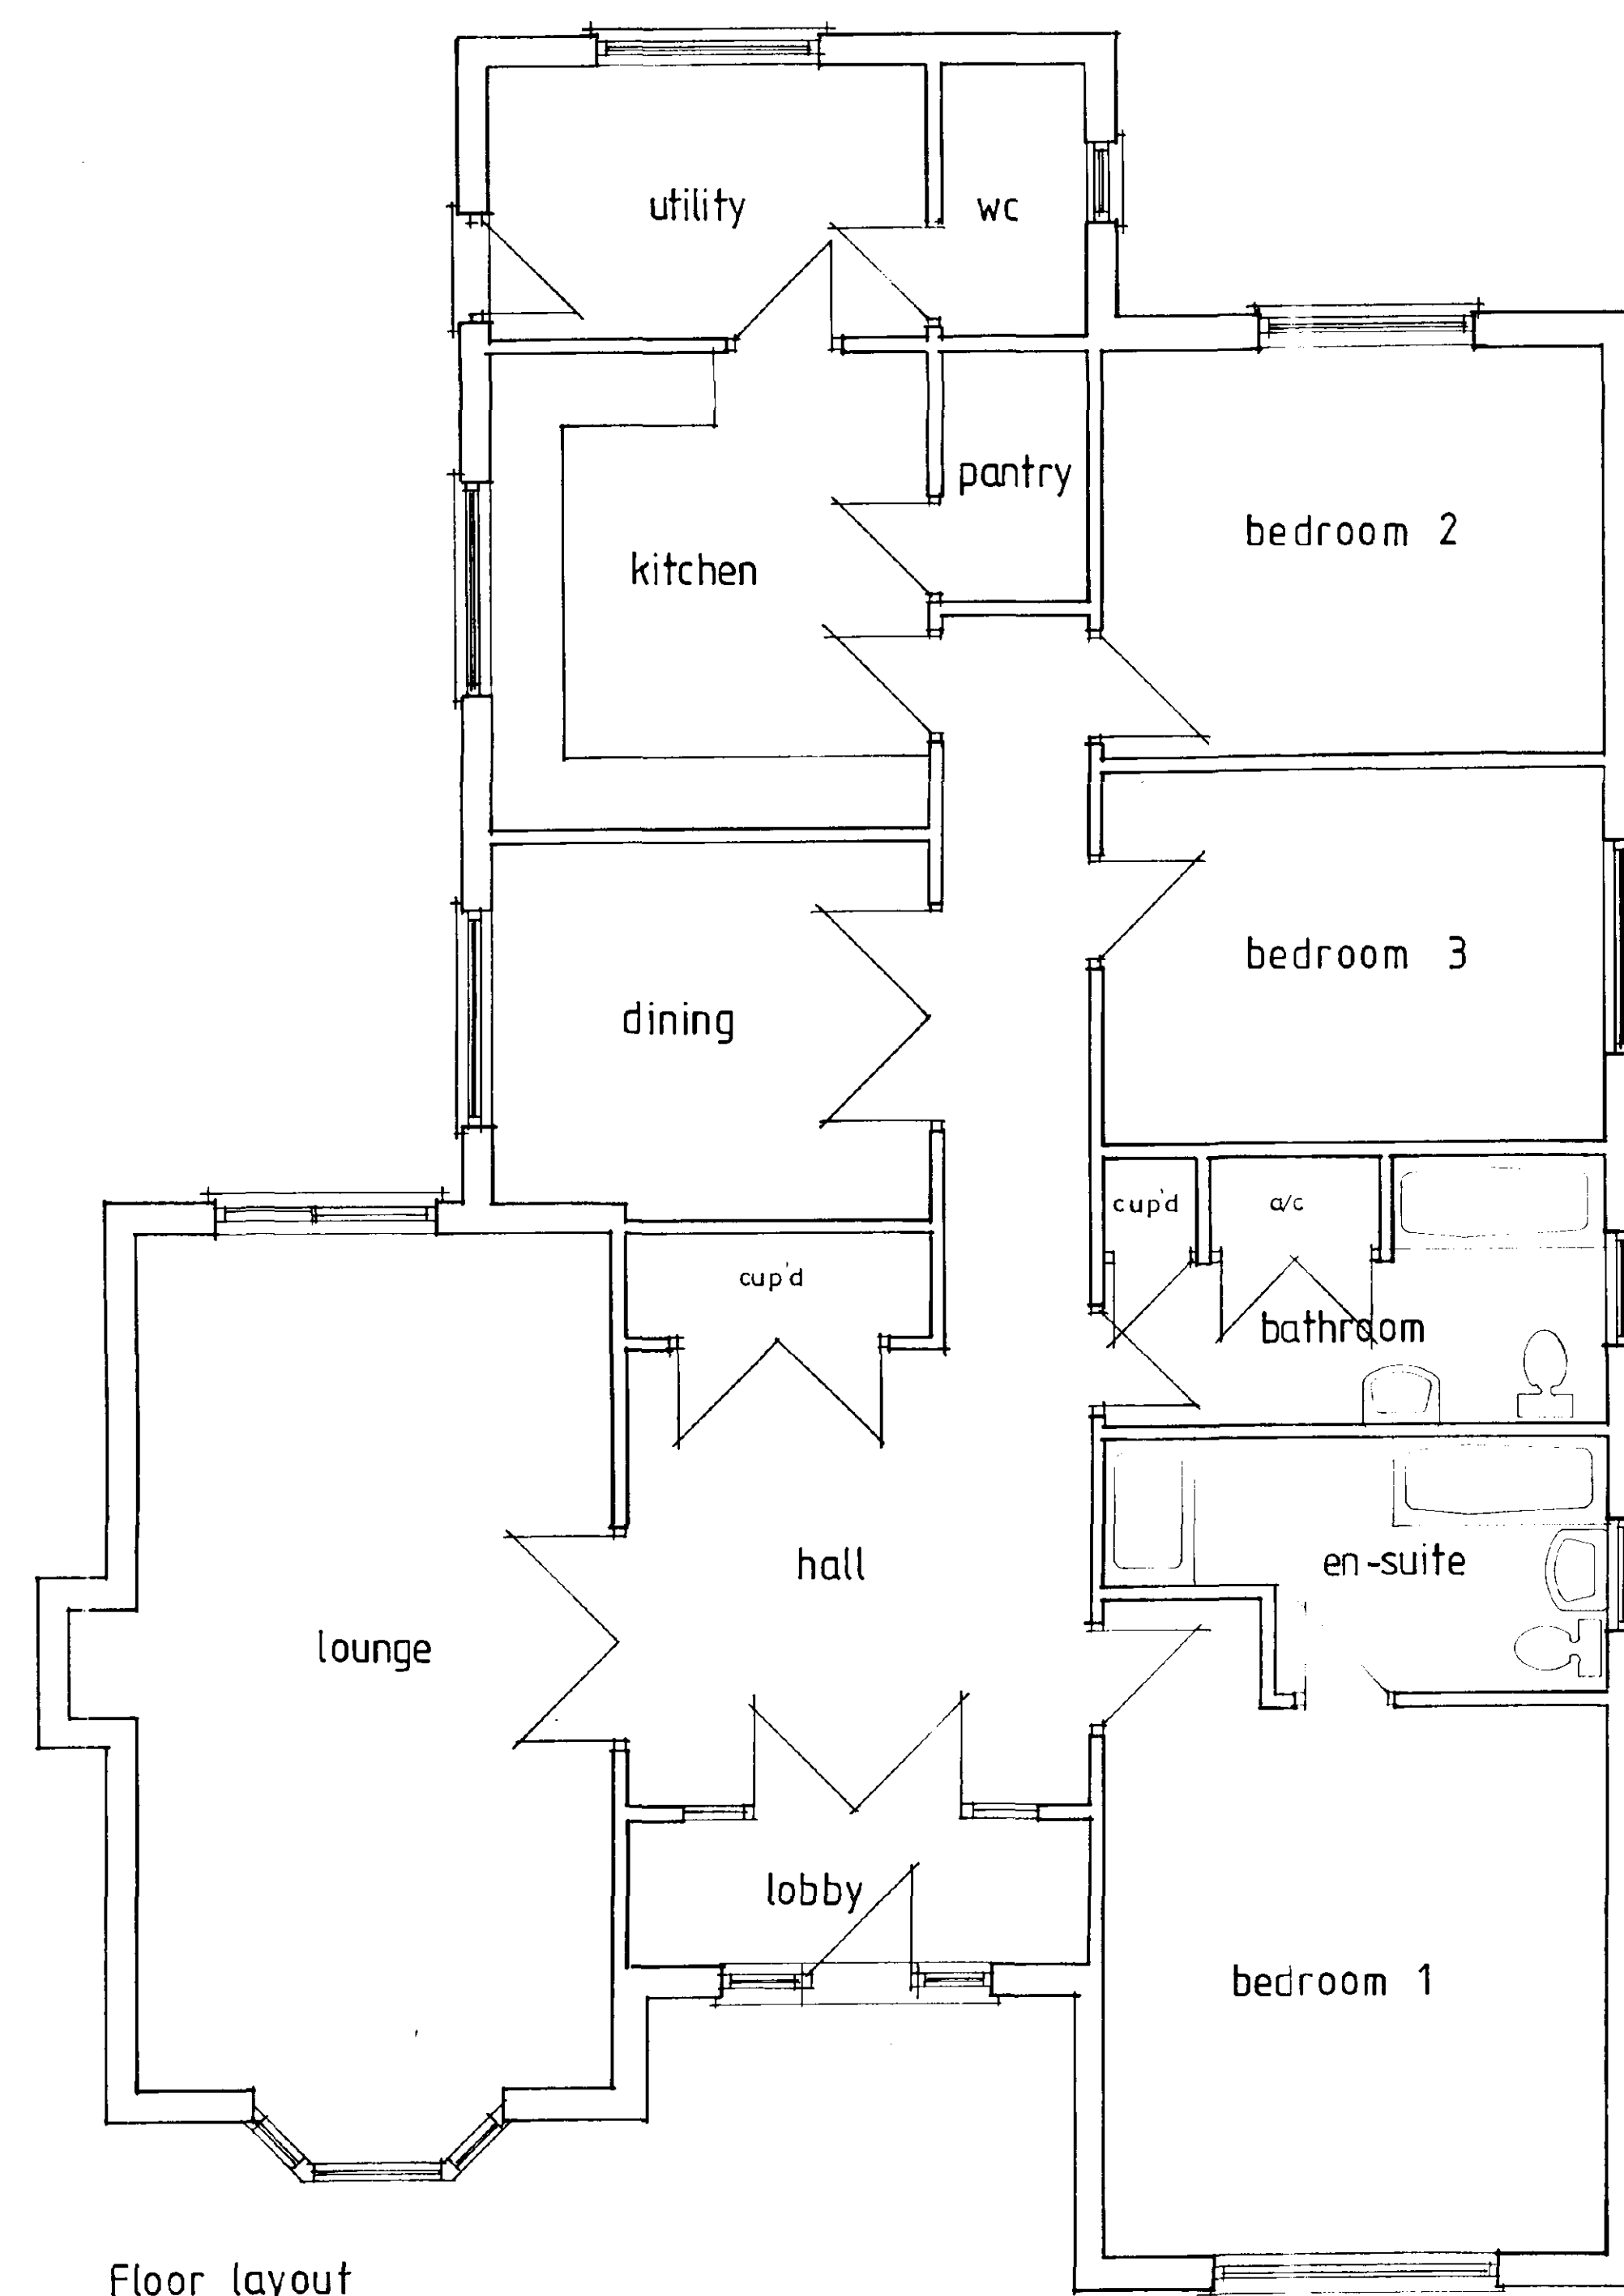


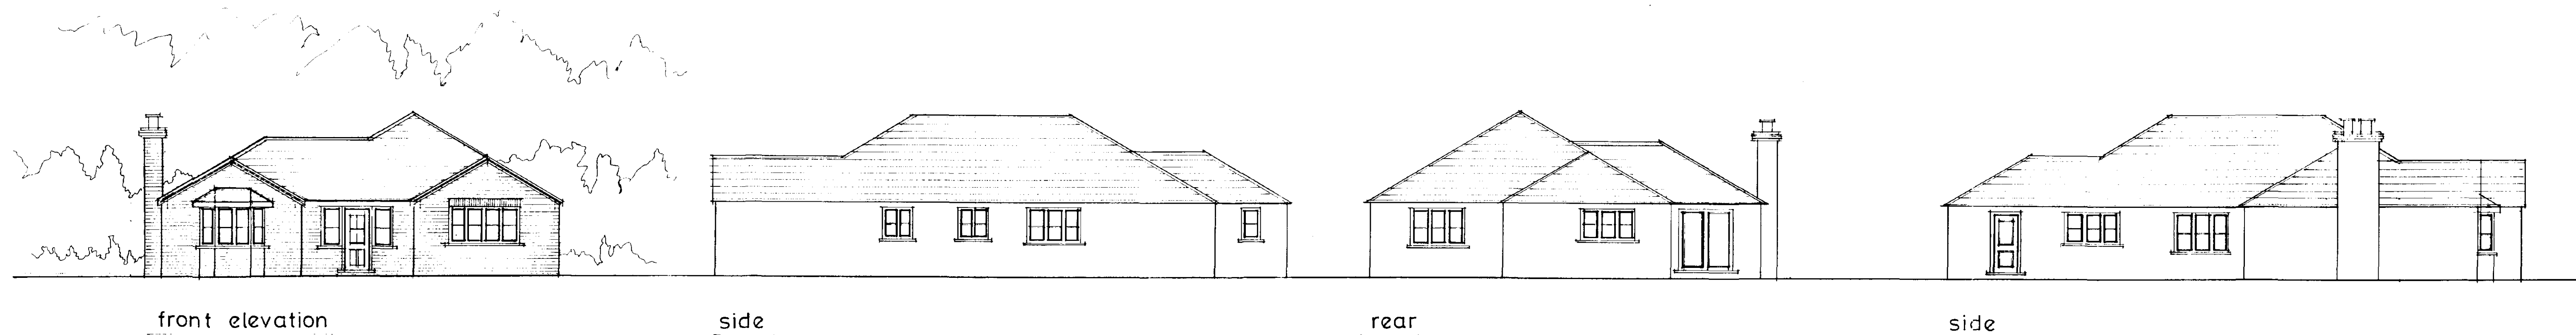

Floor layout

**DETERMINED
PLAN**

26 FEB 1996
10:55/96

PROPOSED BUNGALOW AT:
MILL DROVE, COWBIT,
SPALDING, Lincs.

for:
MR & MRS R.W. BRADSHAW

FLOOR LAYOUT
ELEVATIONS


1:100, 1:50

FEB 1996

LANDSCAPING DETAILS


Tree Specification

- ac - Acer Campestre (field maple)
- anv - Acer Negundo Variegatum (ash leaved maple)
- bp - Betula Pendula (silver birch)
- fs - Fagus Sylvatica (common beech)

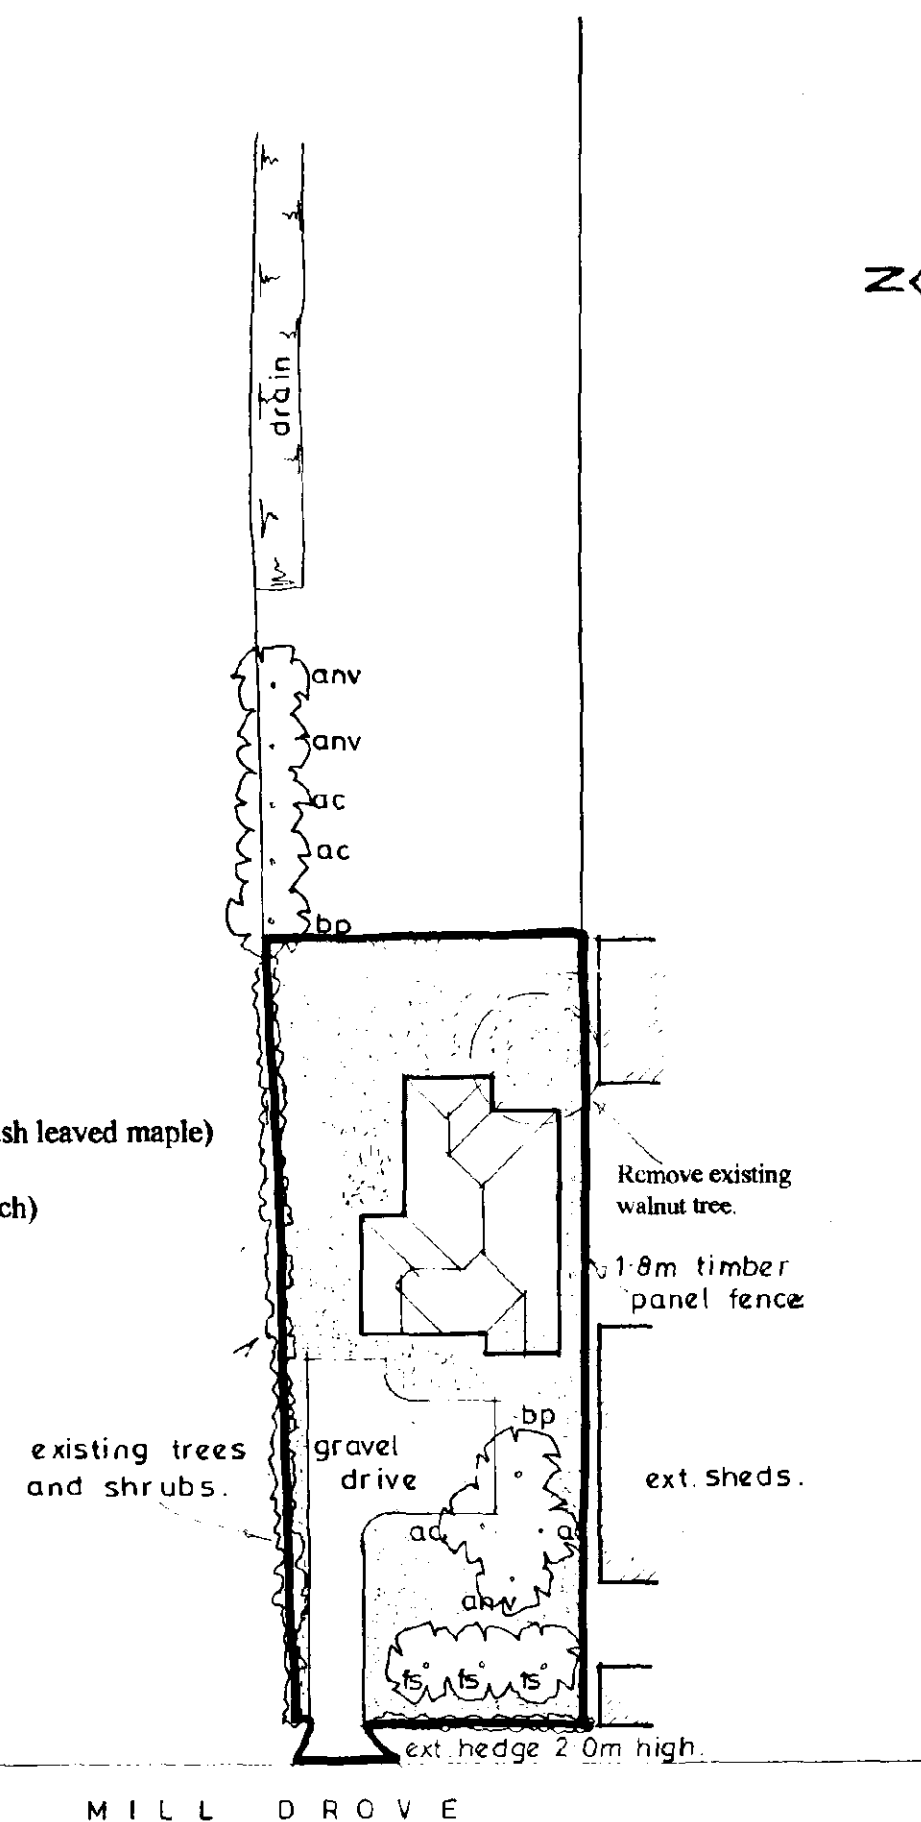

EXTERNAL MATERIALS

Roof Tiles: Marley Mendip Old English Dark Red
Facing Brick: Ibstock Bradgate Claret Red.

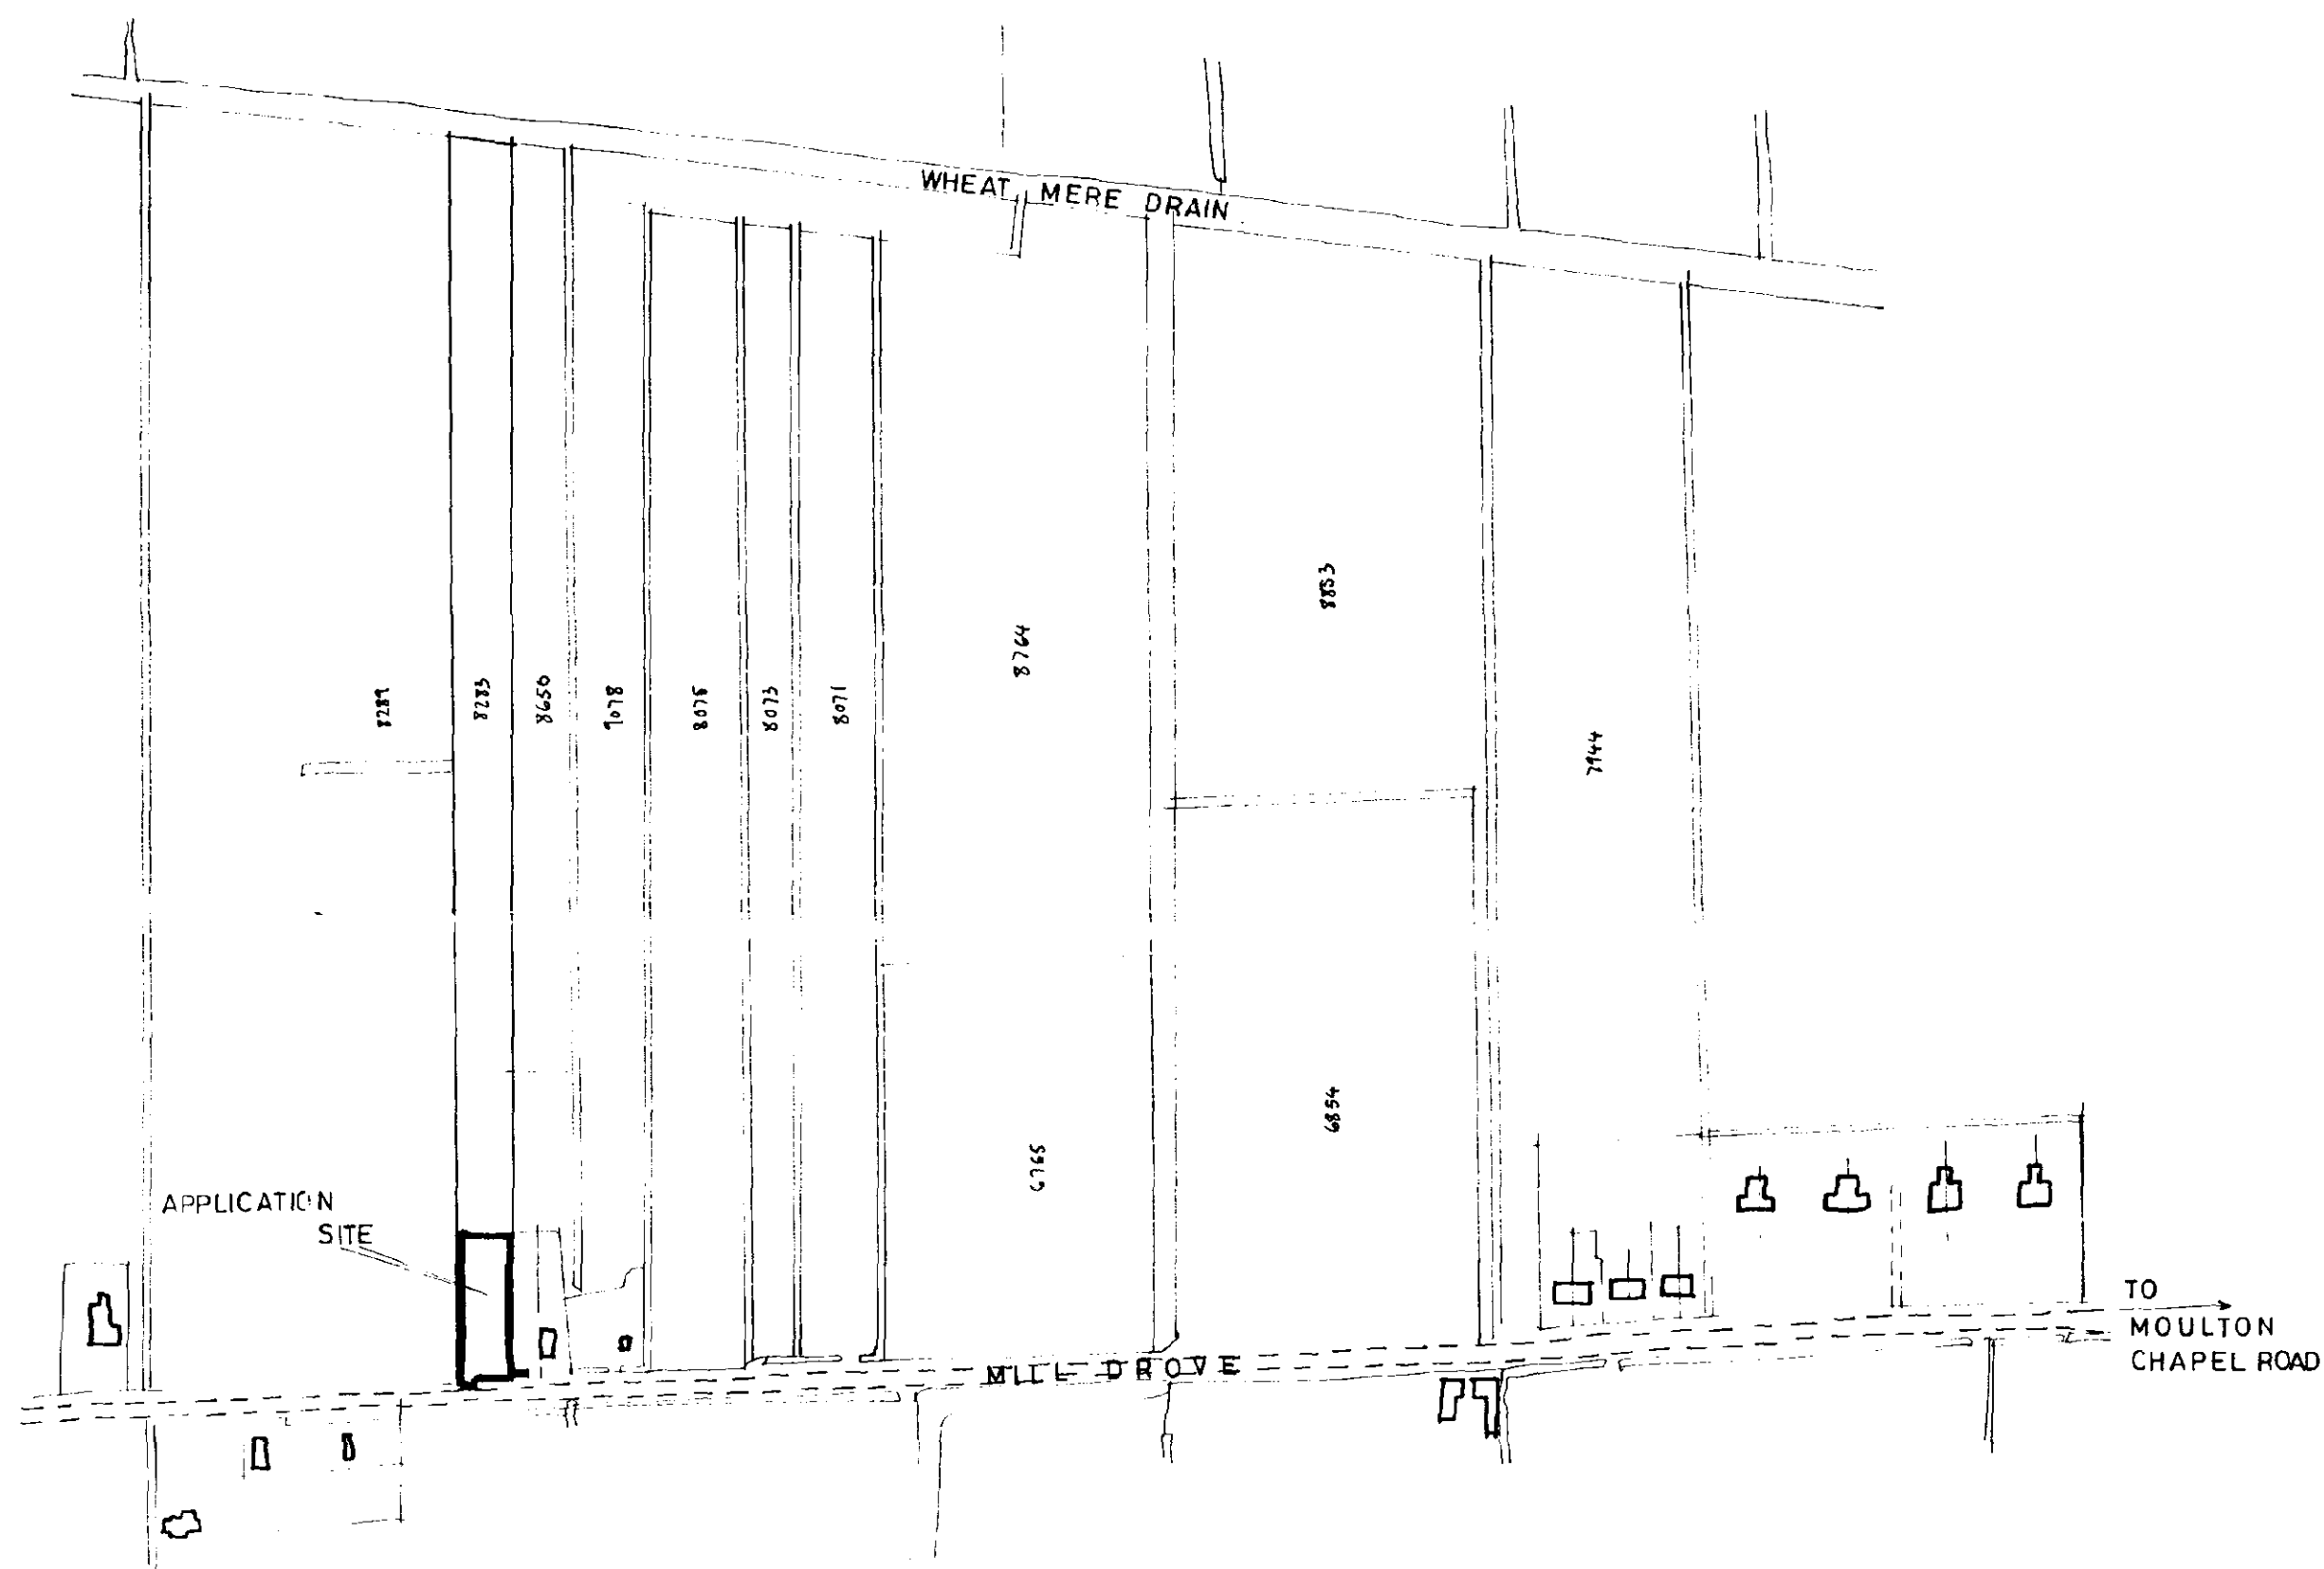

AMENDED PLAN
REV.

SC
HOUS
20 March 1996
0185/96

DETERMINED
PLAN

PROPOSED BUNGALOW AT : MILL DROVE , COWBIT , SPALDING. FOR : MR & MRS R.W. BRADSHAW

1:2500 , 1:500

FEB 96

A-Bungalow repositioned 7.5m
to mill drove. 21/3/96

Tree Specification
ac - Acer Campestre (field maple)
anv - Acer Negundo Variegatum (ash leaved maple)
bp - Betula Pendula (silver birch)
fs - Fagus Sylvatica (common beech)

gravel
drive

gravel
drive

ad.

22





ext. h

ext. sheds.

ext. hedge 2.0m high.

M I L L D R O V E

Roof Tiles: Marley Mendip Old English Dark Red
Facing Brick: Istock Bradgate Claret Red.

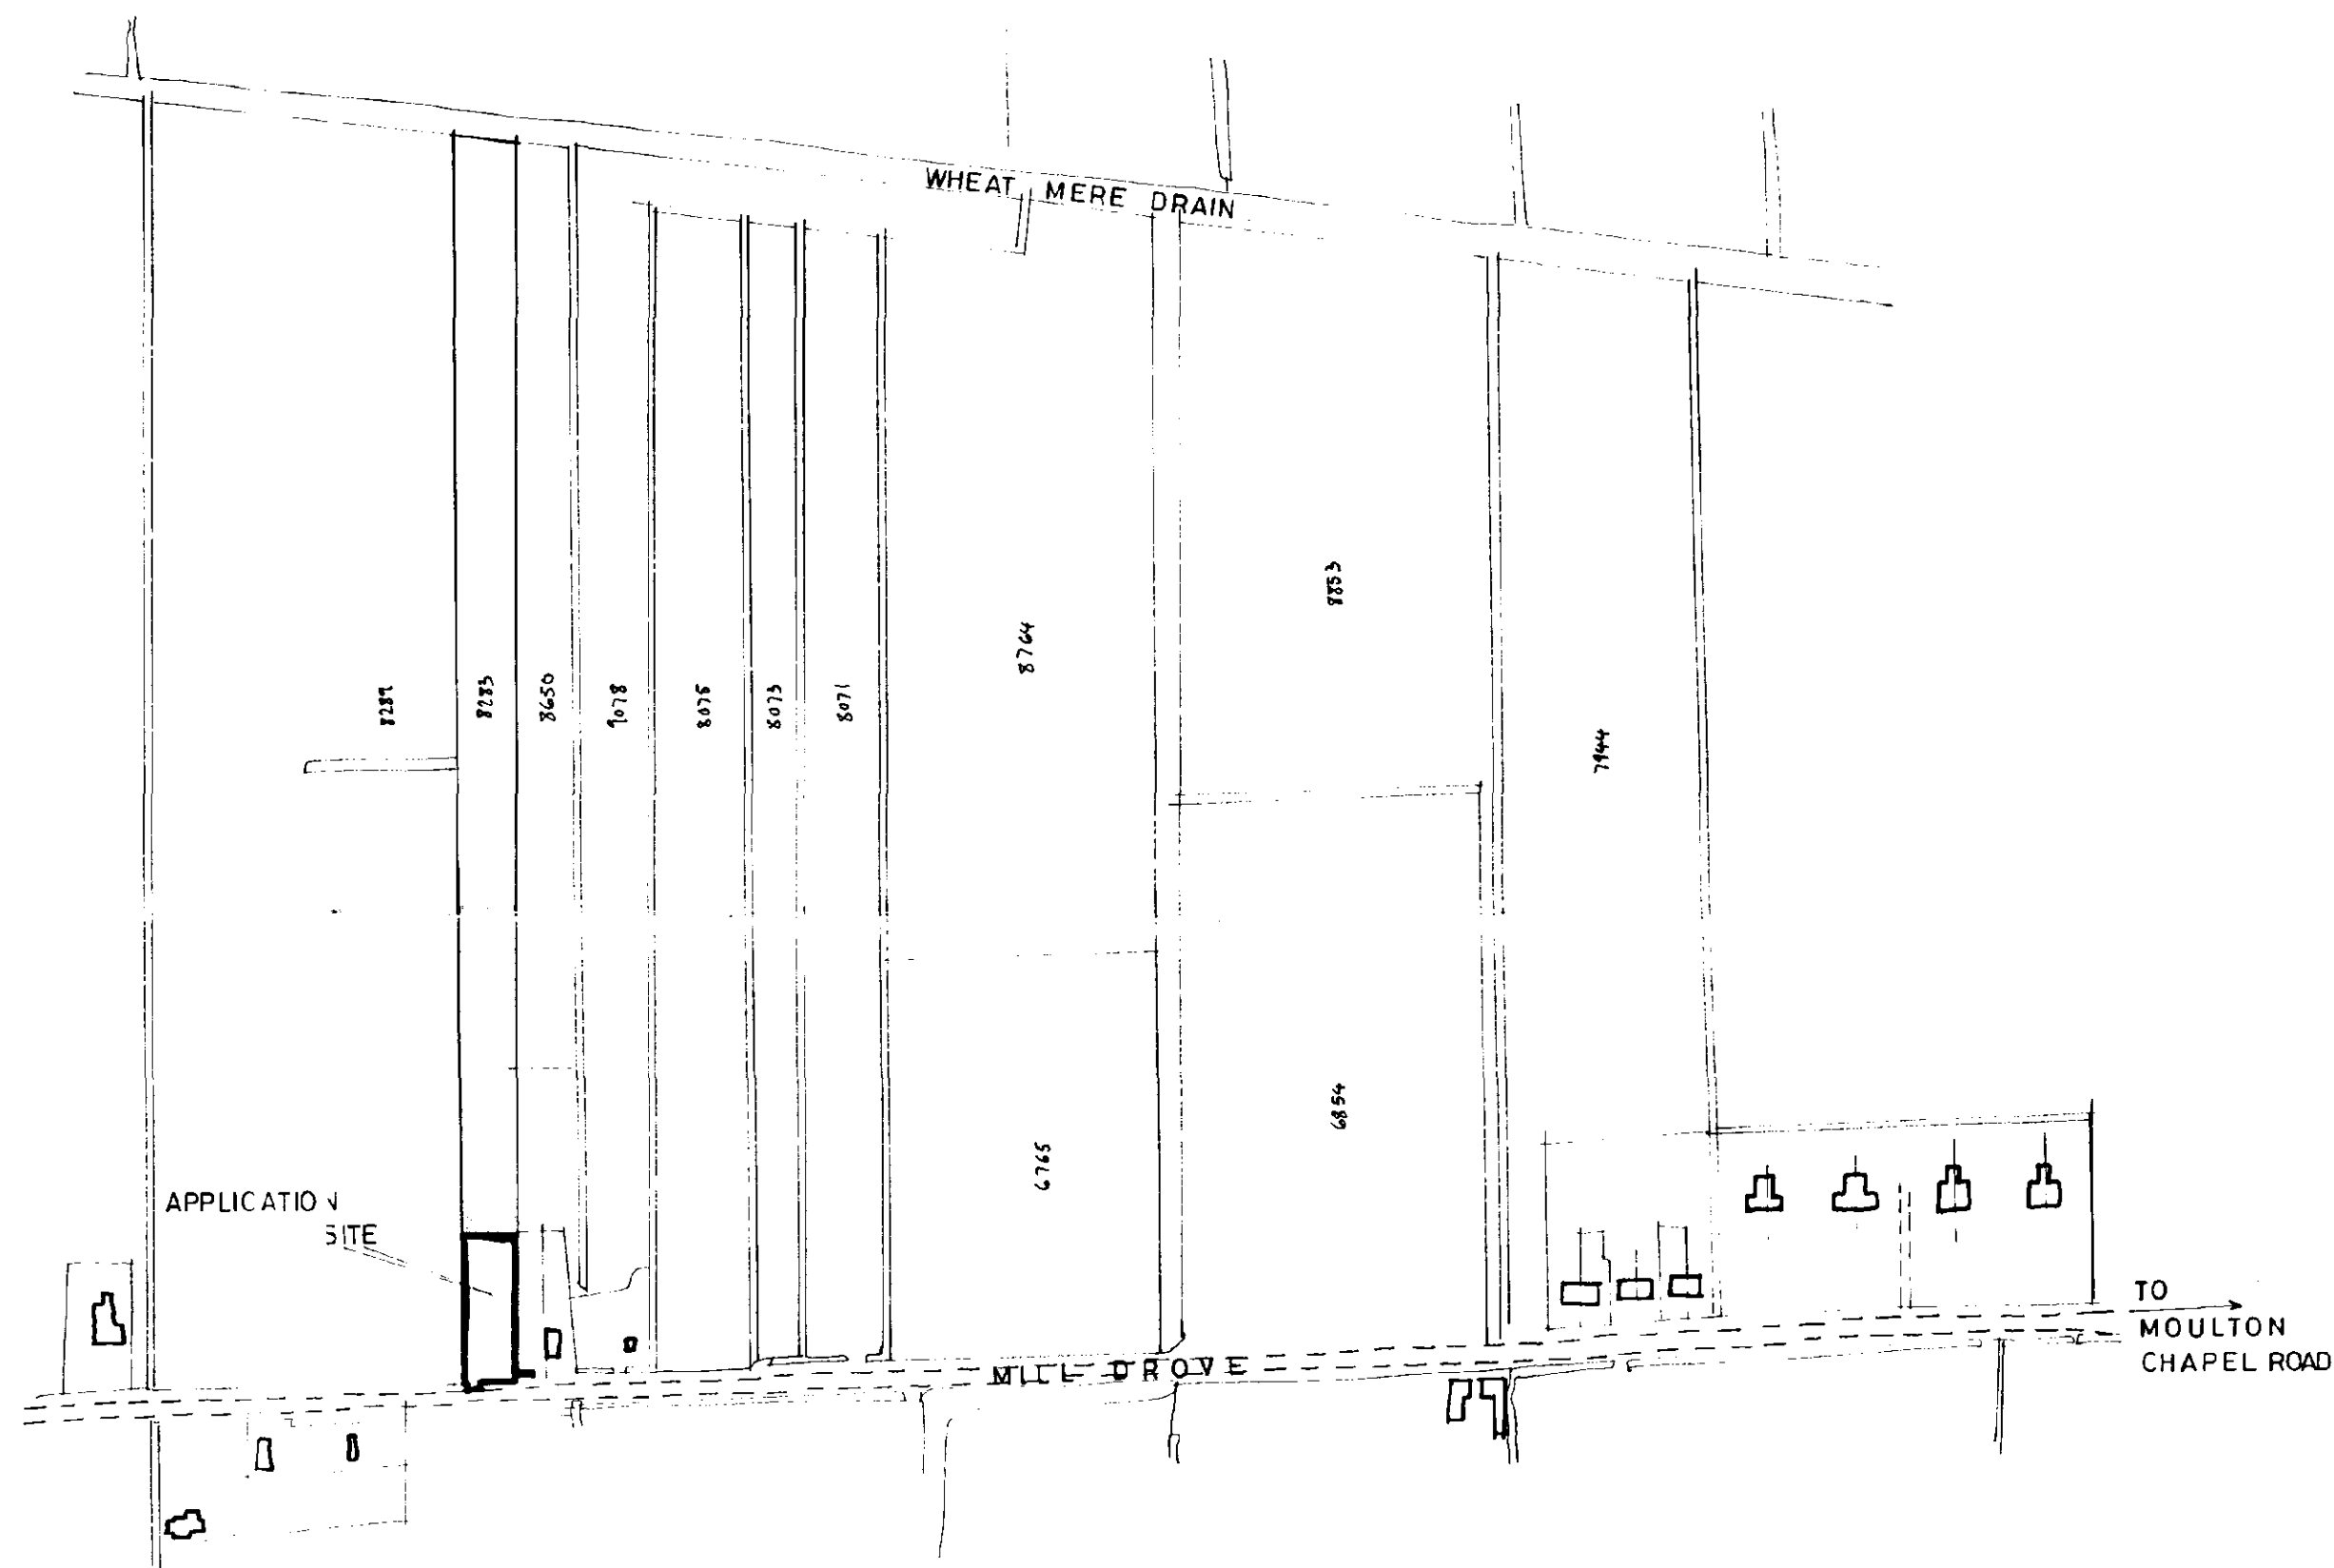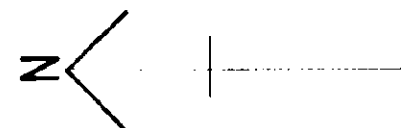

BUT RETURN
SUPERSEDED

2025

0185/9