



CONTRACTOR TO TAKE NOTE: All existing and proposed dimensions are to be checked on site and any discrepancies to be notified immediately. Commencement of works on site will be deemed as all dimensions have been checked. Due to areas of the structure being covered, unexposed or otherwise inaccessible the existing / proposed dimensions / notes / specifications of existing materials are subject to confirmation of site when it is feasible to expose the relevant areas of construction. All material schedules are given in good faith and for pricing purposes only. It is the responsibility of the contractor to check their accuracy before ordering any materials. Remway Design accepts no responsibility for the accuracy of these material schedules.

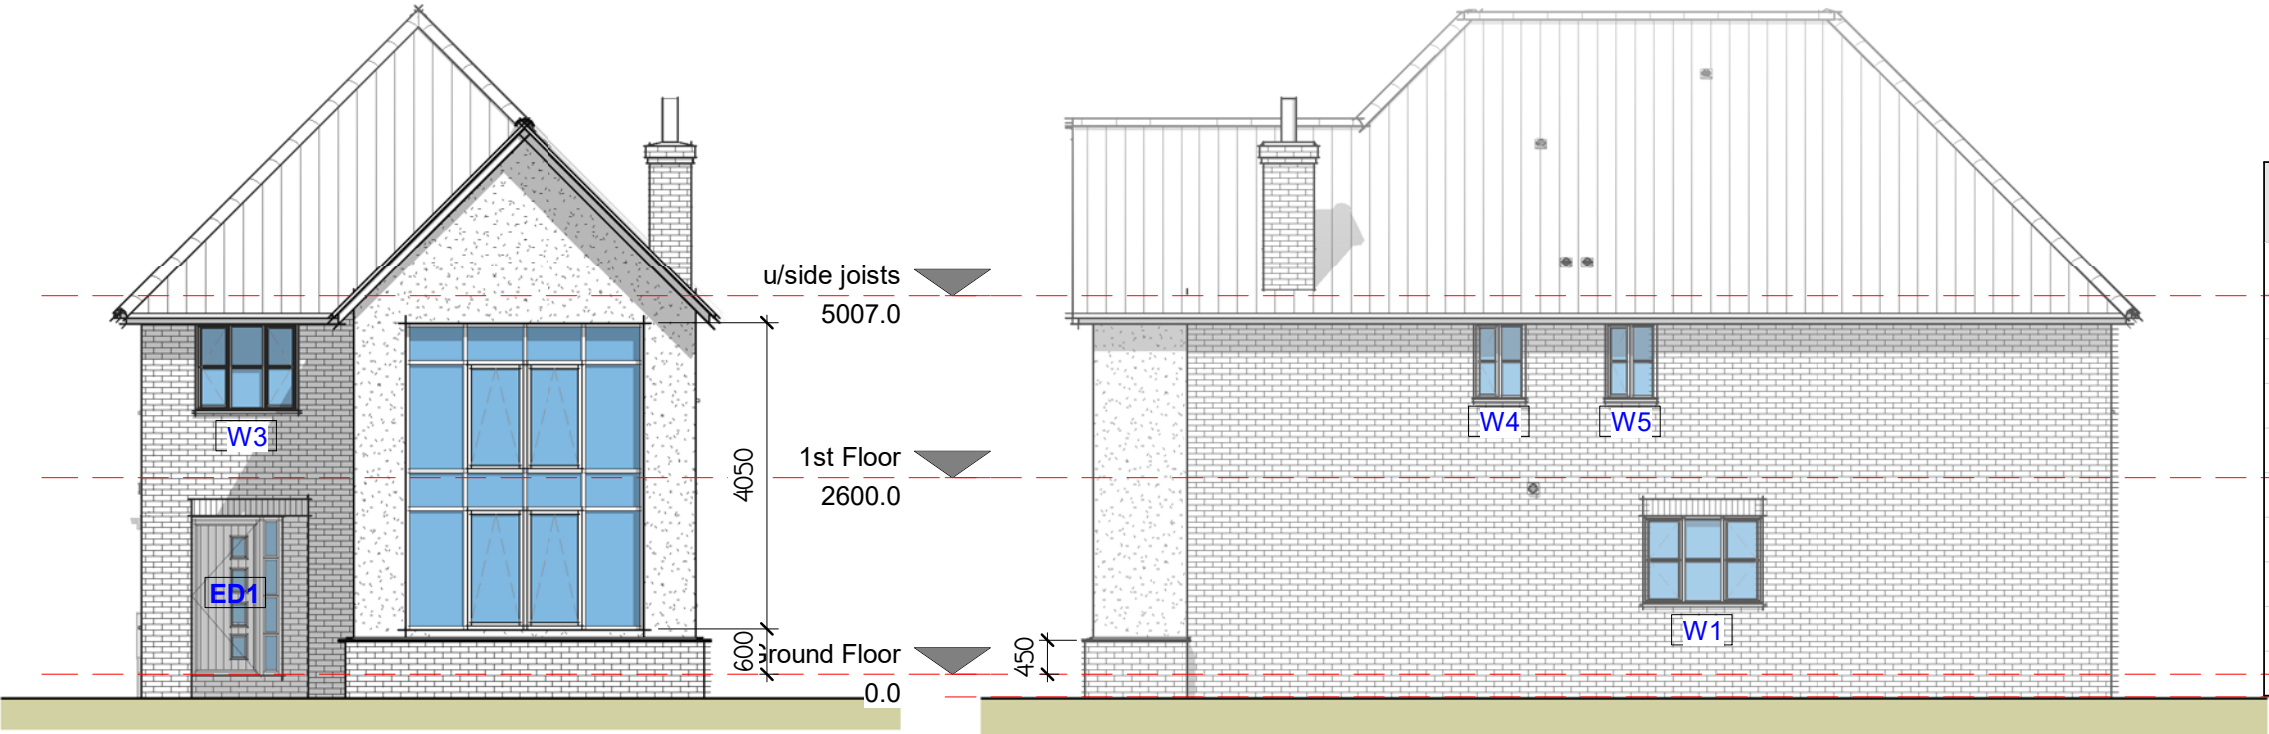

Schedule 06 - Windows		
Mark	Width	Height
W1	1585.0	1200.0
W2	685.0	1500.0
W3	1360.0	1200.0
W4	685.0	1050.0
W5	685.0	1050.0
W6	1585.0	1200.0
W7	1585.0	1200.0
W8	685.0	1200.0
Grand total: 8		

Elevation 01 - Front
1 : 100

Elevation 02 - Right
1 : 100

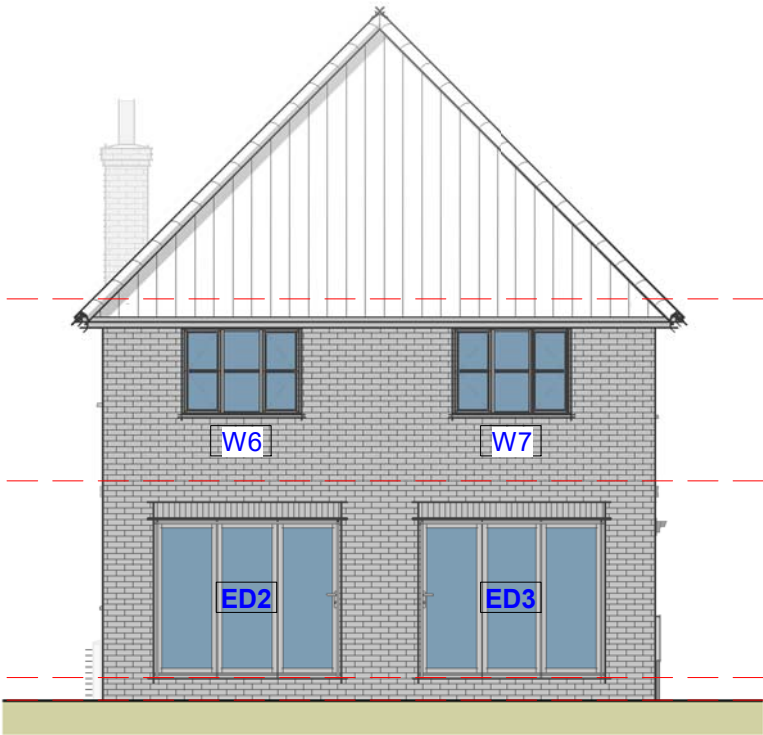

Elevation 03 - Rear
1 : 100



Elevation 04 - Left
1 : 100

Schedule 07 - Doors				
Mark	Width	Height	Door Panel Width	Door Panel Height
D1	922.0	2031.0	838.0	1981.0
D2	922.0	2031.0	838.0	1981.0
D3	922.0	2031.0	838.0	1981.0
D4	922.0	2031.0	838.0	1981.0
D5	1524.0	2031.0		
D6	846.0	2031.0	762.0	1981.0
D7	846.0	2031.0	762.0	1981.0
D8	846.0	2031.0	762.0	1981.0
D9	846.0	2031.0	762.0	1981.0
D10	846.0	2031.0	762.0	1981.0
D11	846.0	2031.0	762.0	1981.0
ED1	1250.0	2100.0		
ED2	2485.0	2100.0		
ED3	2485.0	2100.0		
ED4	1022.5	2100.0	919.5	1990.0
Grand total: 15				