



Ordnance Survey[®] OS Sitemap[®]

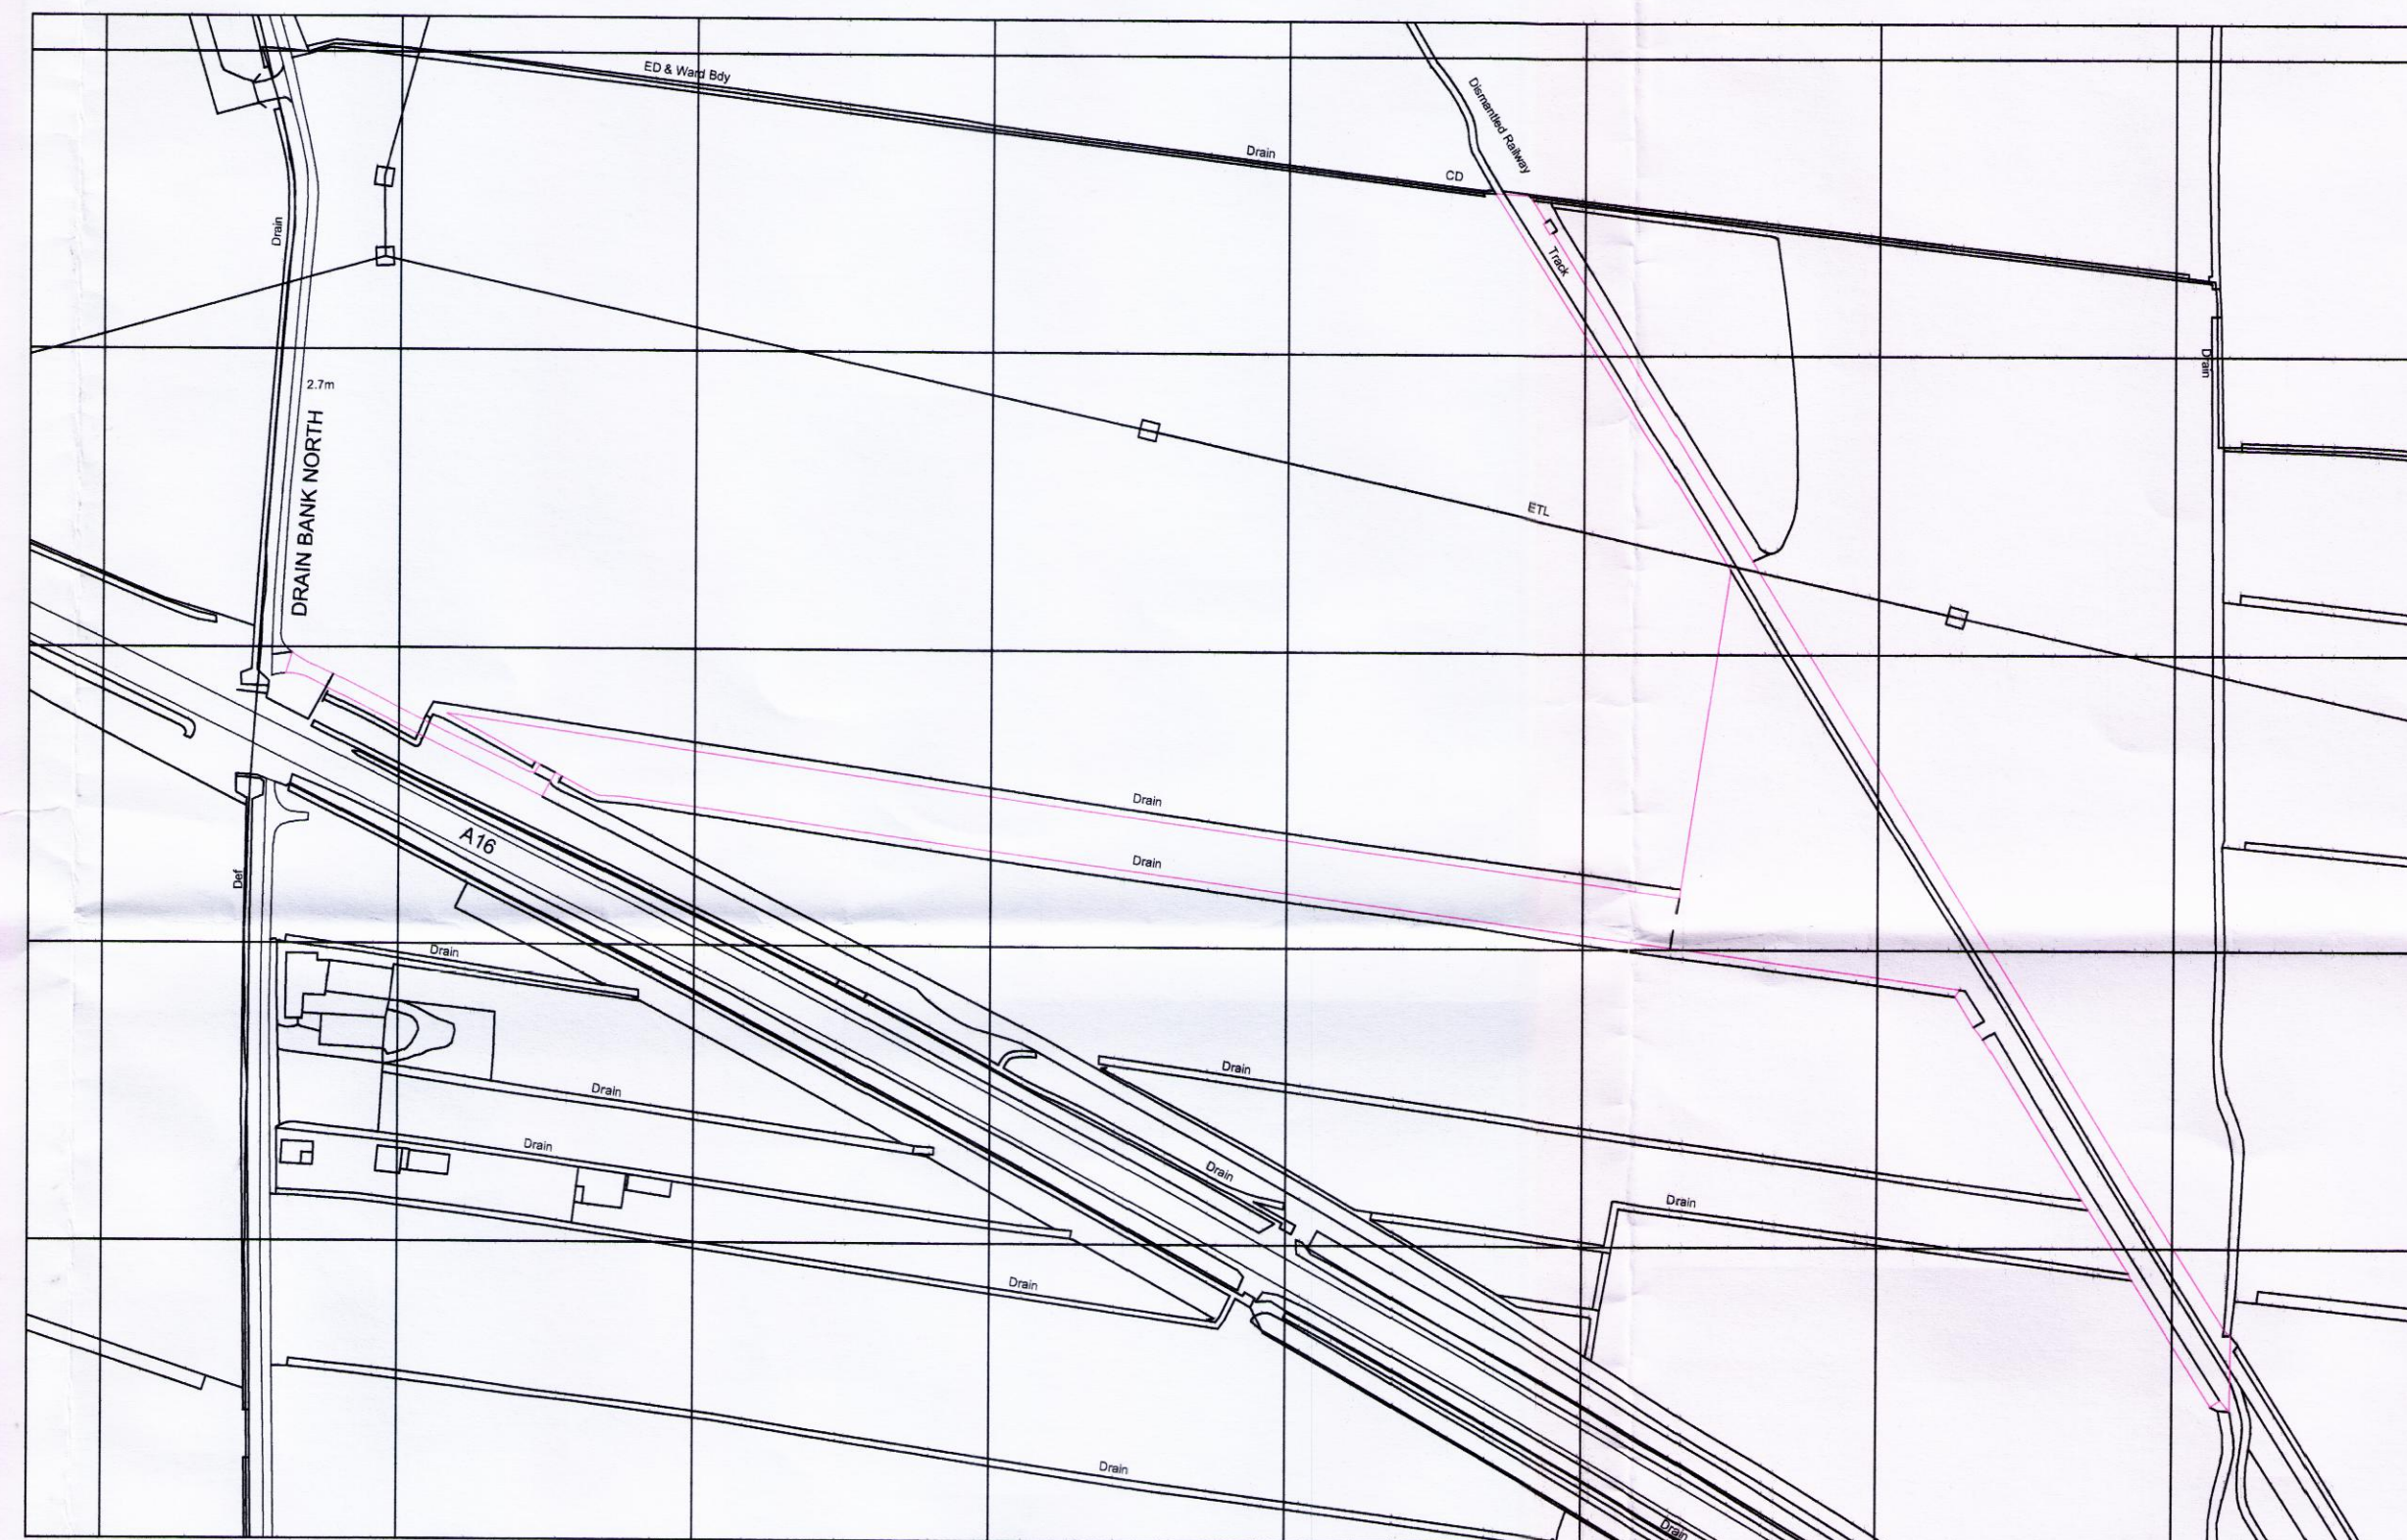

(c) Crown Copyright and Database Rights 2020
Reproduction in whole or in part is prohibited without the
prior permission of Ordnance Survey National Map Centre. x (Easting) = 525770 y (Northing) = 319351

LOCATION PLAN 1:2500

North

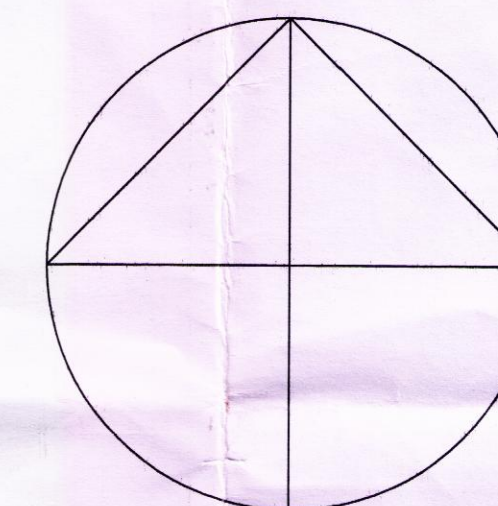

NOTES

The proposed development shall be finished externally in materials to safeguard the visual amenities of the area.

Please note that all details specified which have been submitted shall be adhered to.



DO NOT SCALE FROM DRAWING

This drawing and design remains the copyright of M Bonner (Fendraw Design and Planning) and must not be copied in any way or used for any purpose other than that for which it was issued, without prior written permission.

REV	DESCRIPTION	DATE
-----	-------------	------

FENDRAW
DESIGN & PLANNING

67 Gorefield Road
Leverington, Wisbech
Cambs. PE13 5AT
Tel: 01945 461062 Mob: 07731 648403
E-Mail: info@fendrawdesign.co.uk

Registered Associate of the Chartered
Association of Building Engineers

Client

Mrs Donna Jacque
Land off Drain Bank North, Cowbit

Drawing Title

Retrospective Siting
of a Storage Porta Cabin
On The Above Land

Drawn

M Bonner ACABE

Date

Feb 2020

Scale

1:2500 @ A1

Drawing number

FD-J-PE12-1

Revision