

Legend

- Existing Tree
- Proposed Tree/Planting
- Bin Collection Point BCP
- Golden Gravel
- Buff Paving
- Block Paving Tegula Grey
- Grass

ORCHARD WAY


STONEGATE

Access position, size and visibility splays to remain the same as that previously consented, ref HOI-0452-21

BCP in same location as previously approved scheme HOI-0425-21

VICARAGE CLOSE

STONEGATE

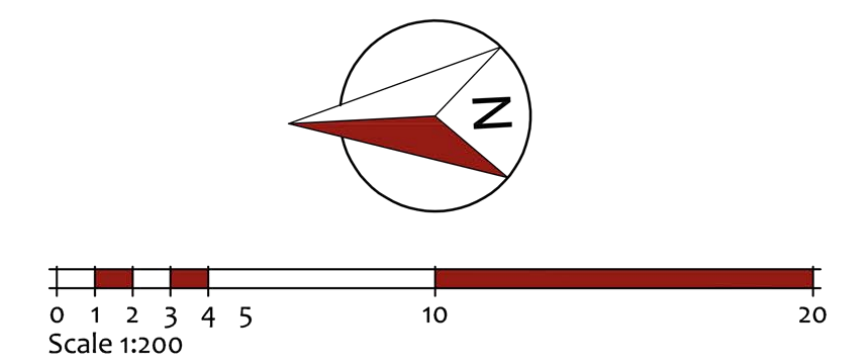

seven22
ARCHITECTURE LTD

22 SHORE VIEW, PETERBOROUGH
CAMBRIDGESHIRE, PE7 8FS
E:info@seven22.co.uk - T:07799 585277

PROJECT
RESIDENTIAL DEVELOPMENT
LAND TO REAR OF
68 STONEGATE
COWBIT
LINCOLNSHIRE

CLIENT
CODA BUILDERS LIMITED

TITLE
PROPOSED SITE LAYOUT

DRAWING No.
074 P01

SCALE 1:200 @ A0	DATE MARCH 23	REV
---------------------	------------------	-----