



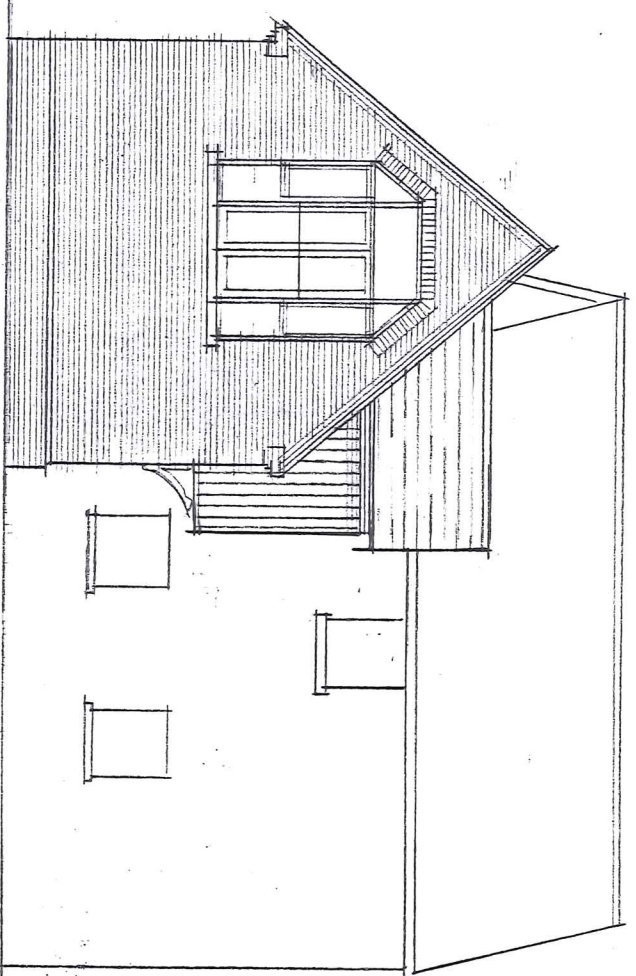


EAST

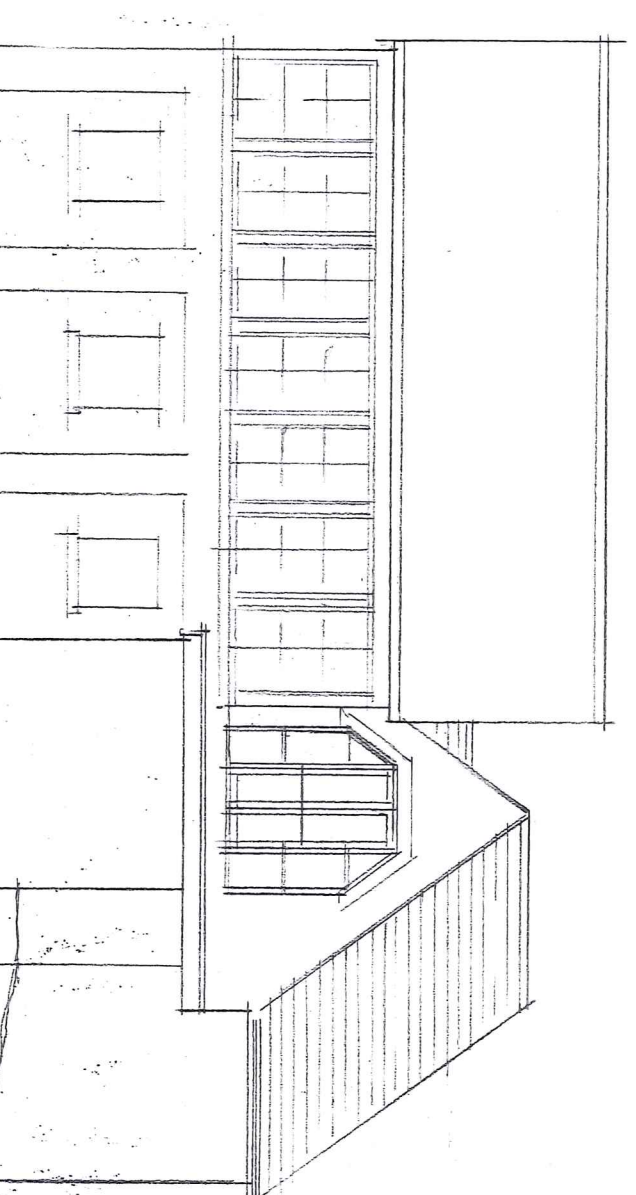


NORTH




WEST

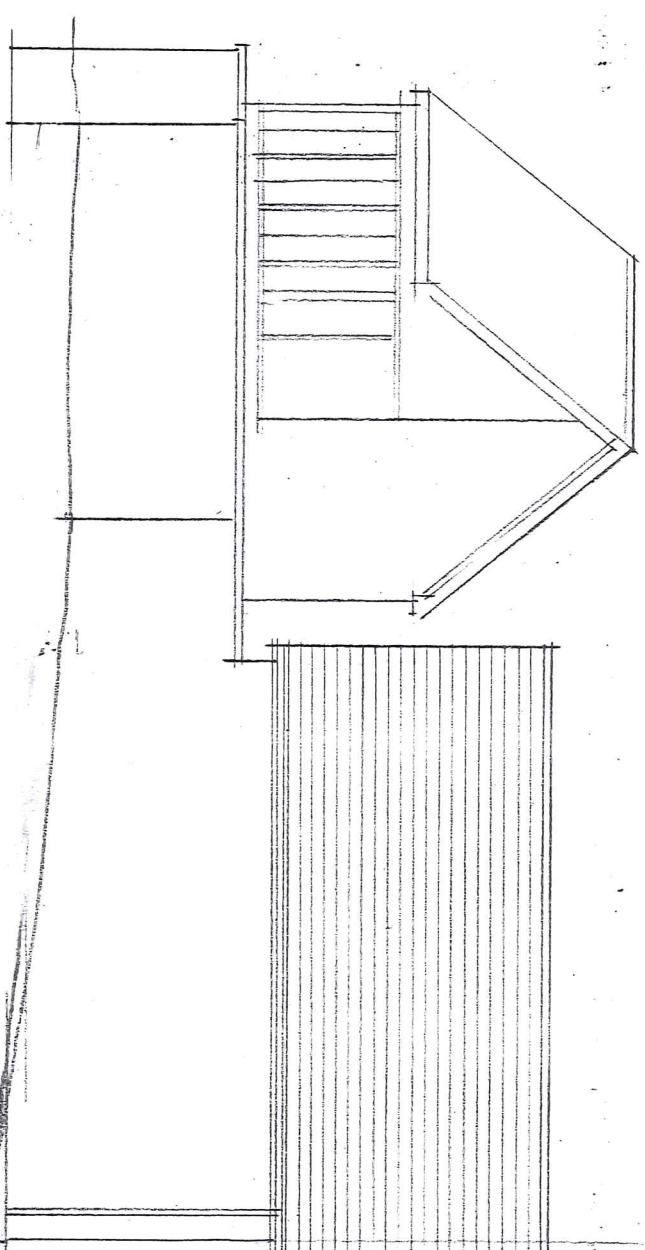


SOUTH

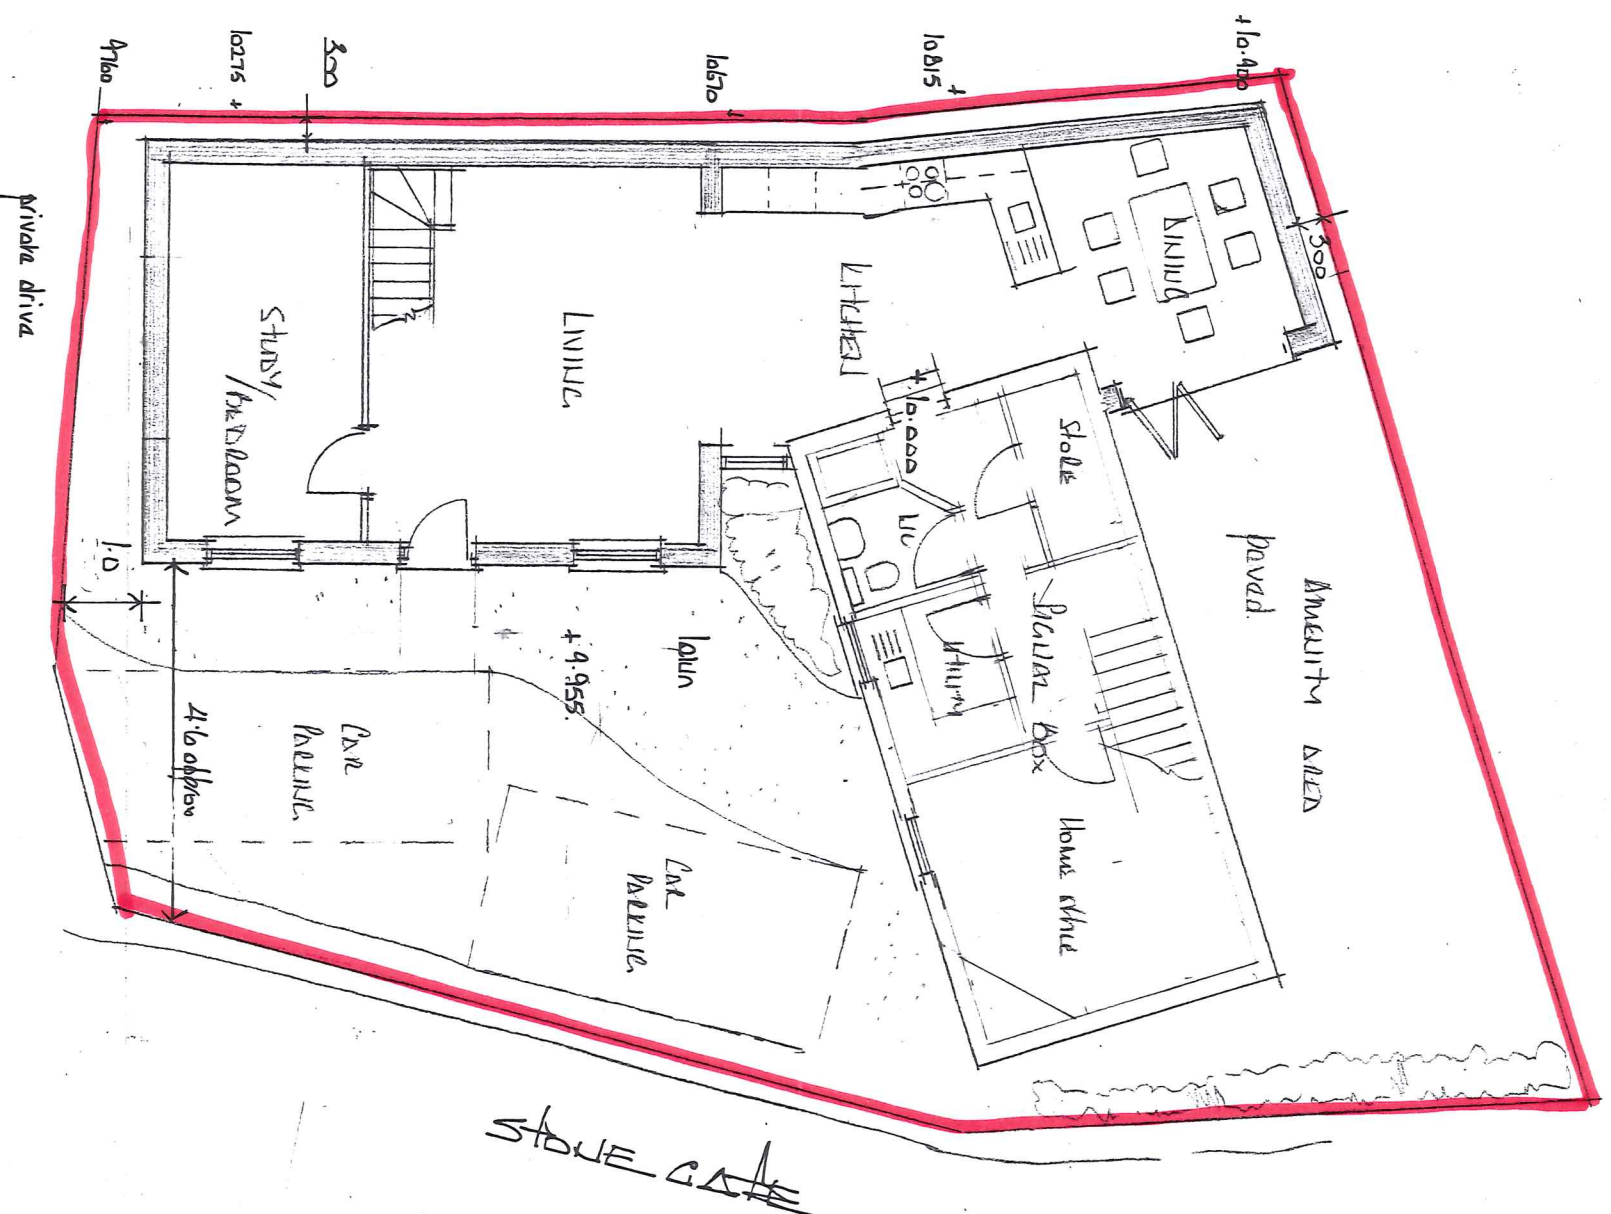

Ground floor plan

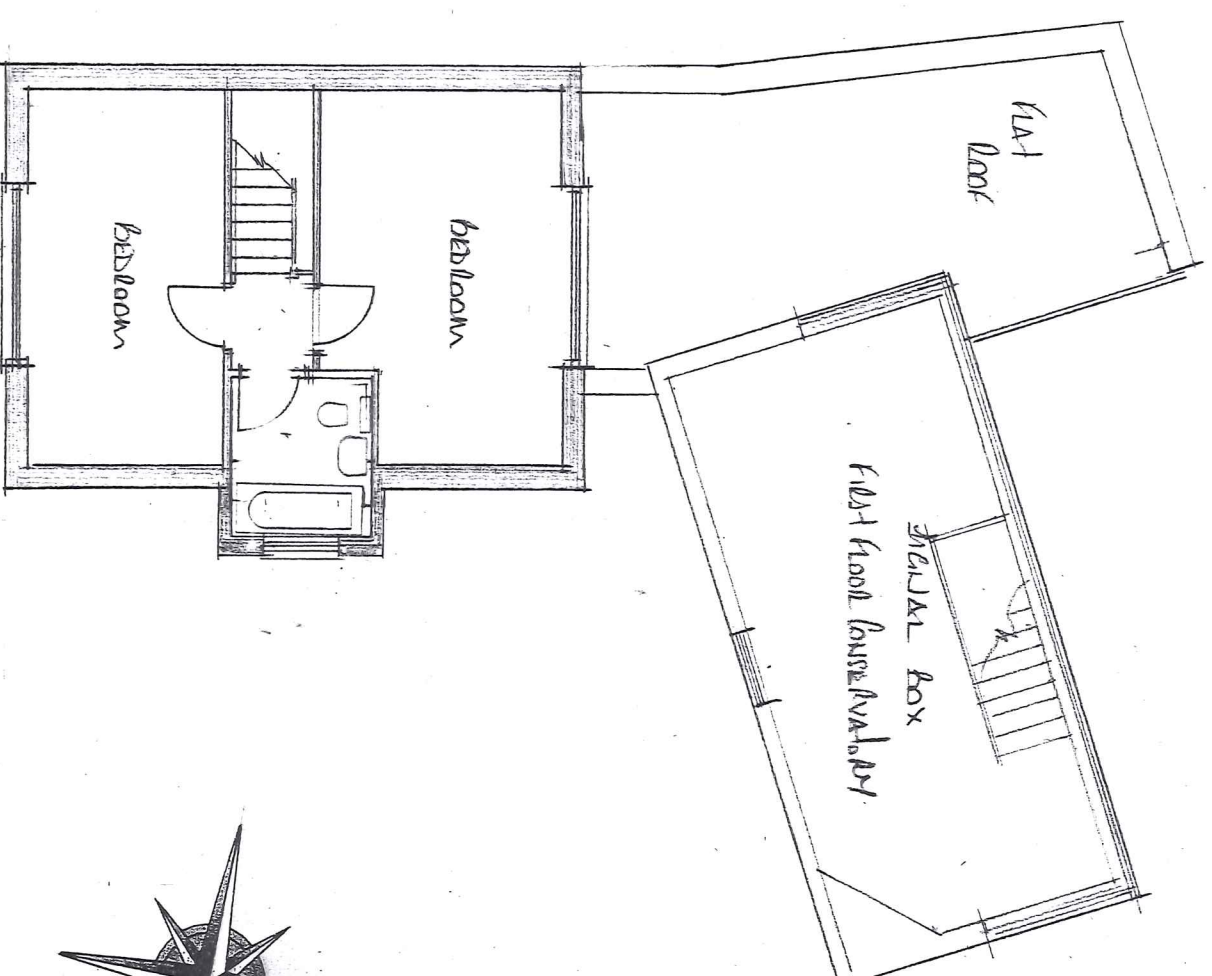

First floor plan

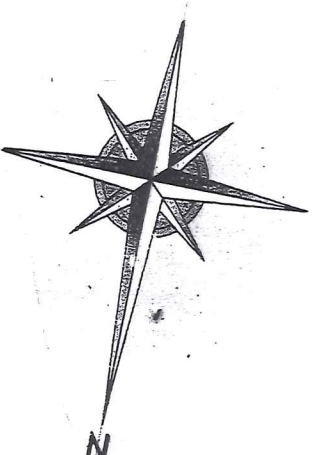

EAST MIDLANDS DESIGN ASSOC.

Architectural Consultants

Willow Lodge
Horsehoe Road
Spalding
Lincs
PE11 3JA

Tel/fax :- 01775 767968
E-mail :- willowlodge@comcast.co.uk
Mobile phone :- 07710 815044

Client
Mr & Mrs BULLOCK

Project
Extension to Willow Lodge
Stonecliffe
Loughborough
Leicestershire
LE12 6AH

Drawing
Plans & Elevations

Scale
1:100

Date
Nov '11

Drawn
DL

Rev.
1207101/c