


SHDC
Planning & Development
18 MAR 2002
Pat
03224
332
2·256
333
334
2·310
336
335
St. Mary's Church
(Vicarage)
Vicarage
Church
Black Lion
(P.H.)
THE KINGSTON-UPON-HULL
22FEB1993

Scale


5m 10m 15m

Ash Tree Nursery
72, Barrier Bank
Cowbit
Spalding
PE12 6AQ

## Side elevation

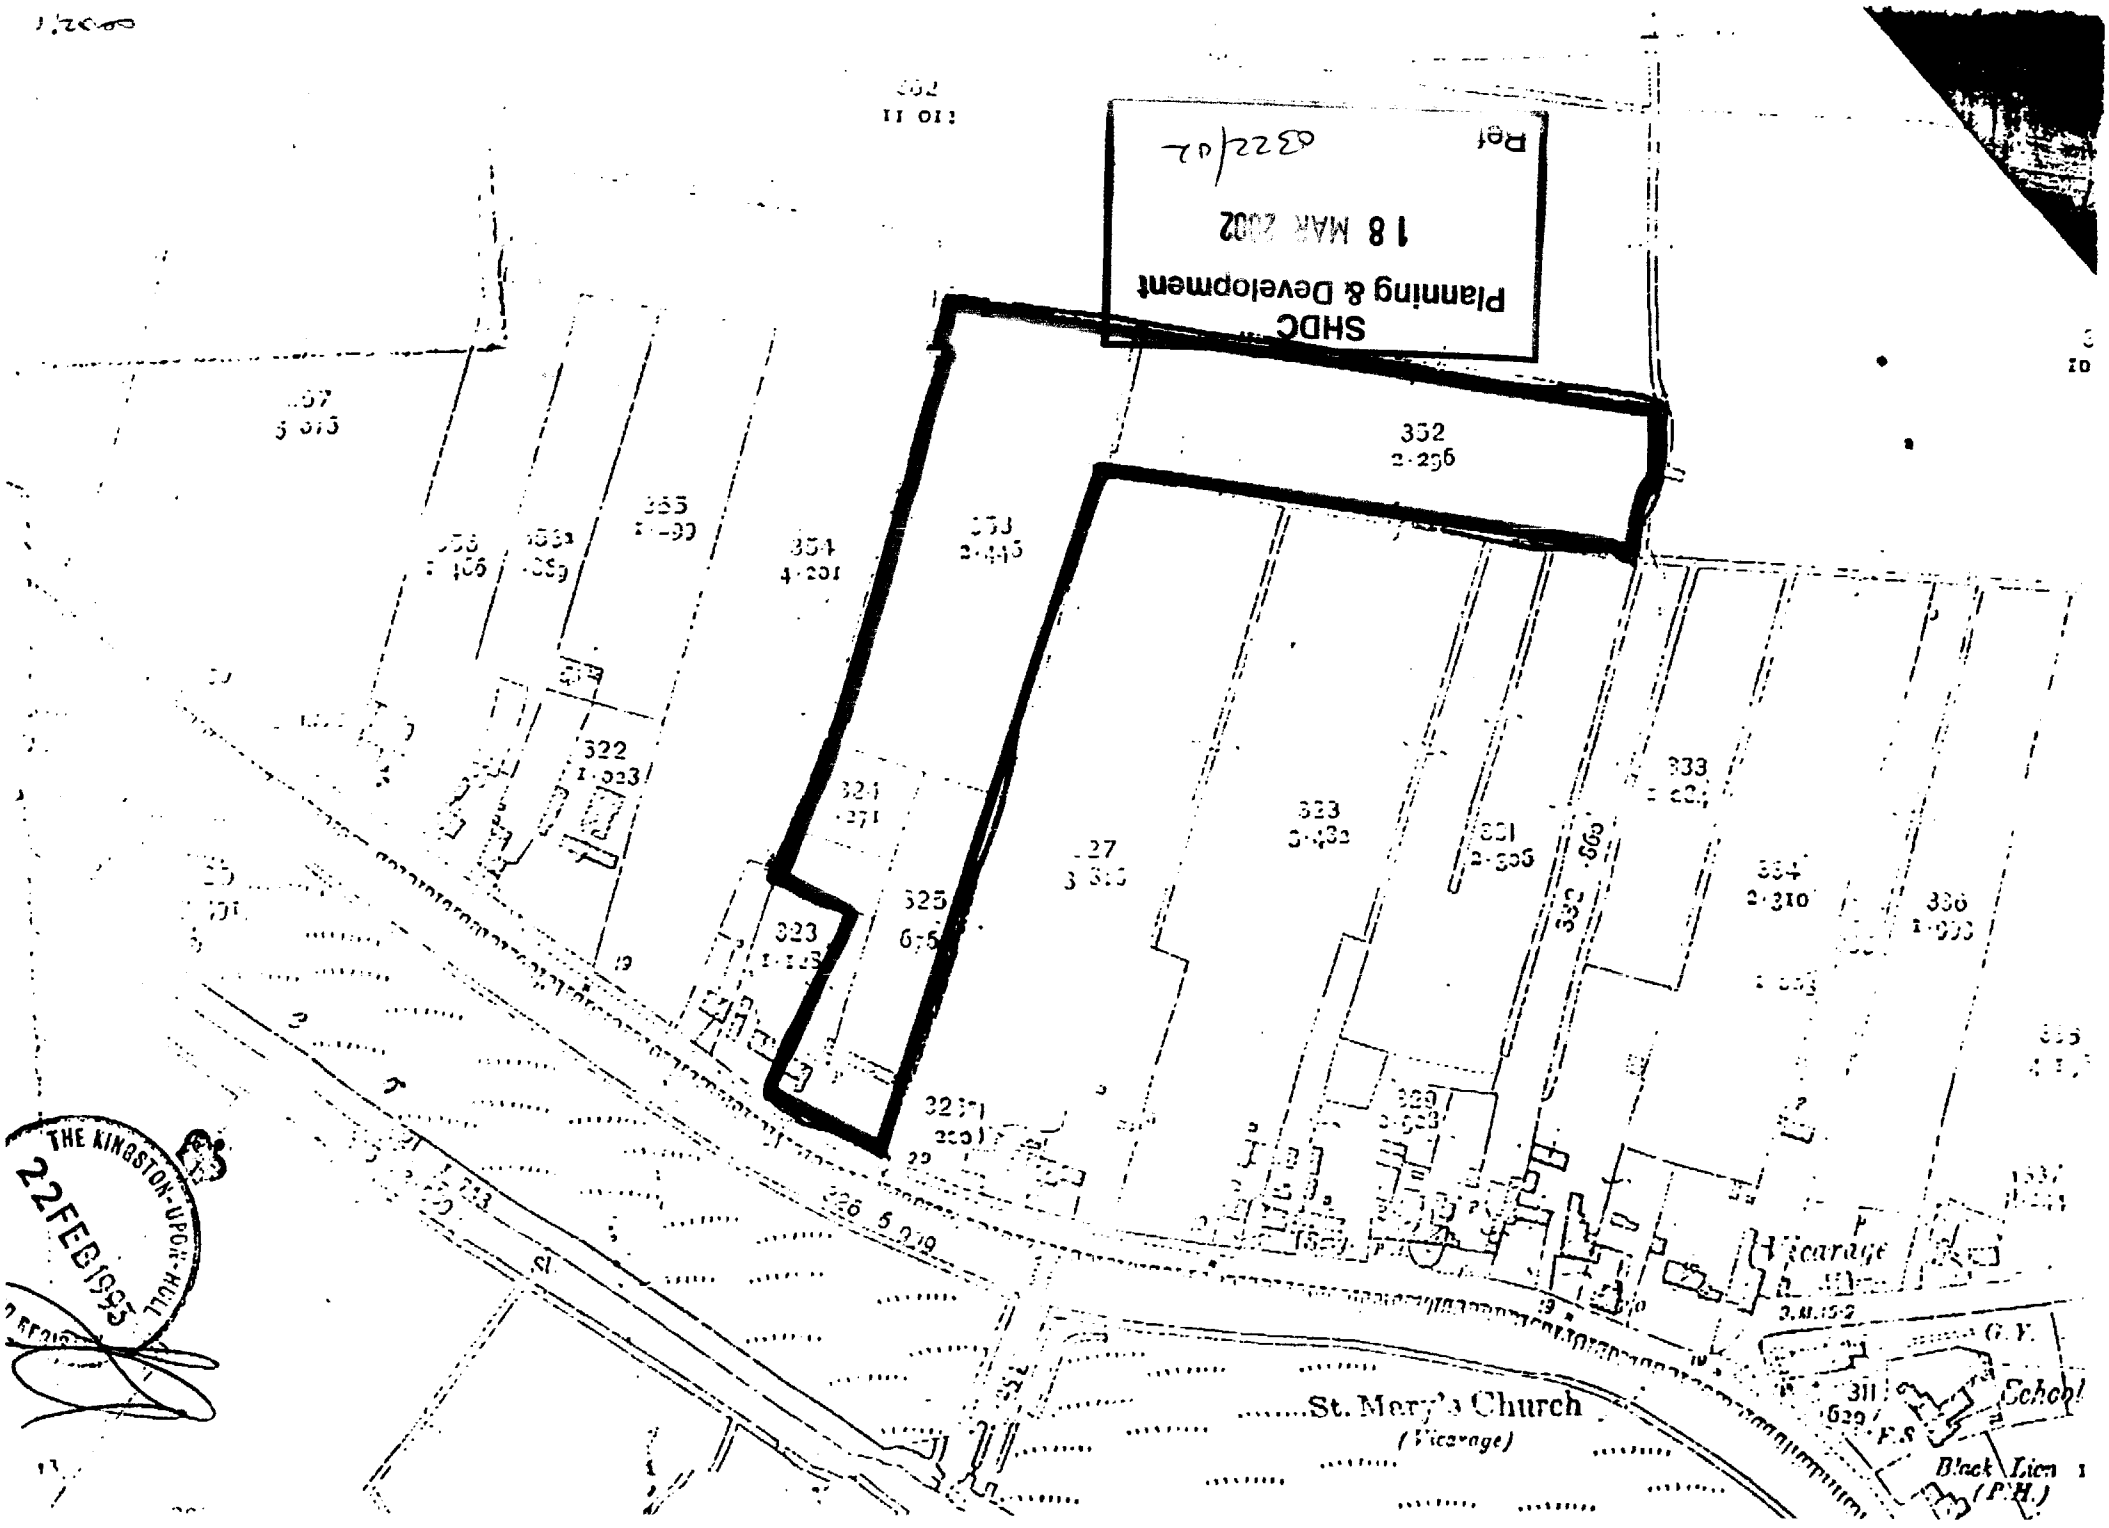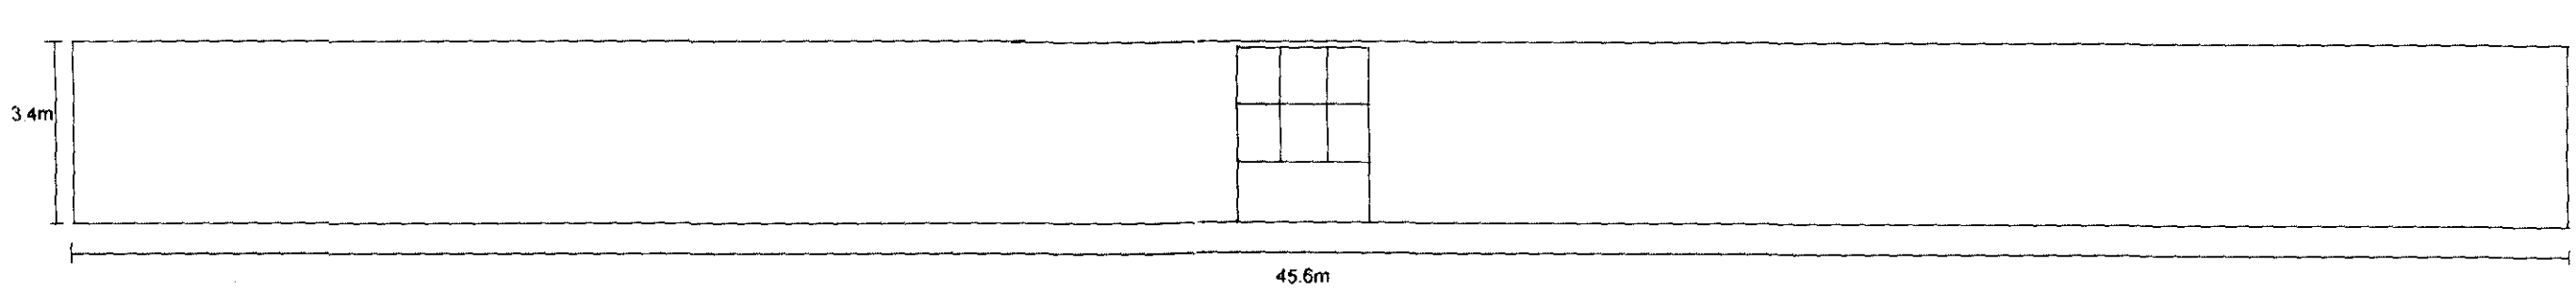


## End elevation

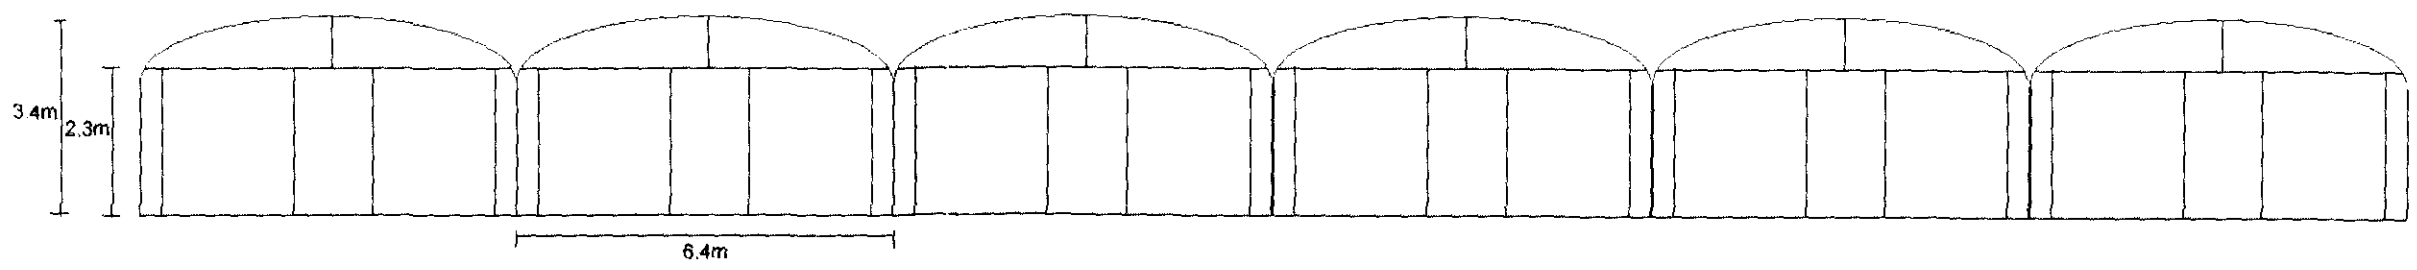



SHDC
Planning & Development
18 MAR 2002
Ref 0322/02

Scale 1:500

N

AshTree Nursery
72, Barrier Bank
Cowbit
Spalding
PE12 6AQ

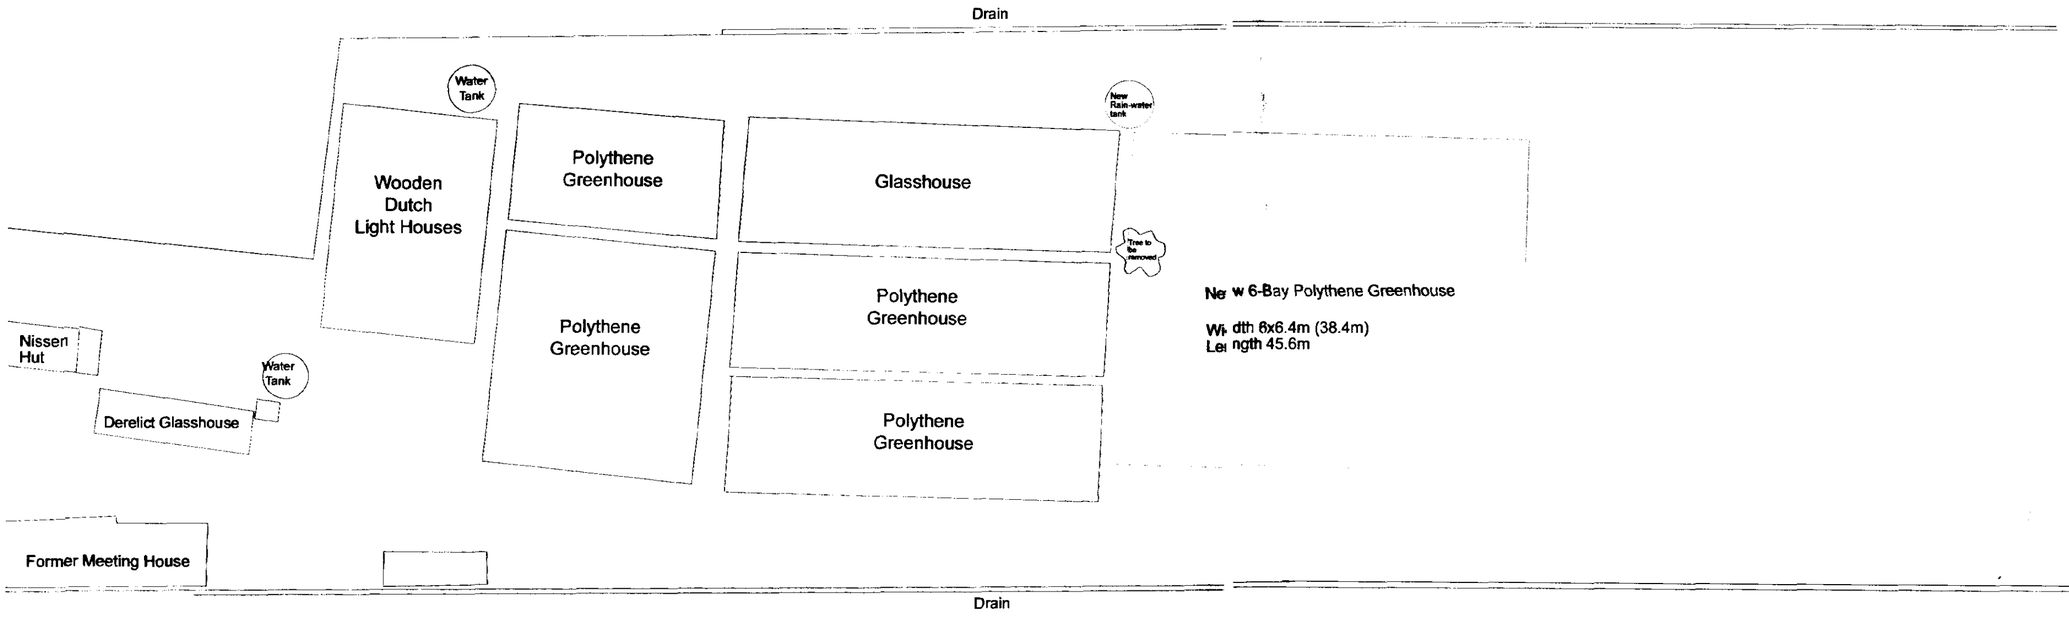


DETERMINED PLAN

SHDC
Planning & Development
18 MAR 2002
Ref 0322/02