
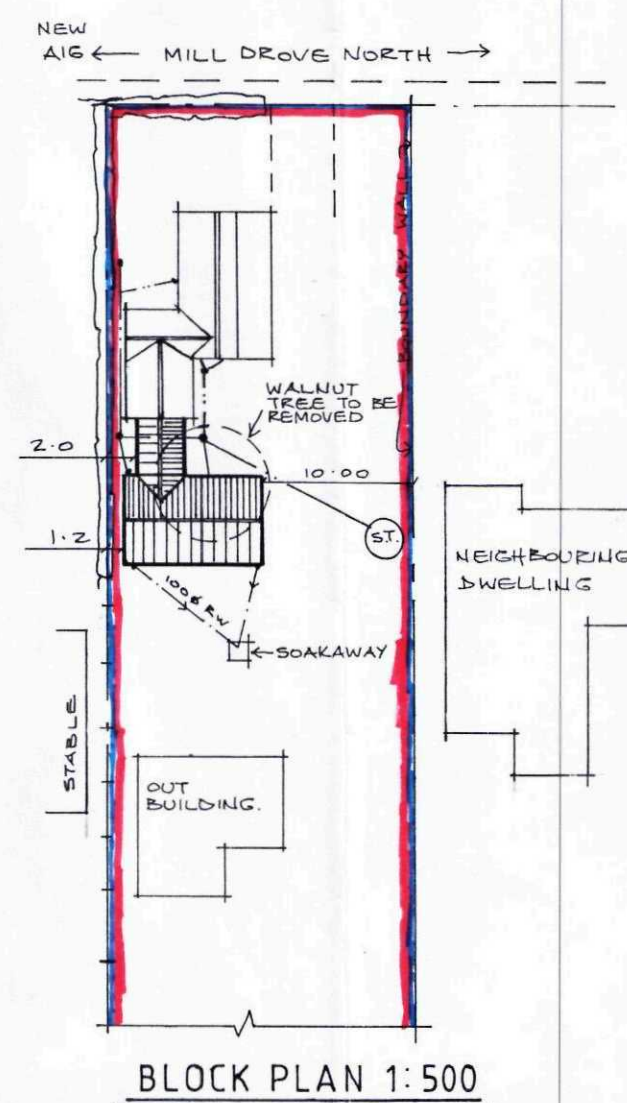
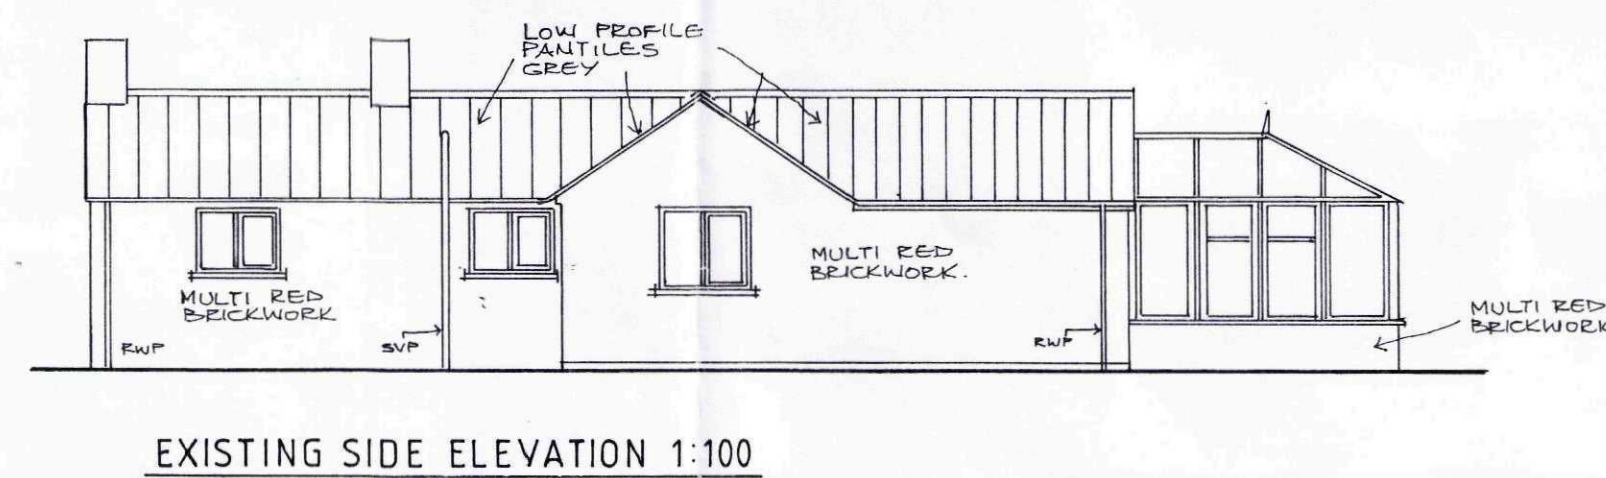
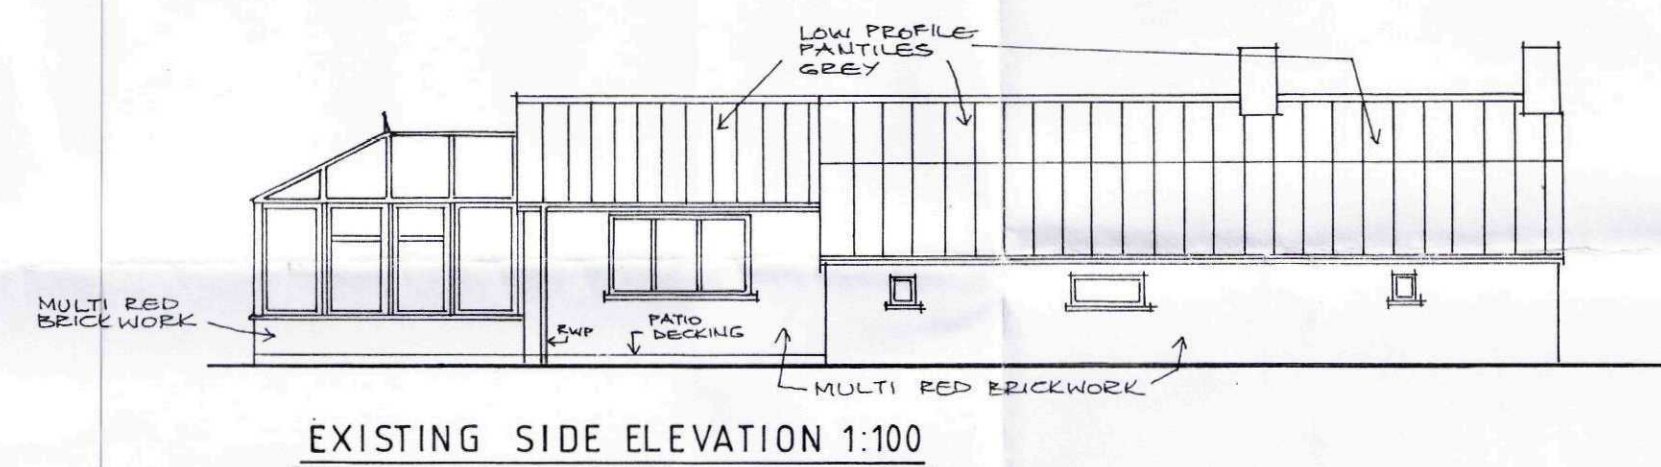
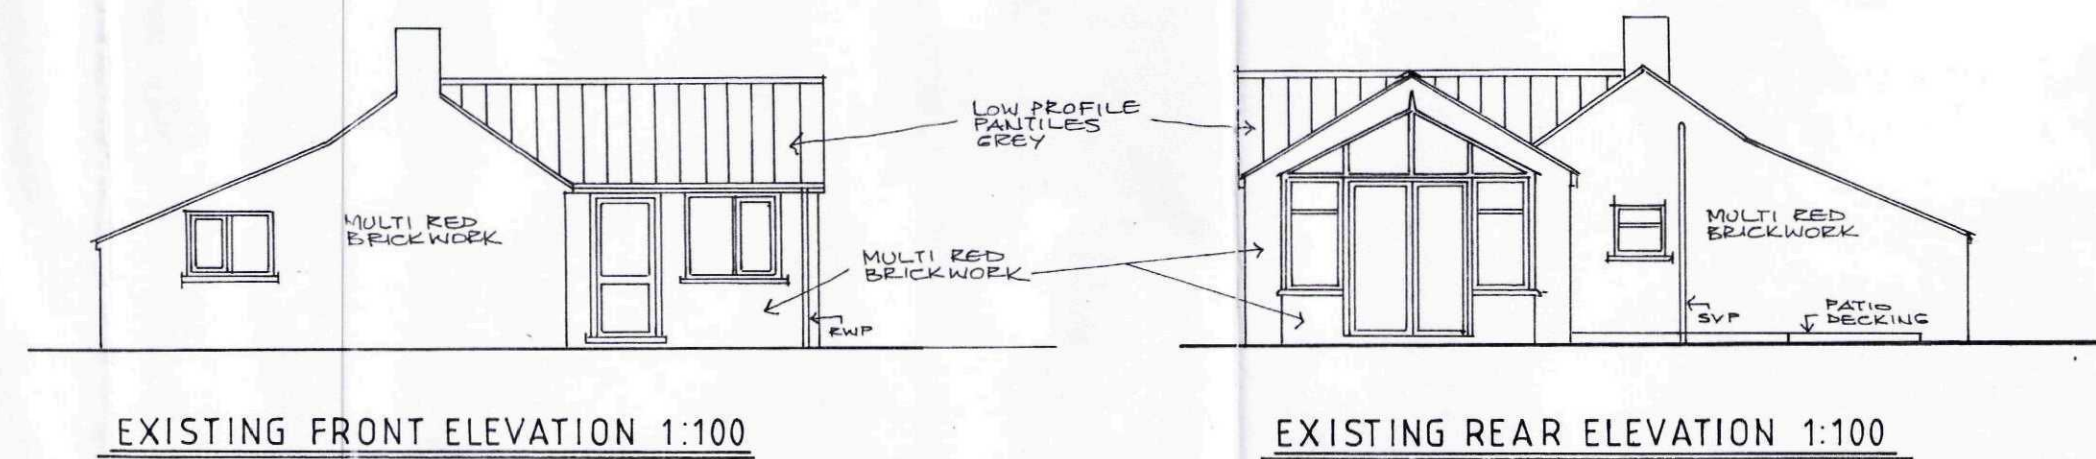


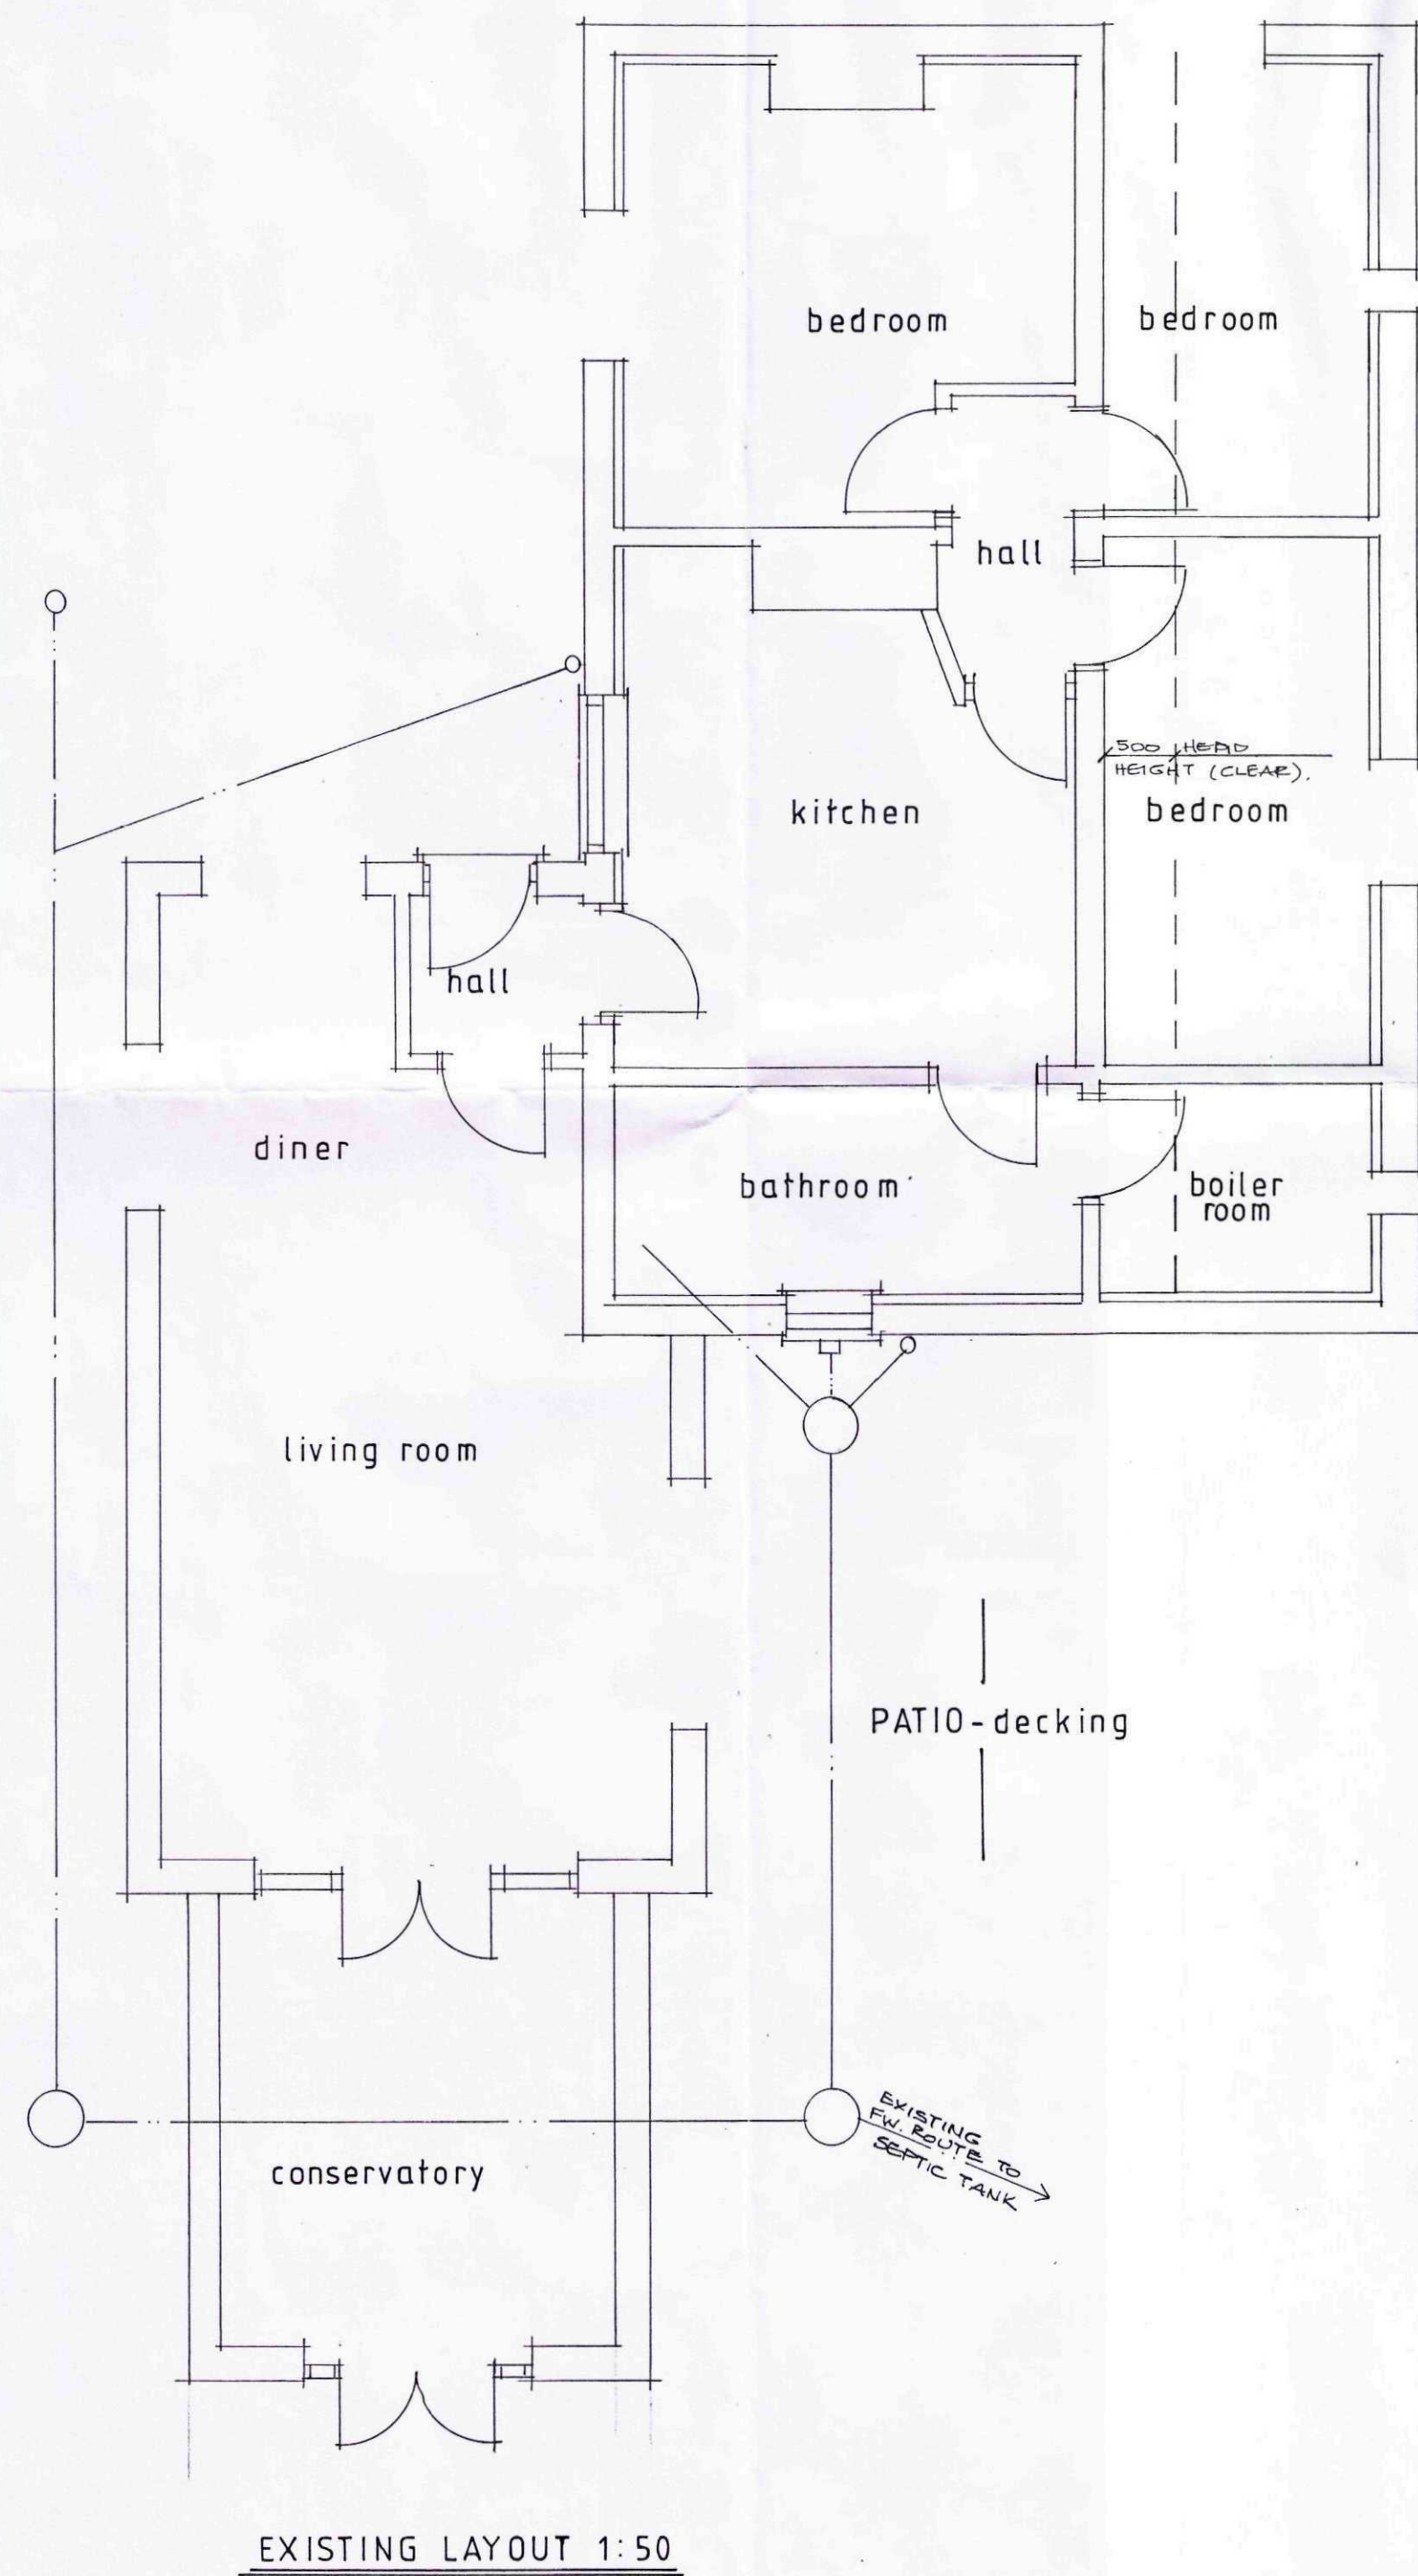

SHDC
Planning & Development
03 MAY 2011
Ref: 0323-11

Proposed Conversion of existing
Conservatory to Garden Room,
Rear Single Storey Extension &
Alteration to Existing Dwelling
at Walnut Tree Cottage
Mill Drove North, Cowbit.
Scale: as shown. Date: April 11.

CN/DA/6001/11