




SOUTH EAST

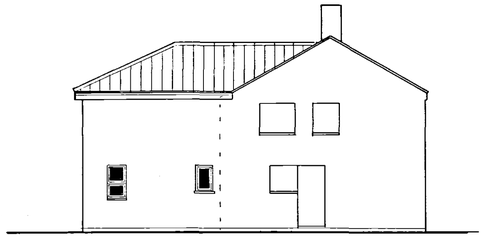


NORTH WEST

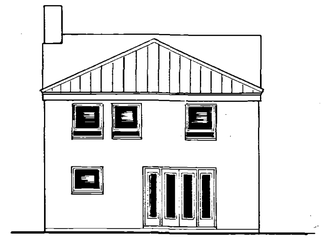


NORTH EAST

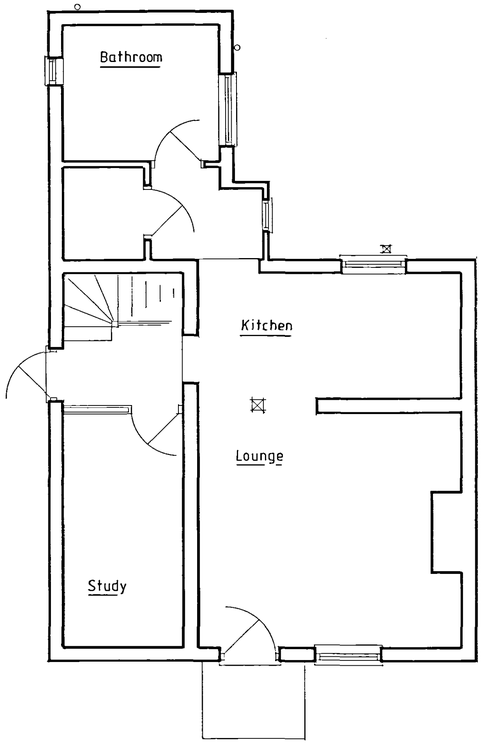


EXISTING GROUND

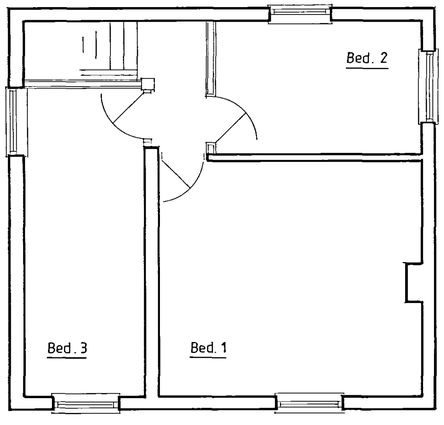

EXISTING FIRST

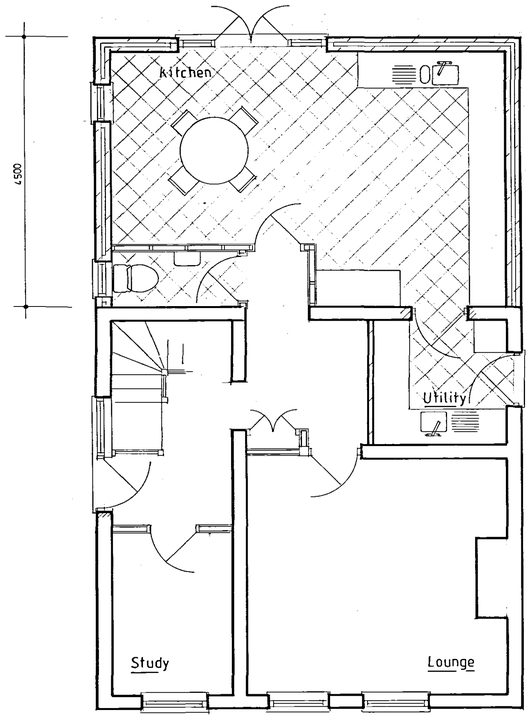

PROPOSED GROUND

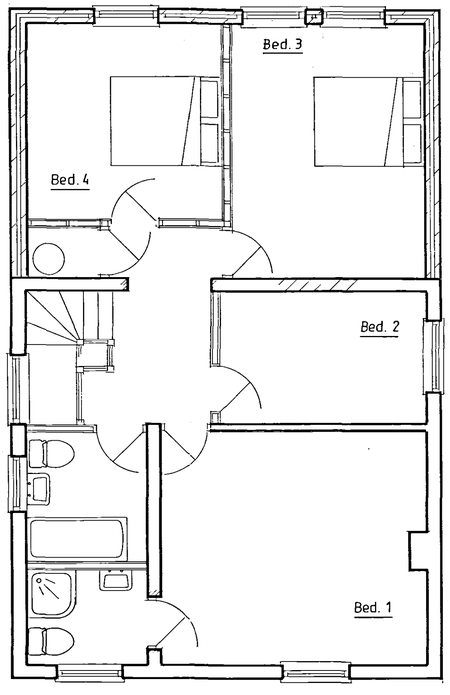

PROPOSED FIRST

P... C...
Development
16 MAR 2004
Ref 0360/04

NOTES:

All dimensions must be checked on site and not scaled from this drawing.

A	27.02.04	Client alterations
	Date	Revisions

© Copyright

J.K.D.S.
01733 380616

Client

MR.& MRS.GRIBBLE

Job Title

ALTERATIONS & EXTENSION
AT 134 BARRIER BANK
COWBIT, SPALDING

Drawing Title

LAYOUTS & ELEVATIONS

DETERMINED PLAN

Scale 1:50

Date March 03 | Drawn by JK

Drg. No. 03.1132.01 | Rev. A

A PRODUCT OF THE UNO RANGE - ARCHITECT CAT. No. 7311

594 x 841mm A1