


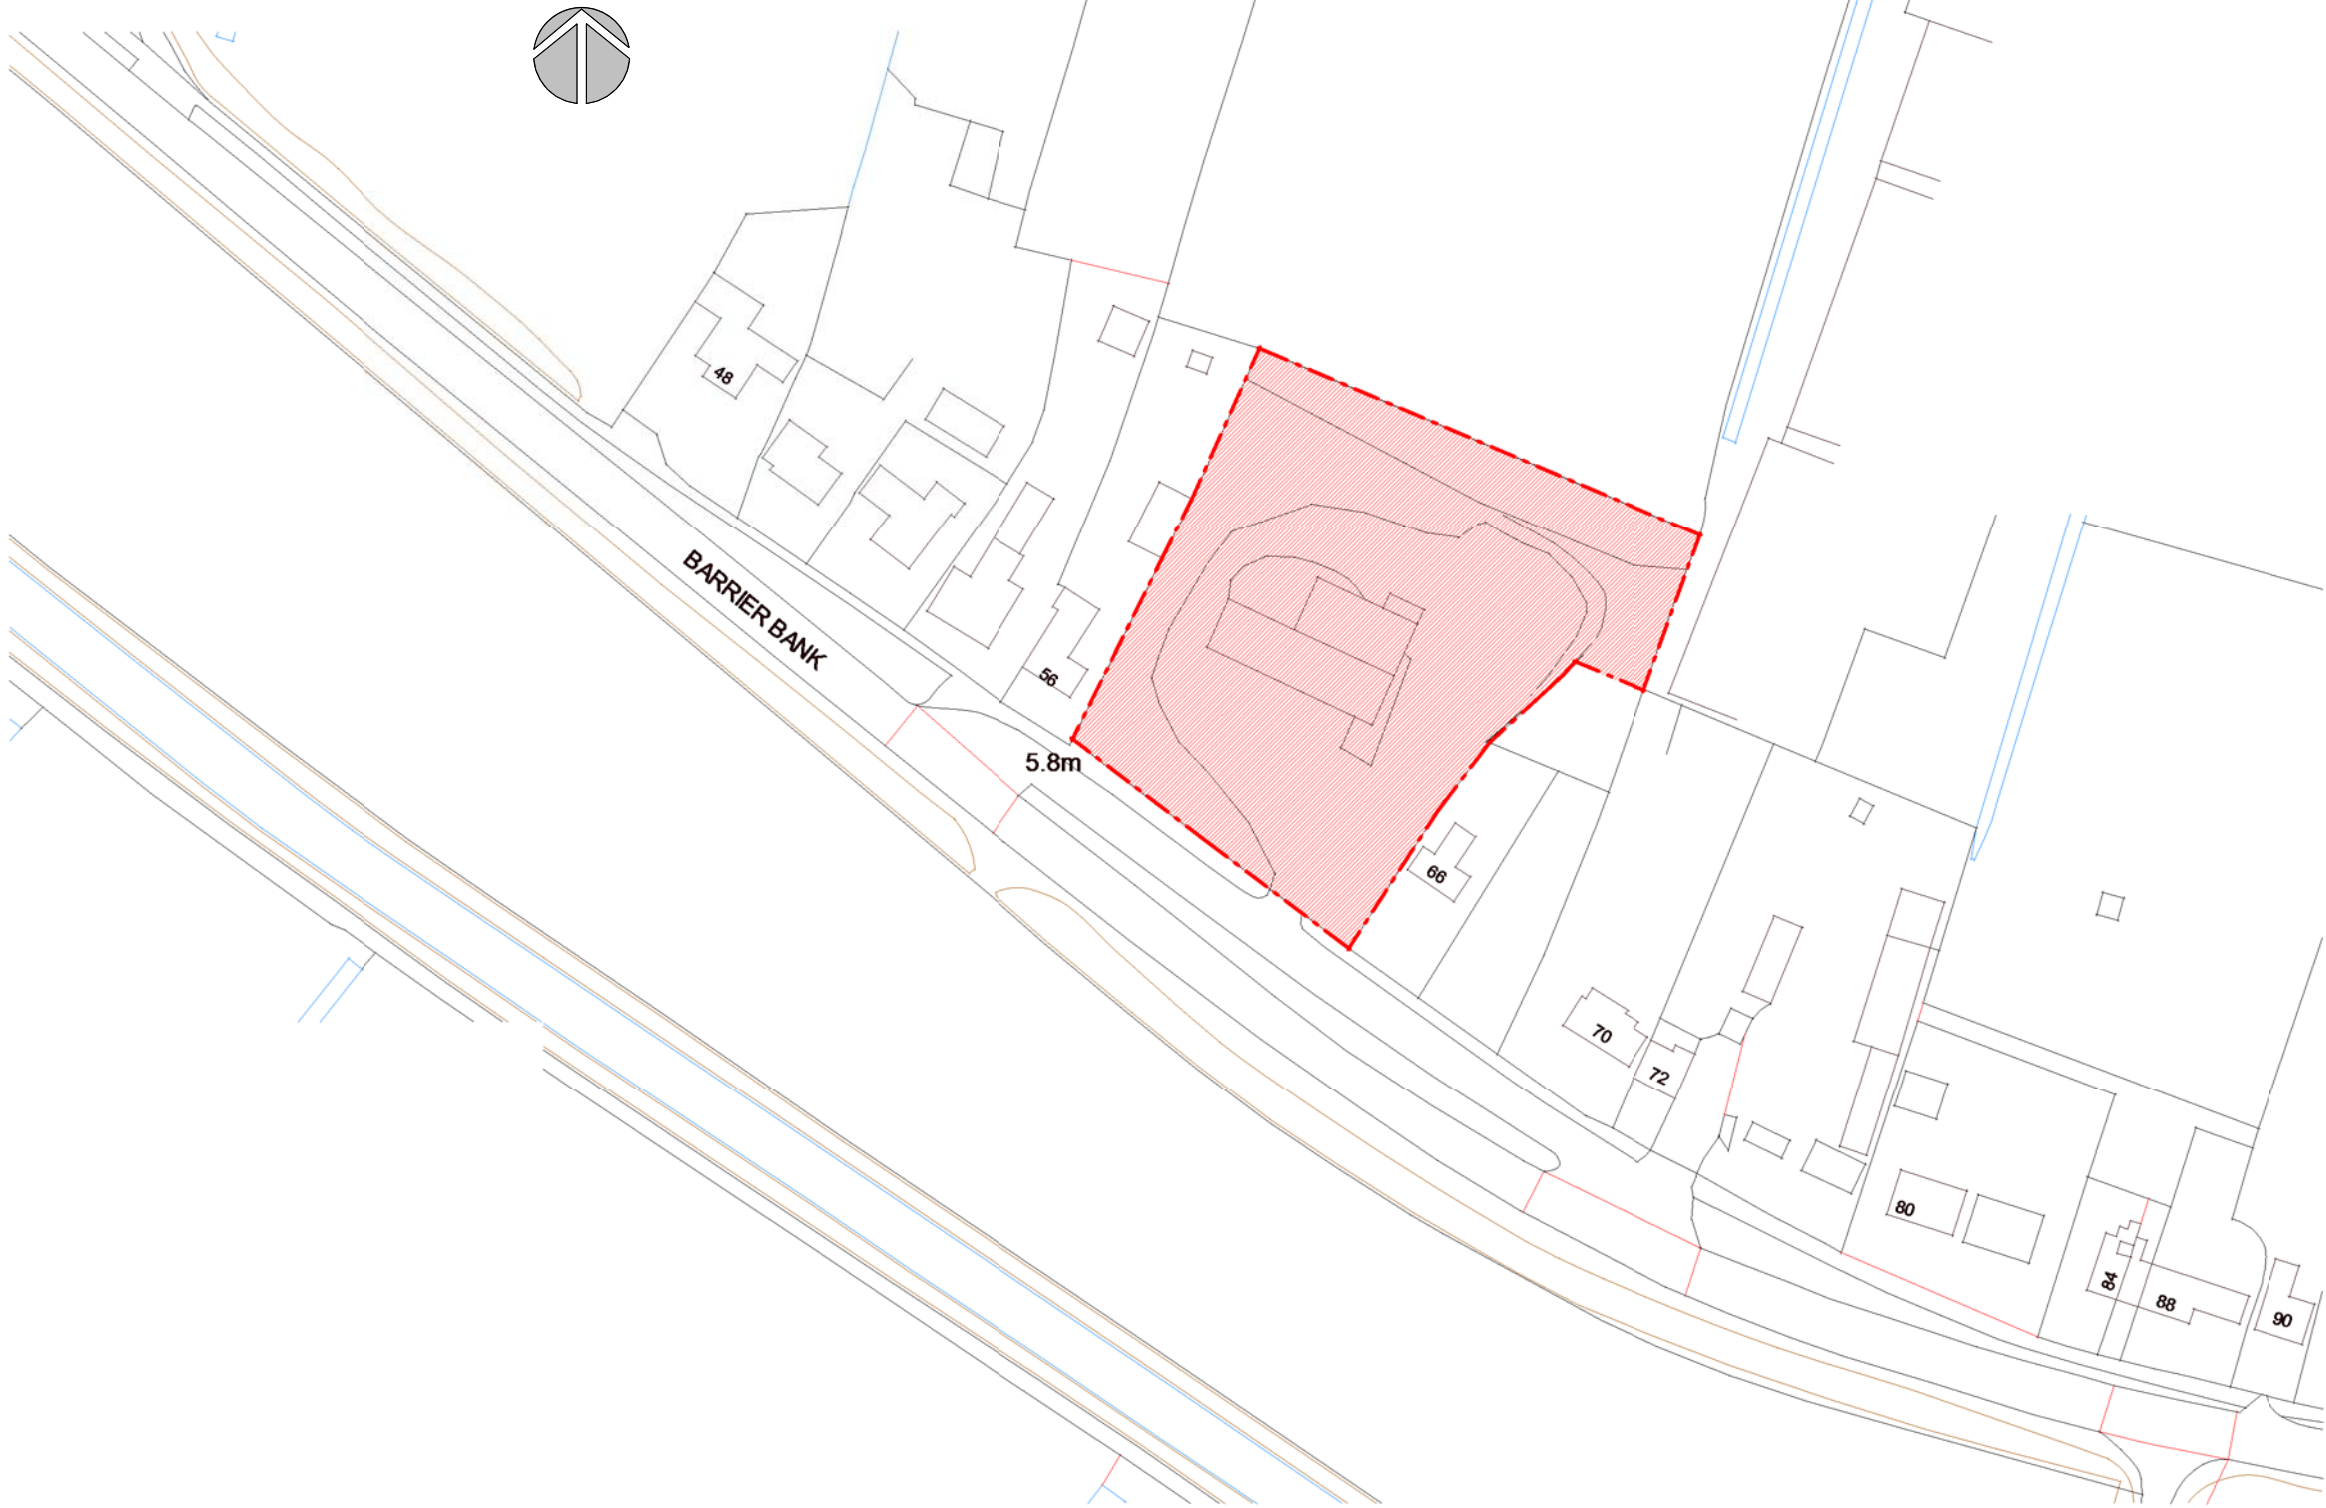

VISUAL SCALE 1:1250 @ a3



PLANNING ISSUE