


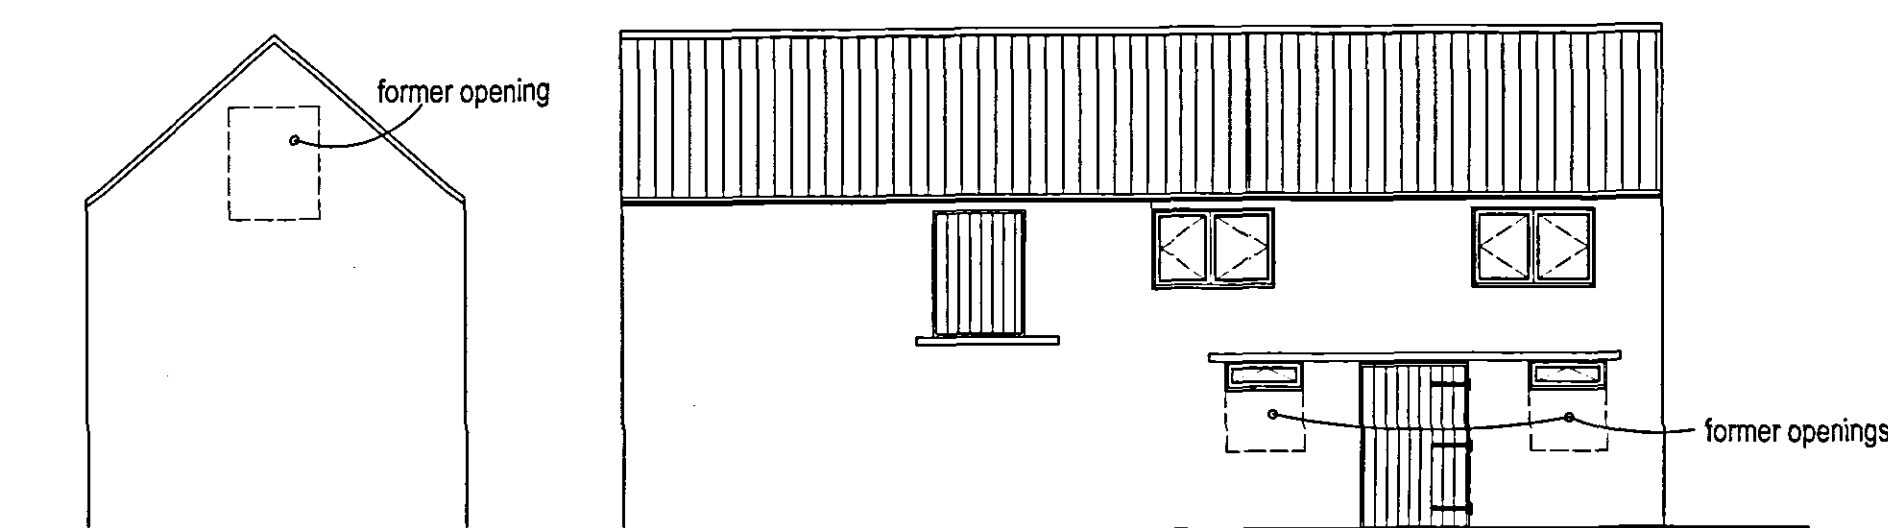
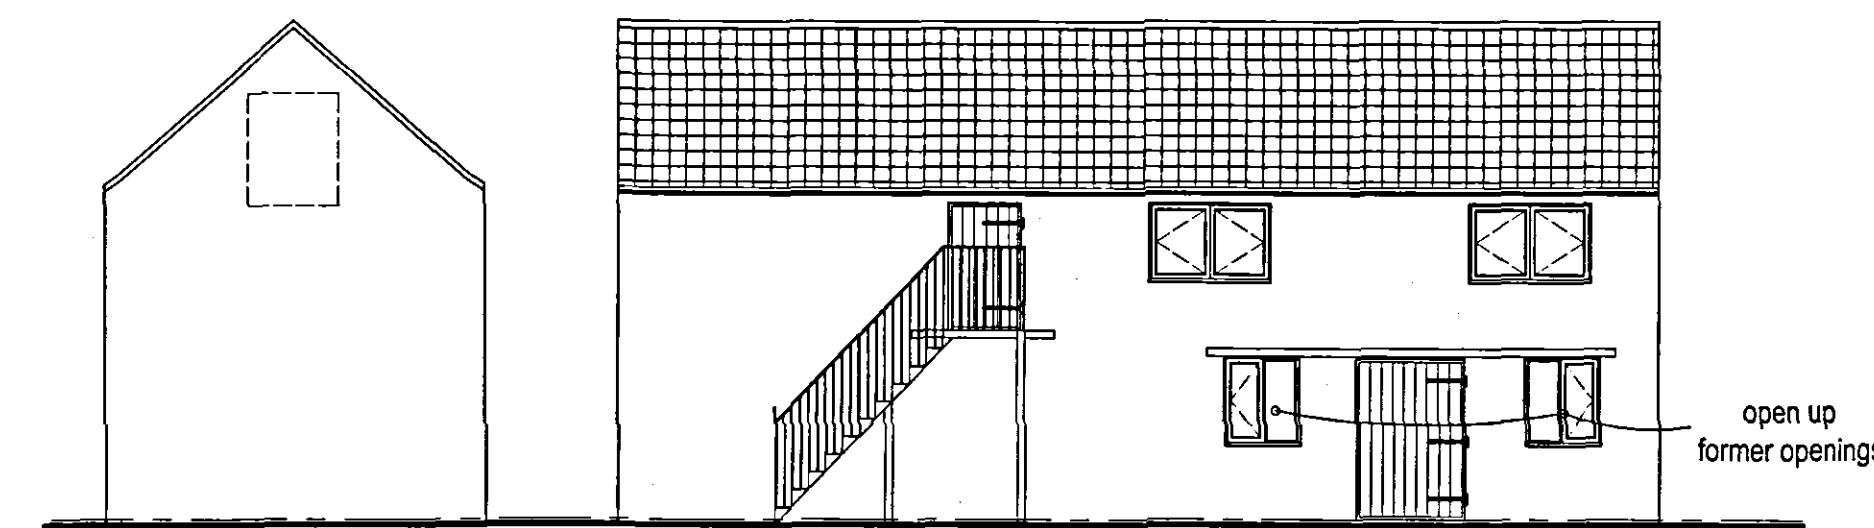


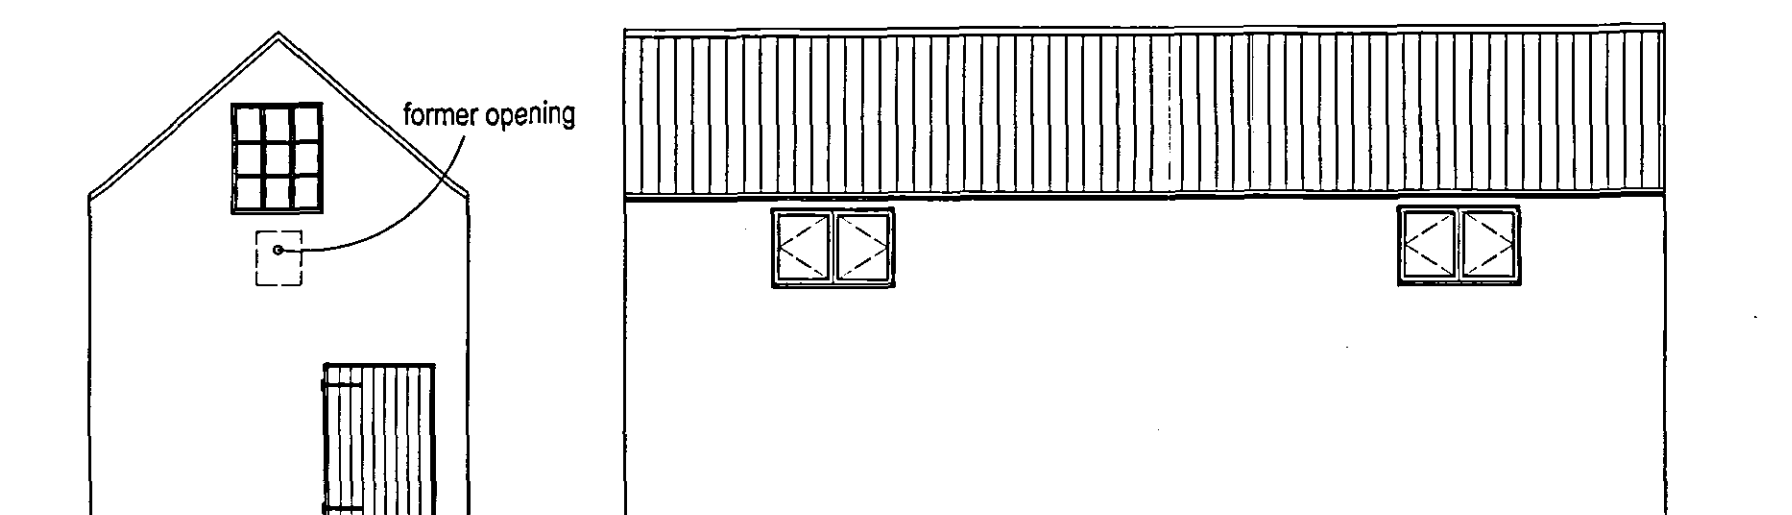


**ELEVATIONS - AS EXISTING**

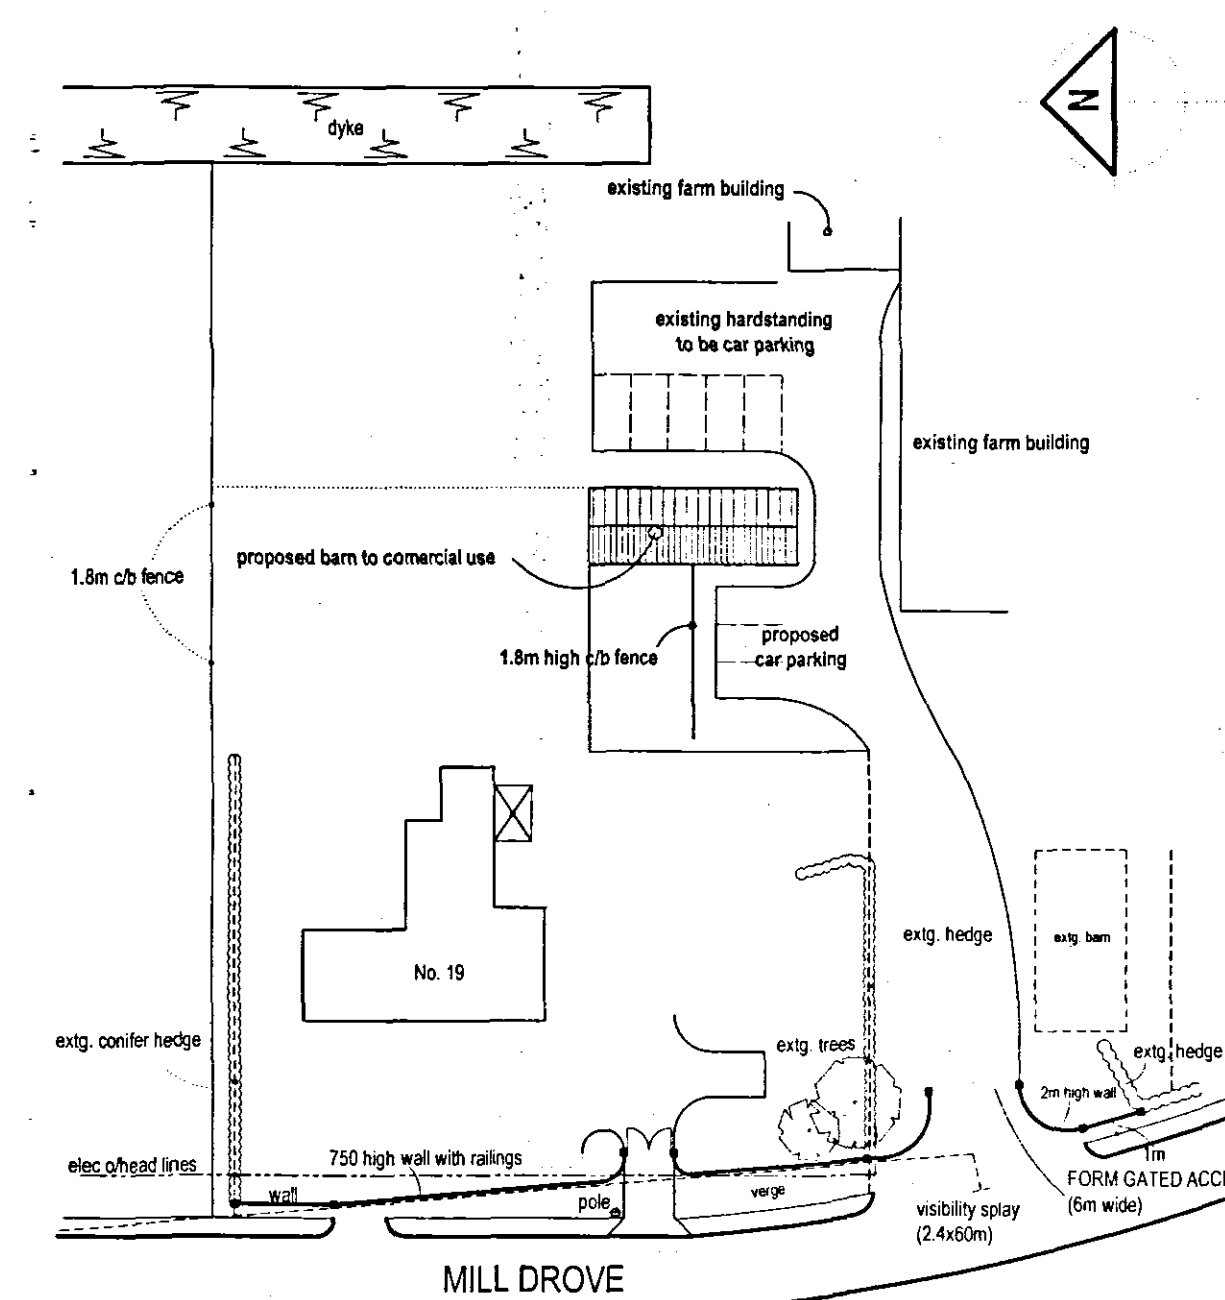


**ELEVATIONS - AS PROPOSED**

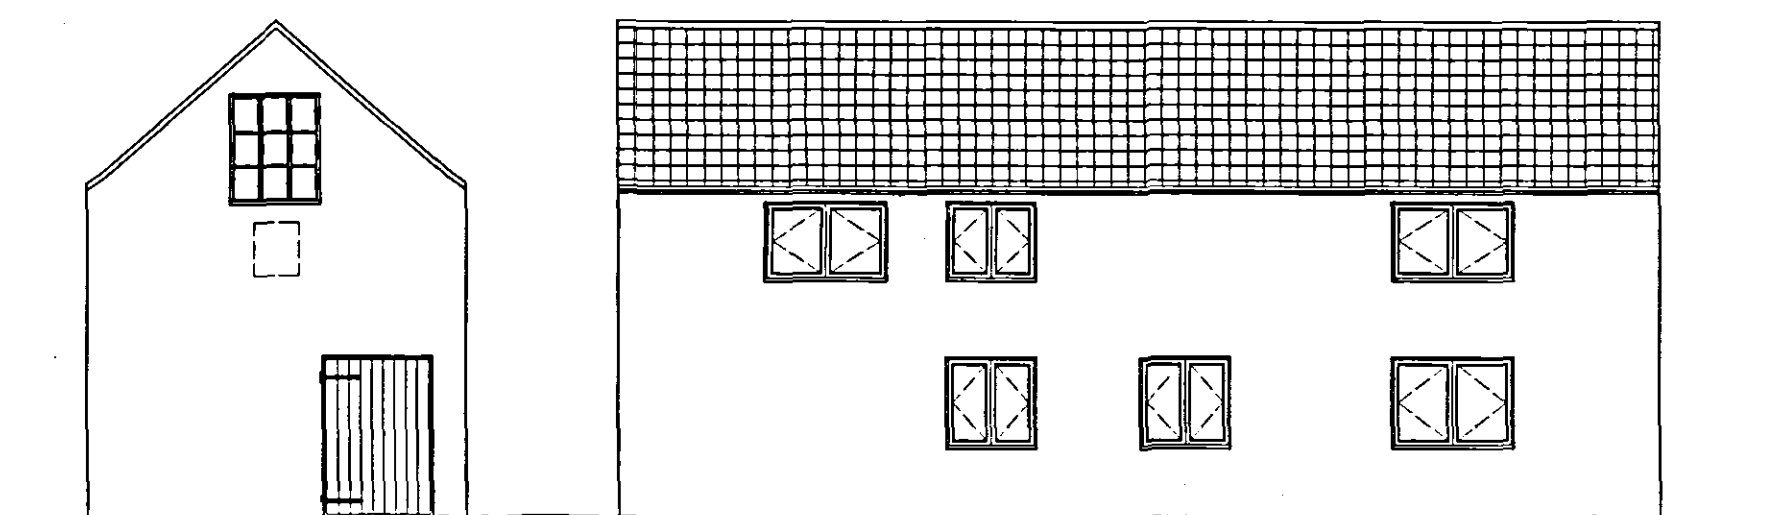


BLOCK PLAN 1:500

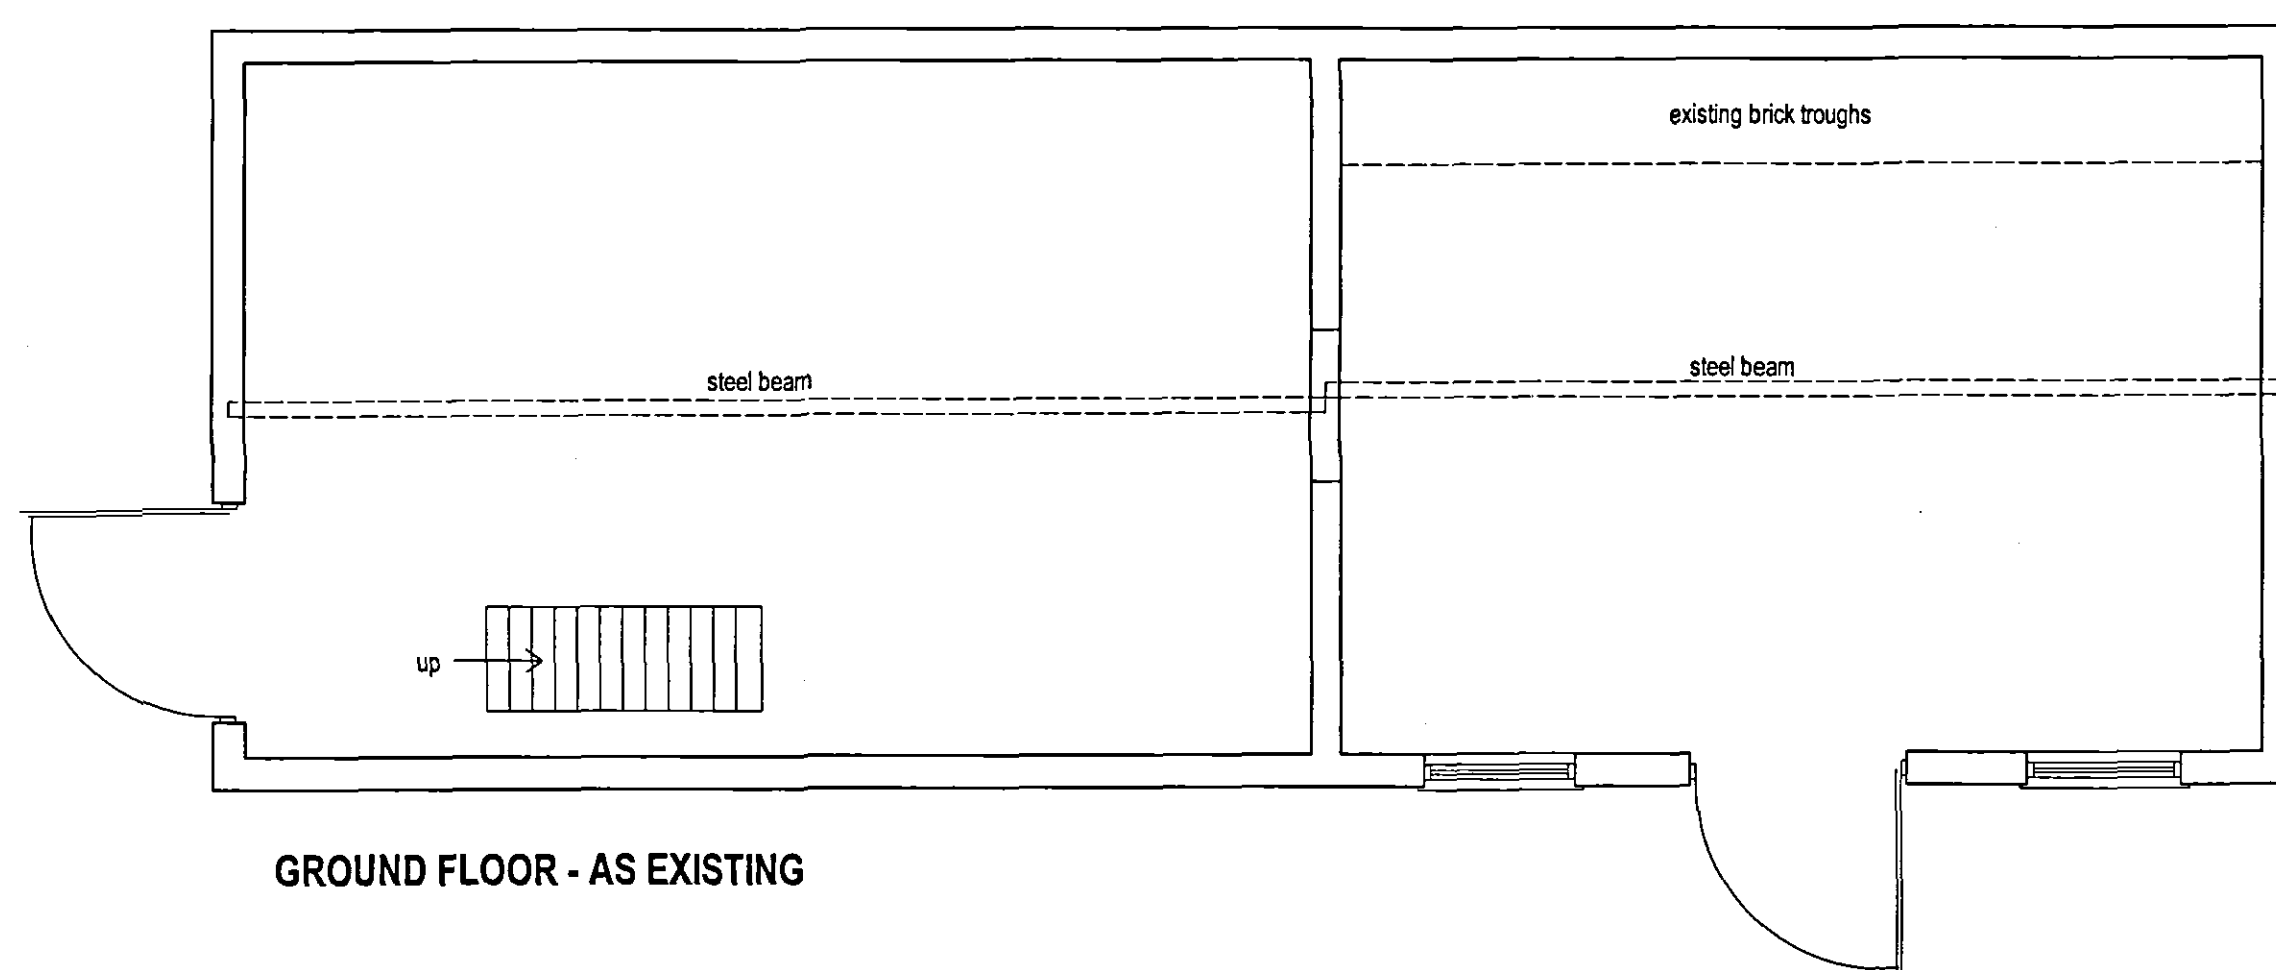


**GROUND FLOOR - AS EXISTING**

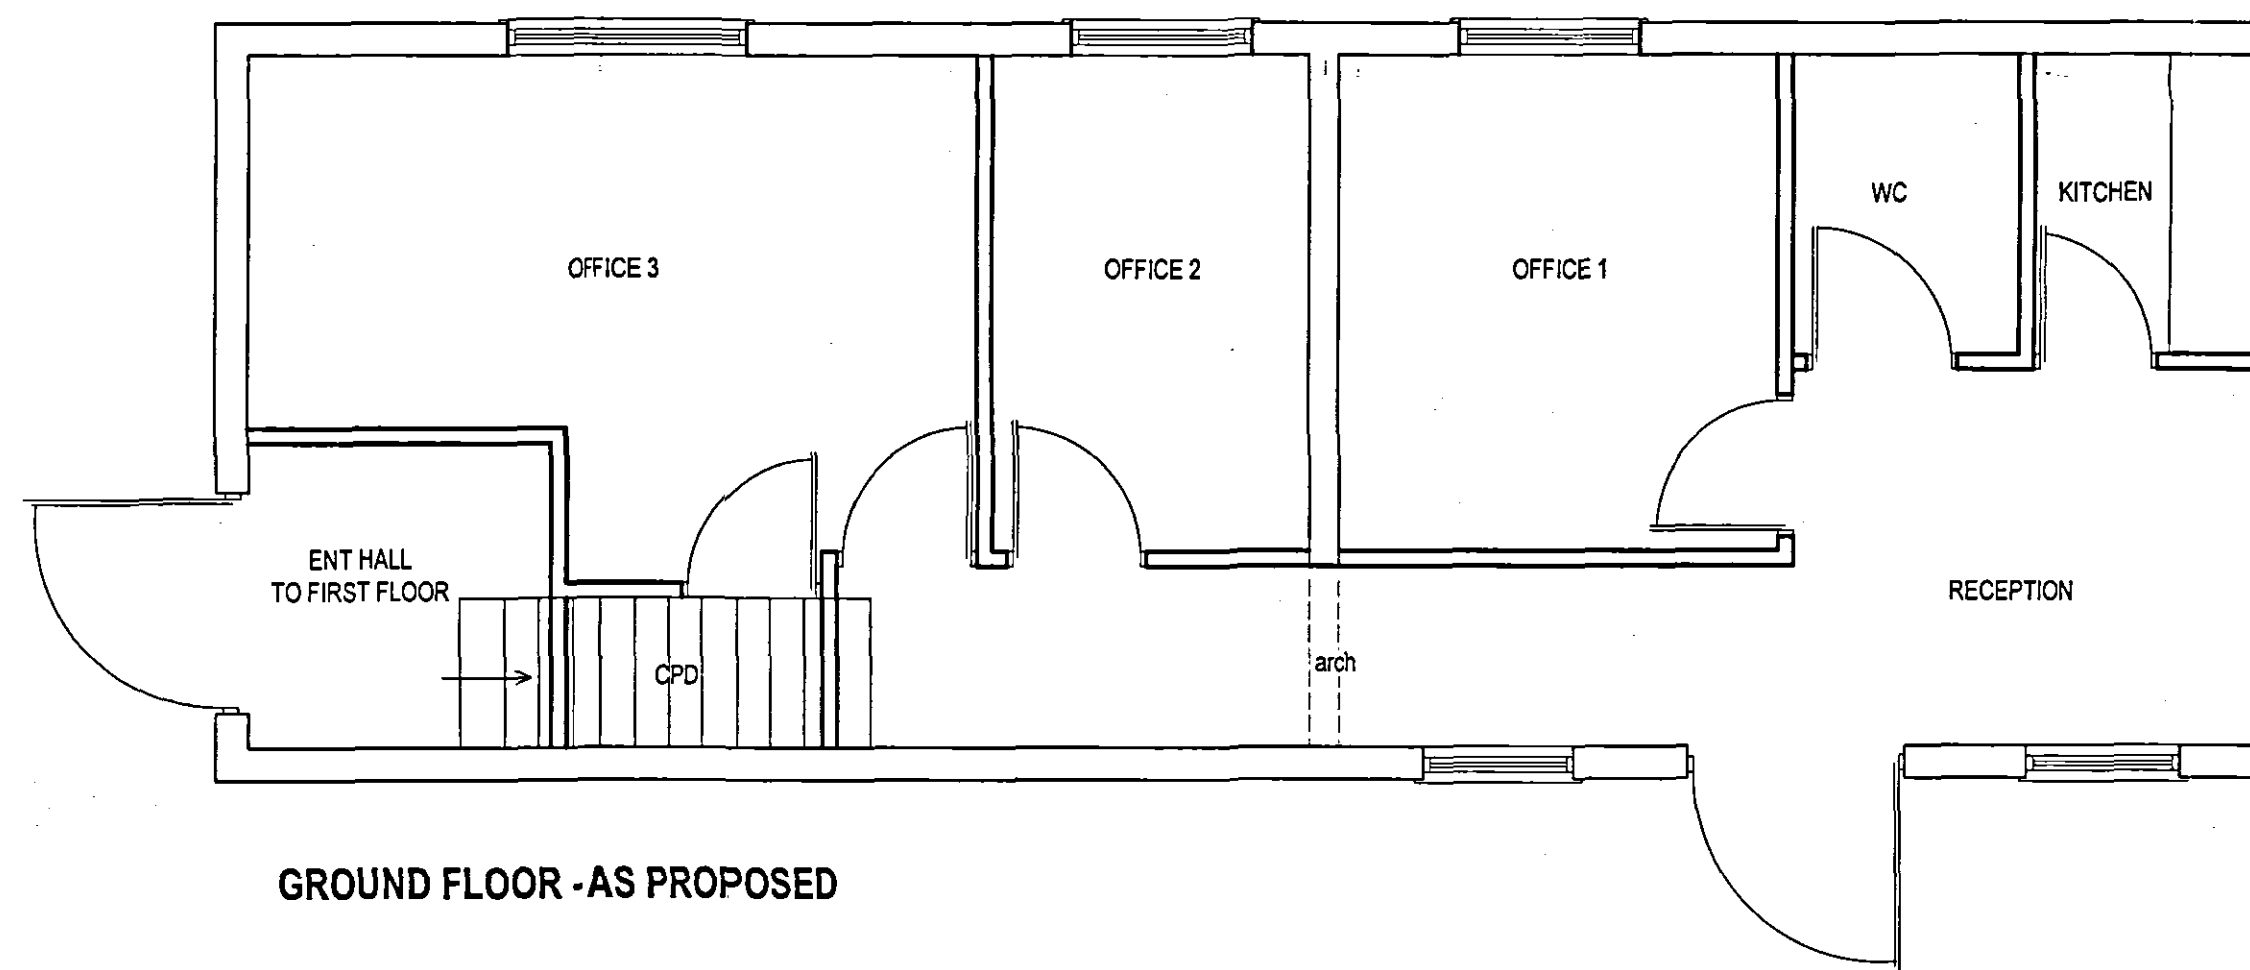

**GROUND FLOOR -AS PROPOSED**

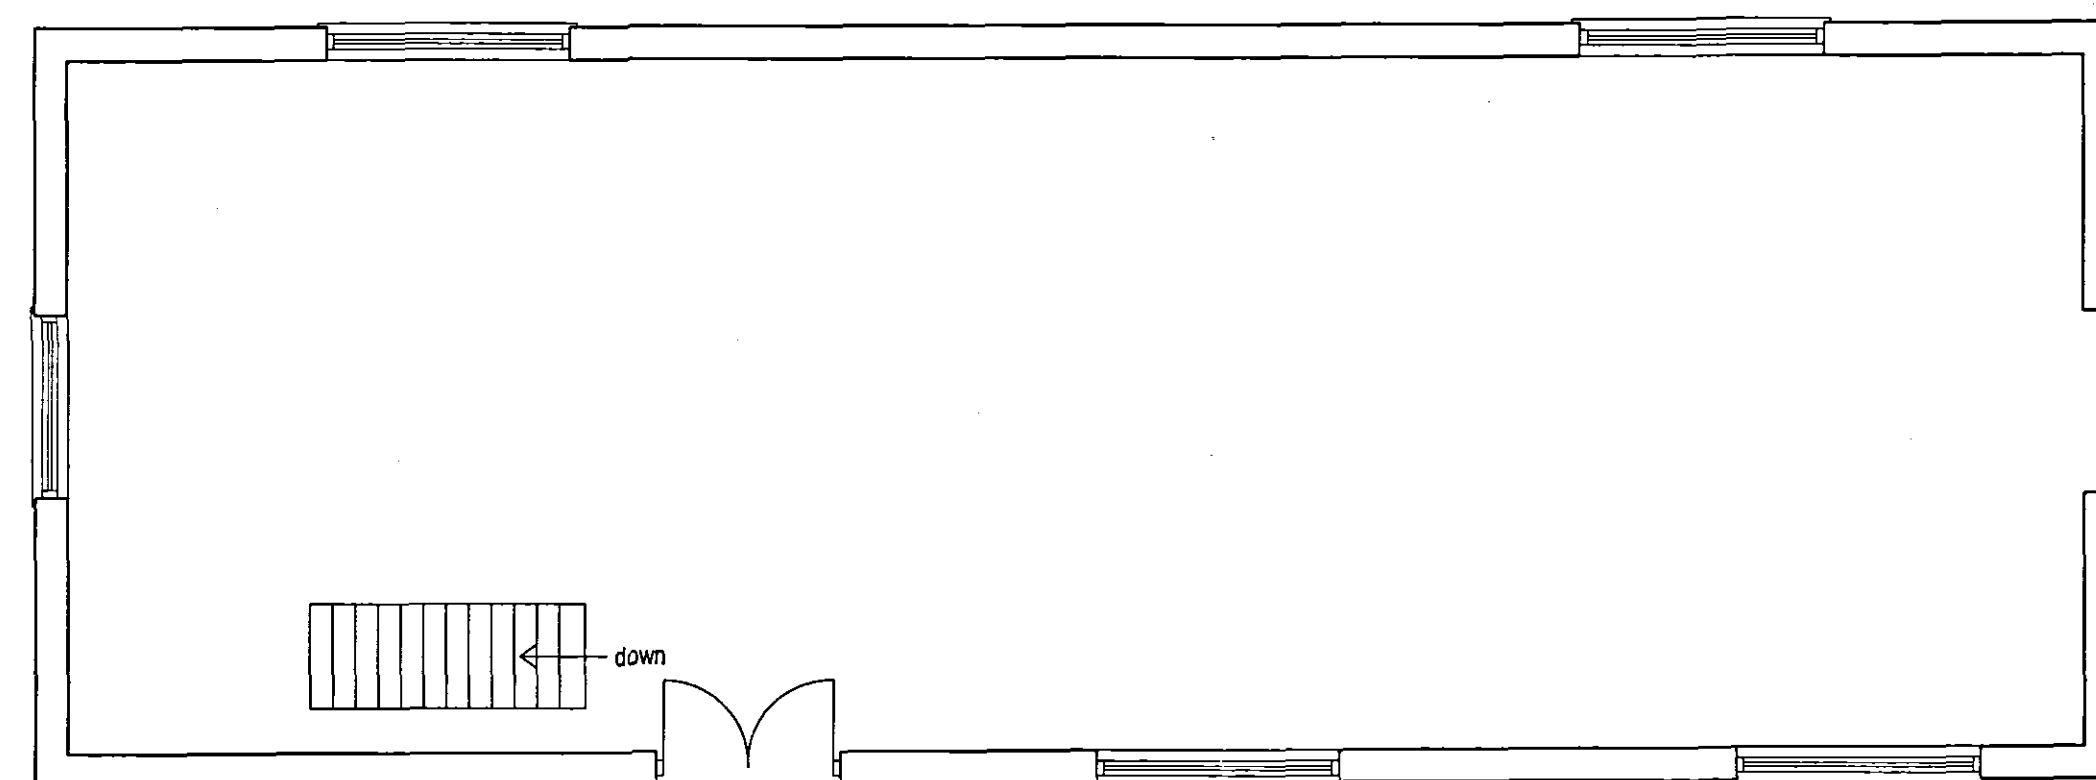

**FIRST FLOOR - AS EXISTING**

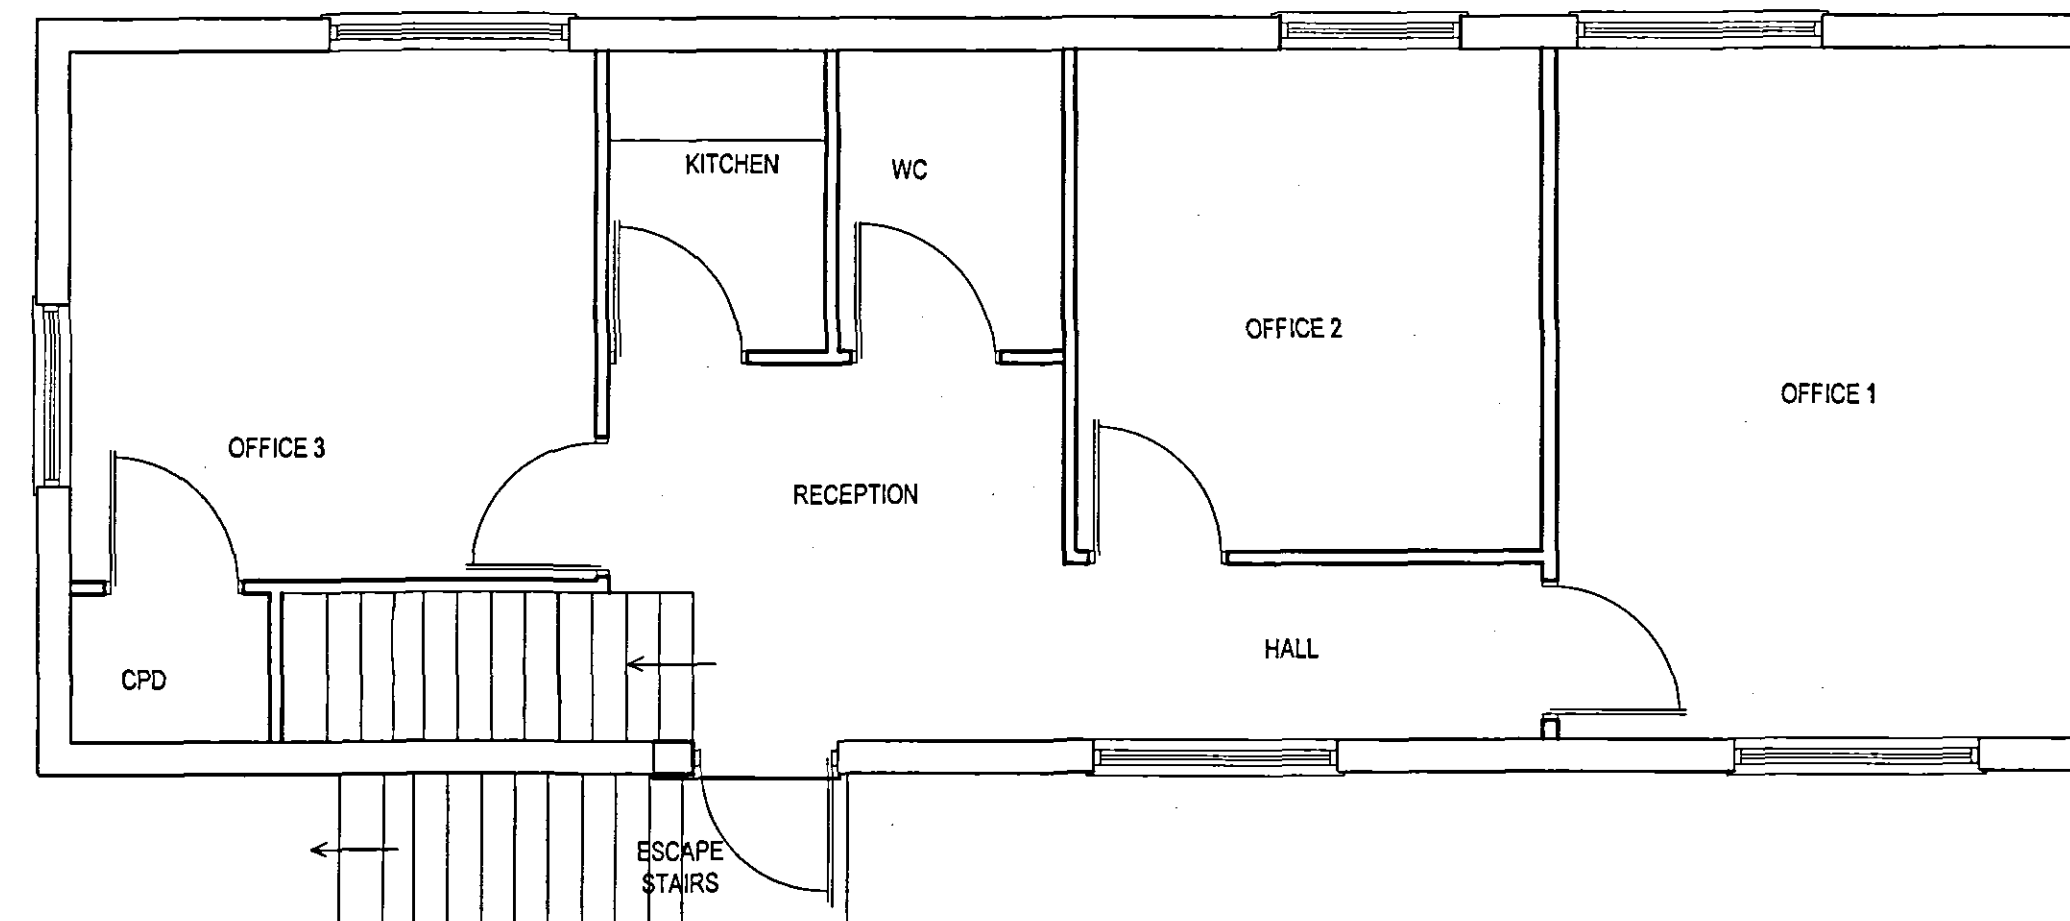

**FIRST FLOOR - AS PROPOSED**

CHANGE OF USE &amp; ACCESS IS APPROVED UNDER H01/0421/02

SHDC  
Planning & Development  
22 MAR 2005  
Ref: 0384105

DETERMINED  
PLAN

PROJECT TITLE  
PROPOSED BARN CONVERSION TO COMERCIAL USE AT  
No. 19, MILL DROVE  
COWBIT, SPALDING, Lincs.

FOR: MR R GRAHAM

LAYOUTS, ELEVATIONS &amp; BLOCK PLAN

[illegible]

SCALE 1:50, 1:100, 1:500, 1:1250

DRAWN BY:

DATE FEB 05

|             |           |
|-------------|-----------|
| DRAWING No. | 05.003/01 |
|-------------|-----------|