
This drawing is copyright and may not be altered, traced, copied, photographed or used for any purpose other than that for which it is issued without consent of Broadgate Builders (Spalding) Ltd.

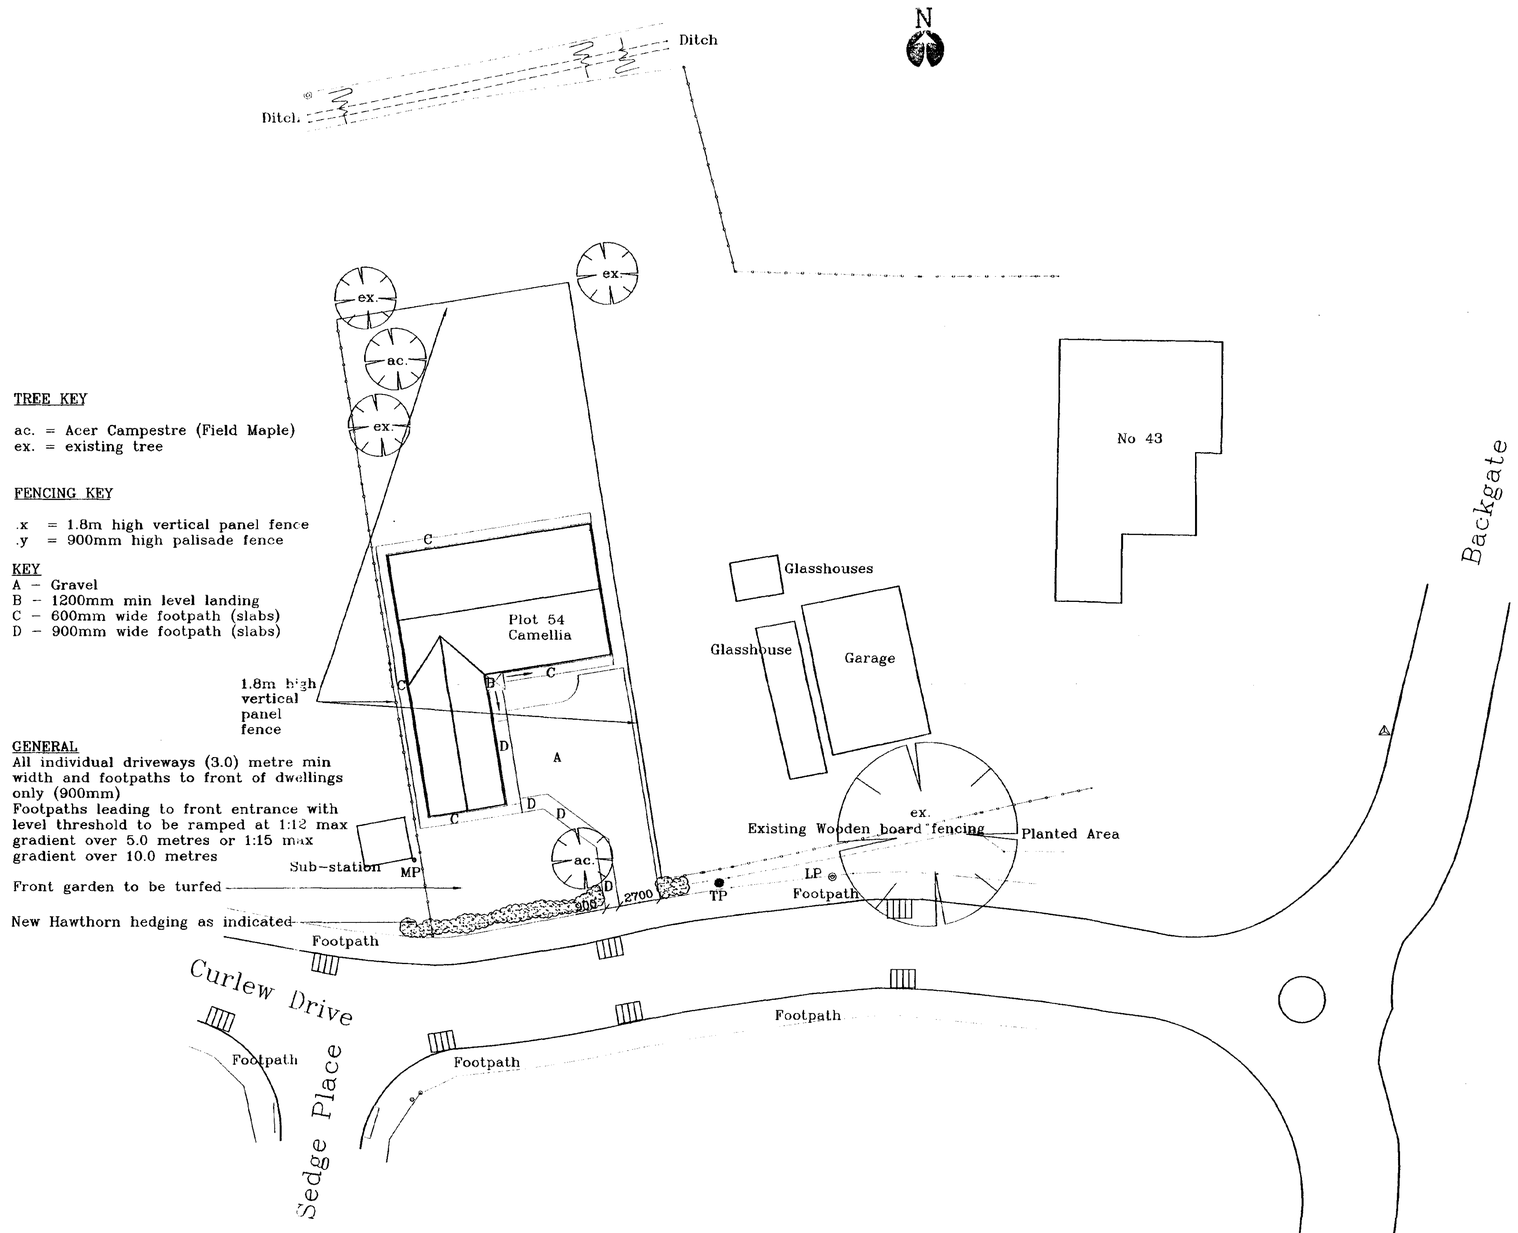


TREE KEY

ac. = Acer Campestre (Field Maple)
ex. = existing tree

FENCING KEY

.x = 1.8m high vertical panel fence
.y = 900mm high palisade fence

KEY
A – Gravel
B – 1200mm min level landing
C – 600mm wide footpath (slabs)
D – 900mm wide footpath (slabs)

GENERAL
All individual driveways (3.0) metre min width and footpaths to front of dwellings only (900mm)
Footpaths leading to front entrance with level threshold to be ramped at 1:12 max gradient over 5.0 metres or 1:15 max gradient over 10.0 metres

BROADGATE HOMES
Broadgate Homes Limited
Broadgate House, Weston Hills,
Spalding, Lincolnshire. PE12 6DB.
Telephone: 01406 380532 Fax:01406 380014

PROJECT TITLE

PROPOSED DWELLING

PLOT 54, BACKGATE – COWBIT

DRAWING

PATHS, RAMPS AND DRIVES
LANDSCAPING

| REV | DESCRIPTION | DATE | BY |
|---|---|---|---|
| | | | |

SOUTH HOLLAND DC
HOUSING & PLANNING
-2 APR 2001
Ref: 0391/01

| SCALE | DRAWN | REV |
|---|---|---|
| 1:200 | JLH | |

| DATE | DRAWING No. |
|---|---|
| MAR 2001 | 0012/54/02 |

MASTER COPY