PLOT 11
CHILTERN

PLOT 10
HARTFIELD

PLOT 9
BANBURY V1

PLOT 8
ARUNDEL V1

ORCHARD WAY

Patio

PLOT 18

PLOT 19
KENILWORTH

PLOT 17
OAKLEY V1

PUMPING STAT
BY SOUTH HO

5.30pm
6.00
6.30
7.00
7.30

Rear Garden

Extent of shadow cast by existing property during the evening

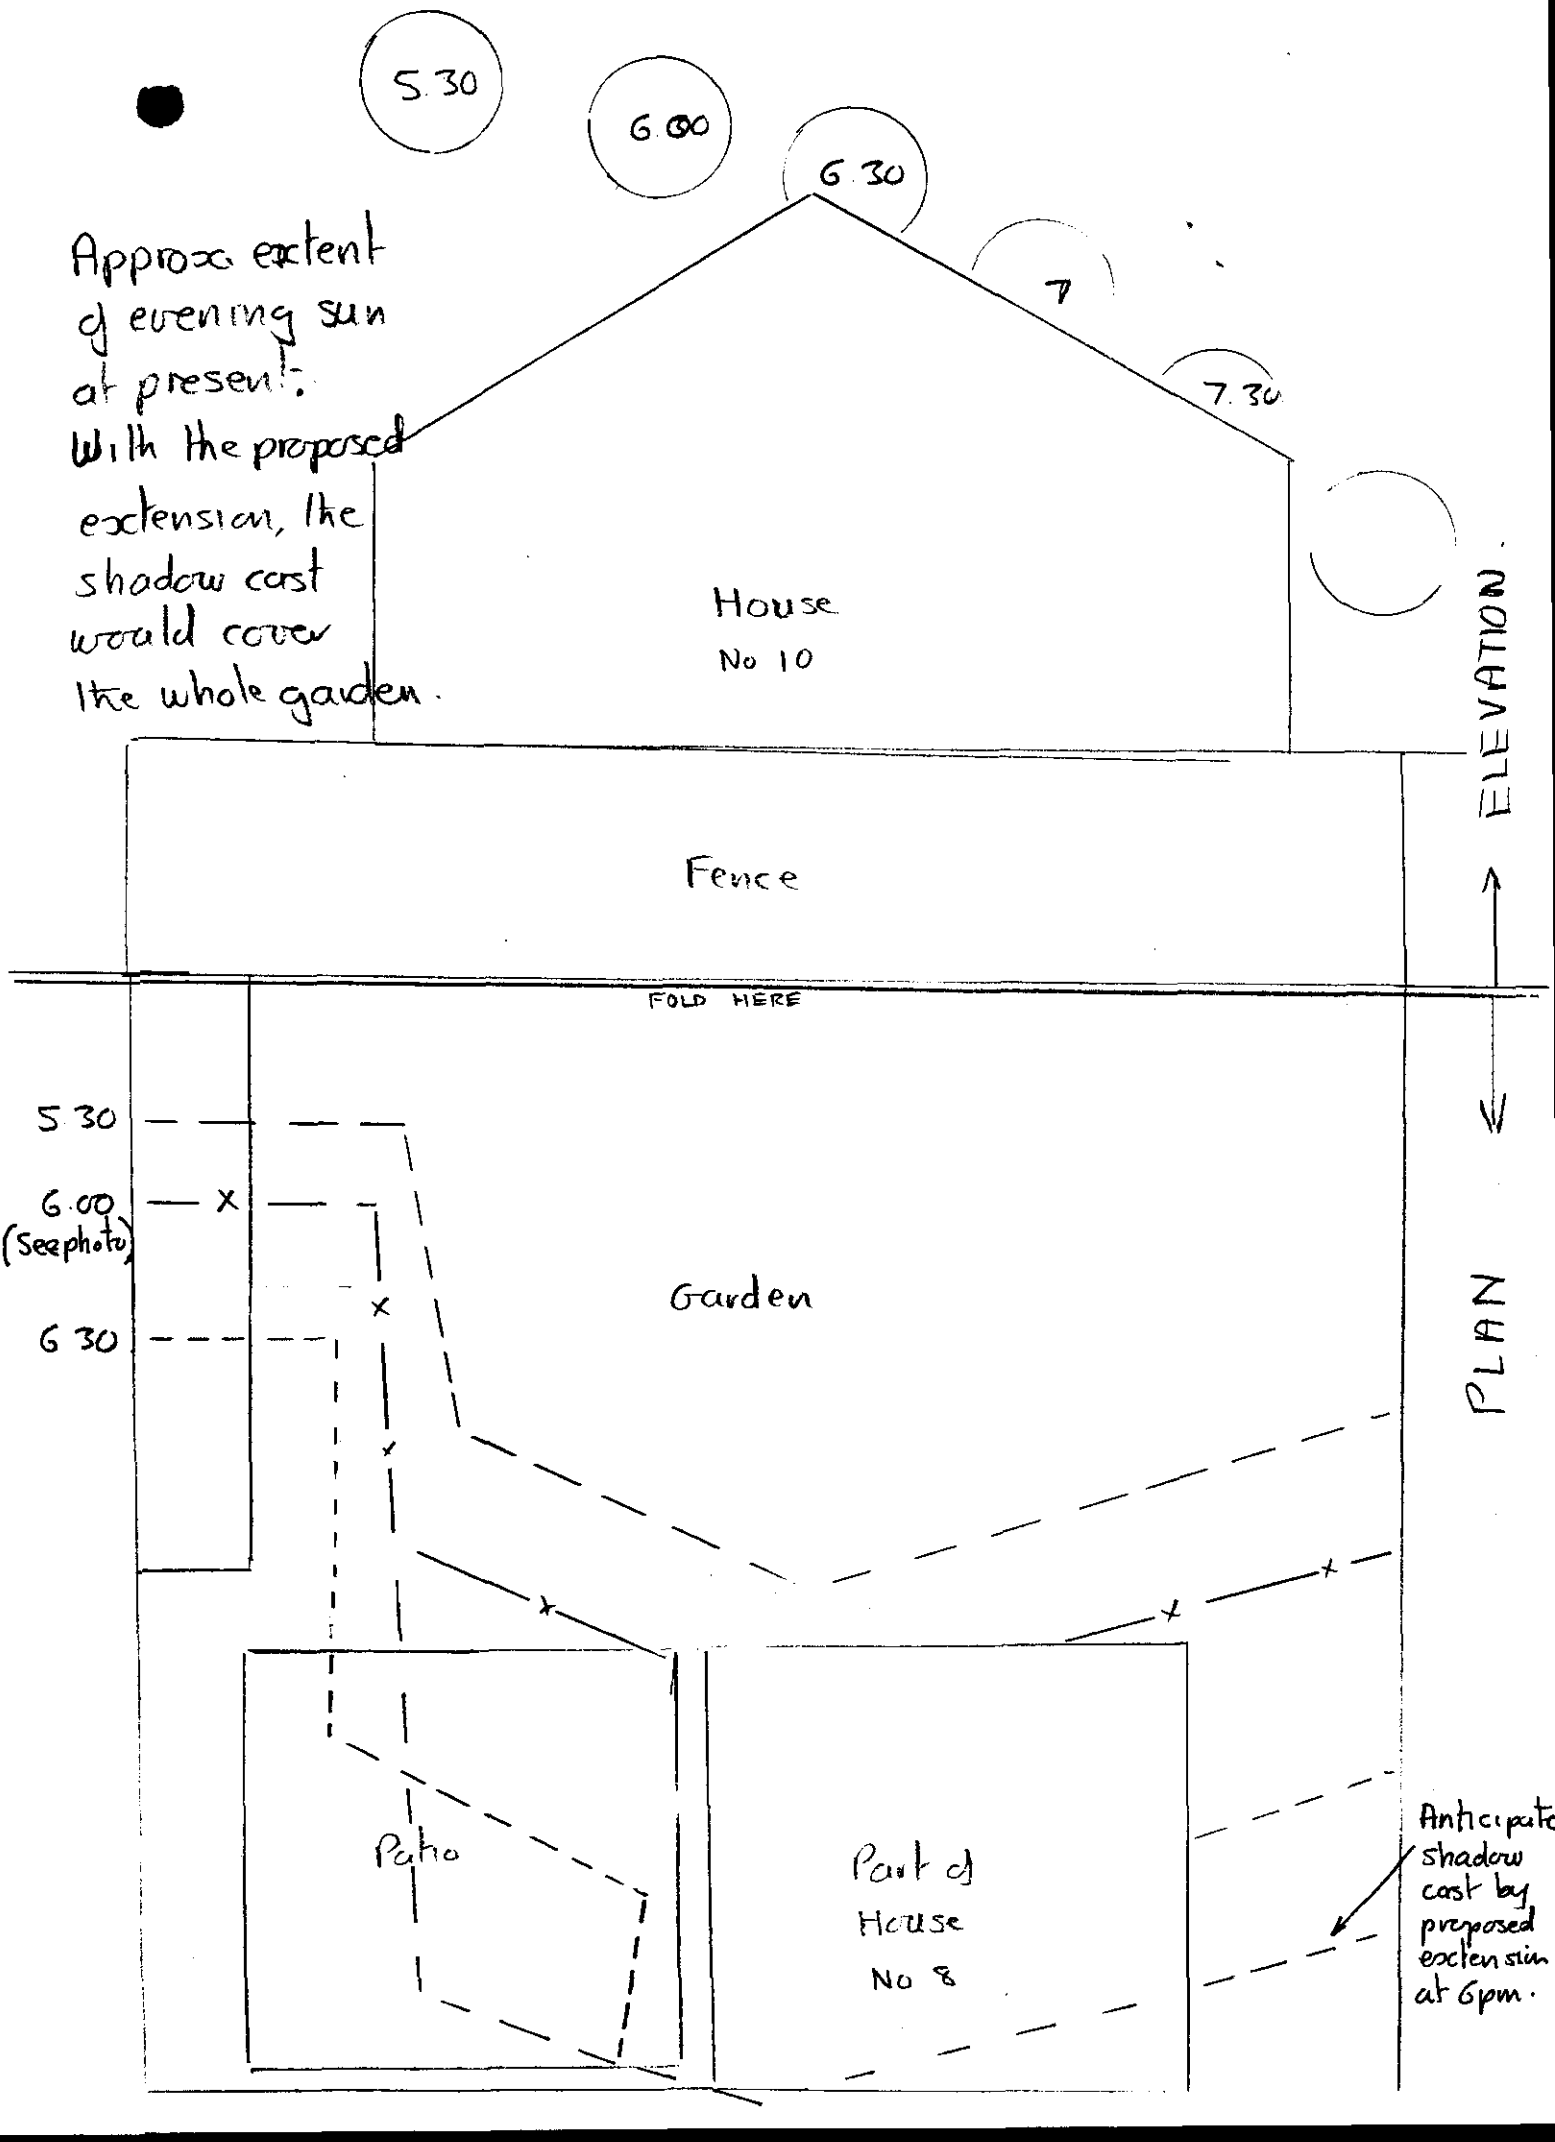
Extent of shadow cast by proposed first floor exlension, totally obscuring any sulight from rear garden.

EXISTING DYKE PIPED

Project
Reside
Off S

Title
Conve

Drawing No
STG/C


5.30
6.00
6.30
7
7.30
Approx. extent of evening sun at present.
With the proposed extension, the shadow cast would cover the whole garden.
House No 10
ELEVATION
Fence
FOLD HERE
5.30
6.00 (See photo)
6.30
Garden
PLAN
Patio
Part of House No 8
Anticipated shadow cast by proposed extension at 6pm.