


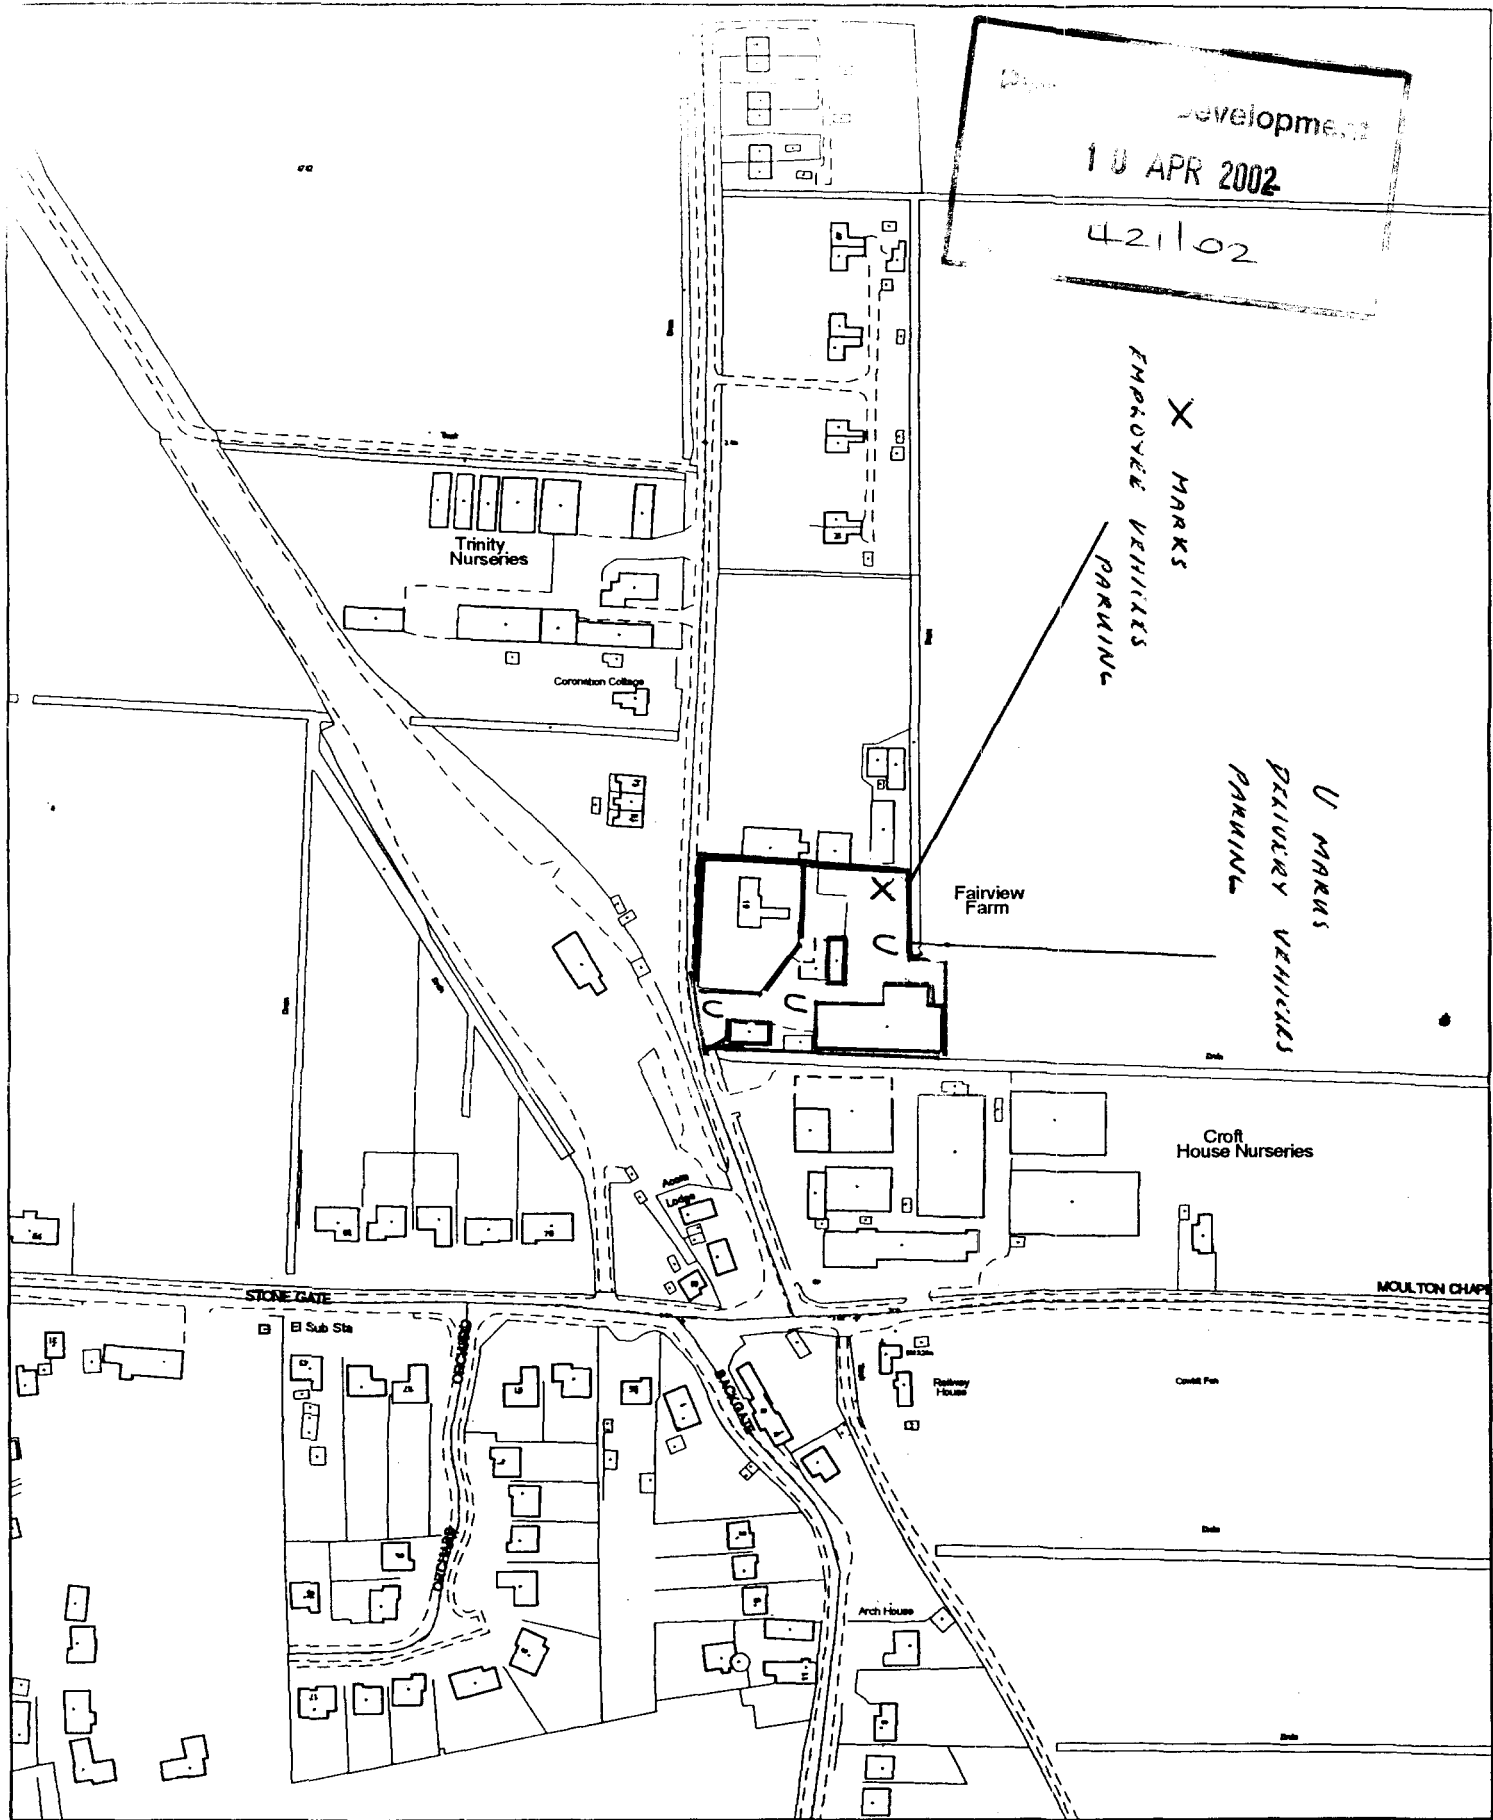

S O U T H
H O L L A N D
D I S T R I C T C O U N C I L

Planning and Development

Council Offices, Priory Road, Spalding, Lincolnshire
 PE11 2XE

**DETERMINED
 PLAN**

Scale: 1:2500

March 2002

This map is reproduced from Ordnance Survey material with permission of Ordnance Survey on behalf of Her Majesty's Stationery Office (c) Crown copyright. Unauthorised reproduction infringes Crown copyright and may lead to prosecution or civil proceedings. South Holland District Council LA079413 2002

