


PROPOSED ALTERATIONS TO
EXISTING ACCESS AT:
FAIRVIEW FARM, MILL DROVE,
COWBIT, SPALDING, LINCOLNSHIRE.

For: Mr Graham Esq.
Fortune Products Ltd.

BLOCK PLAN - AS PROPOSED

1:200 / June 02 / MD / 02.015/02

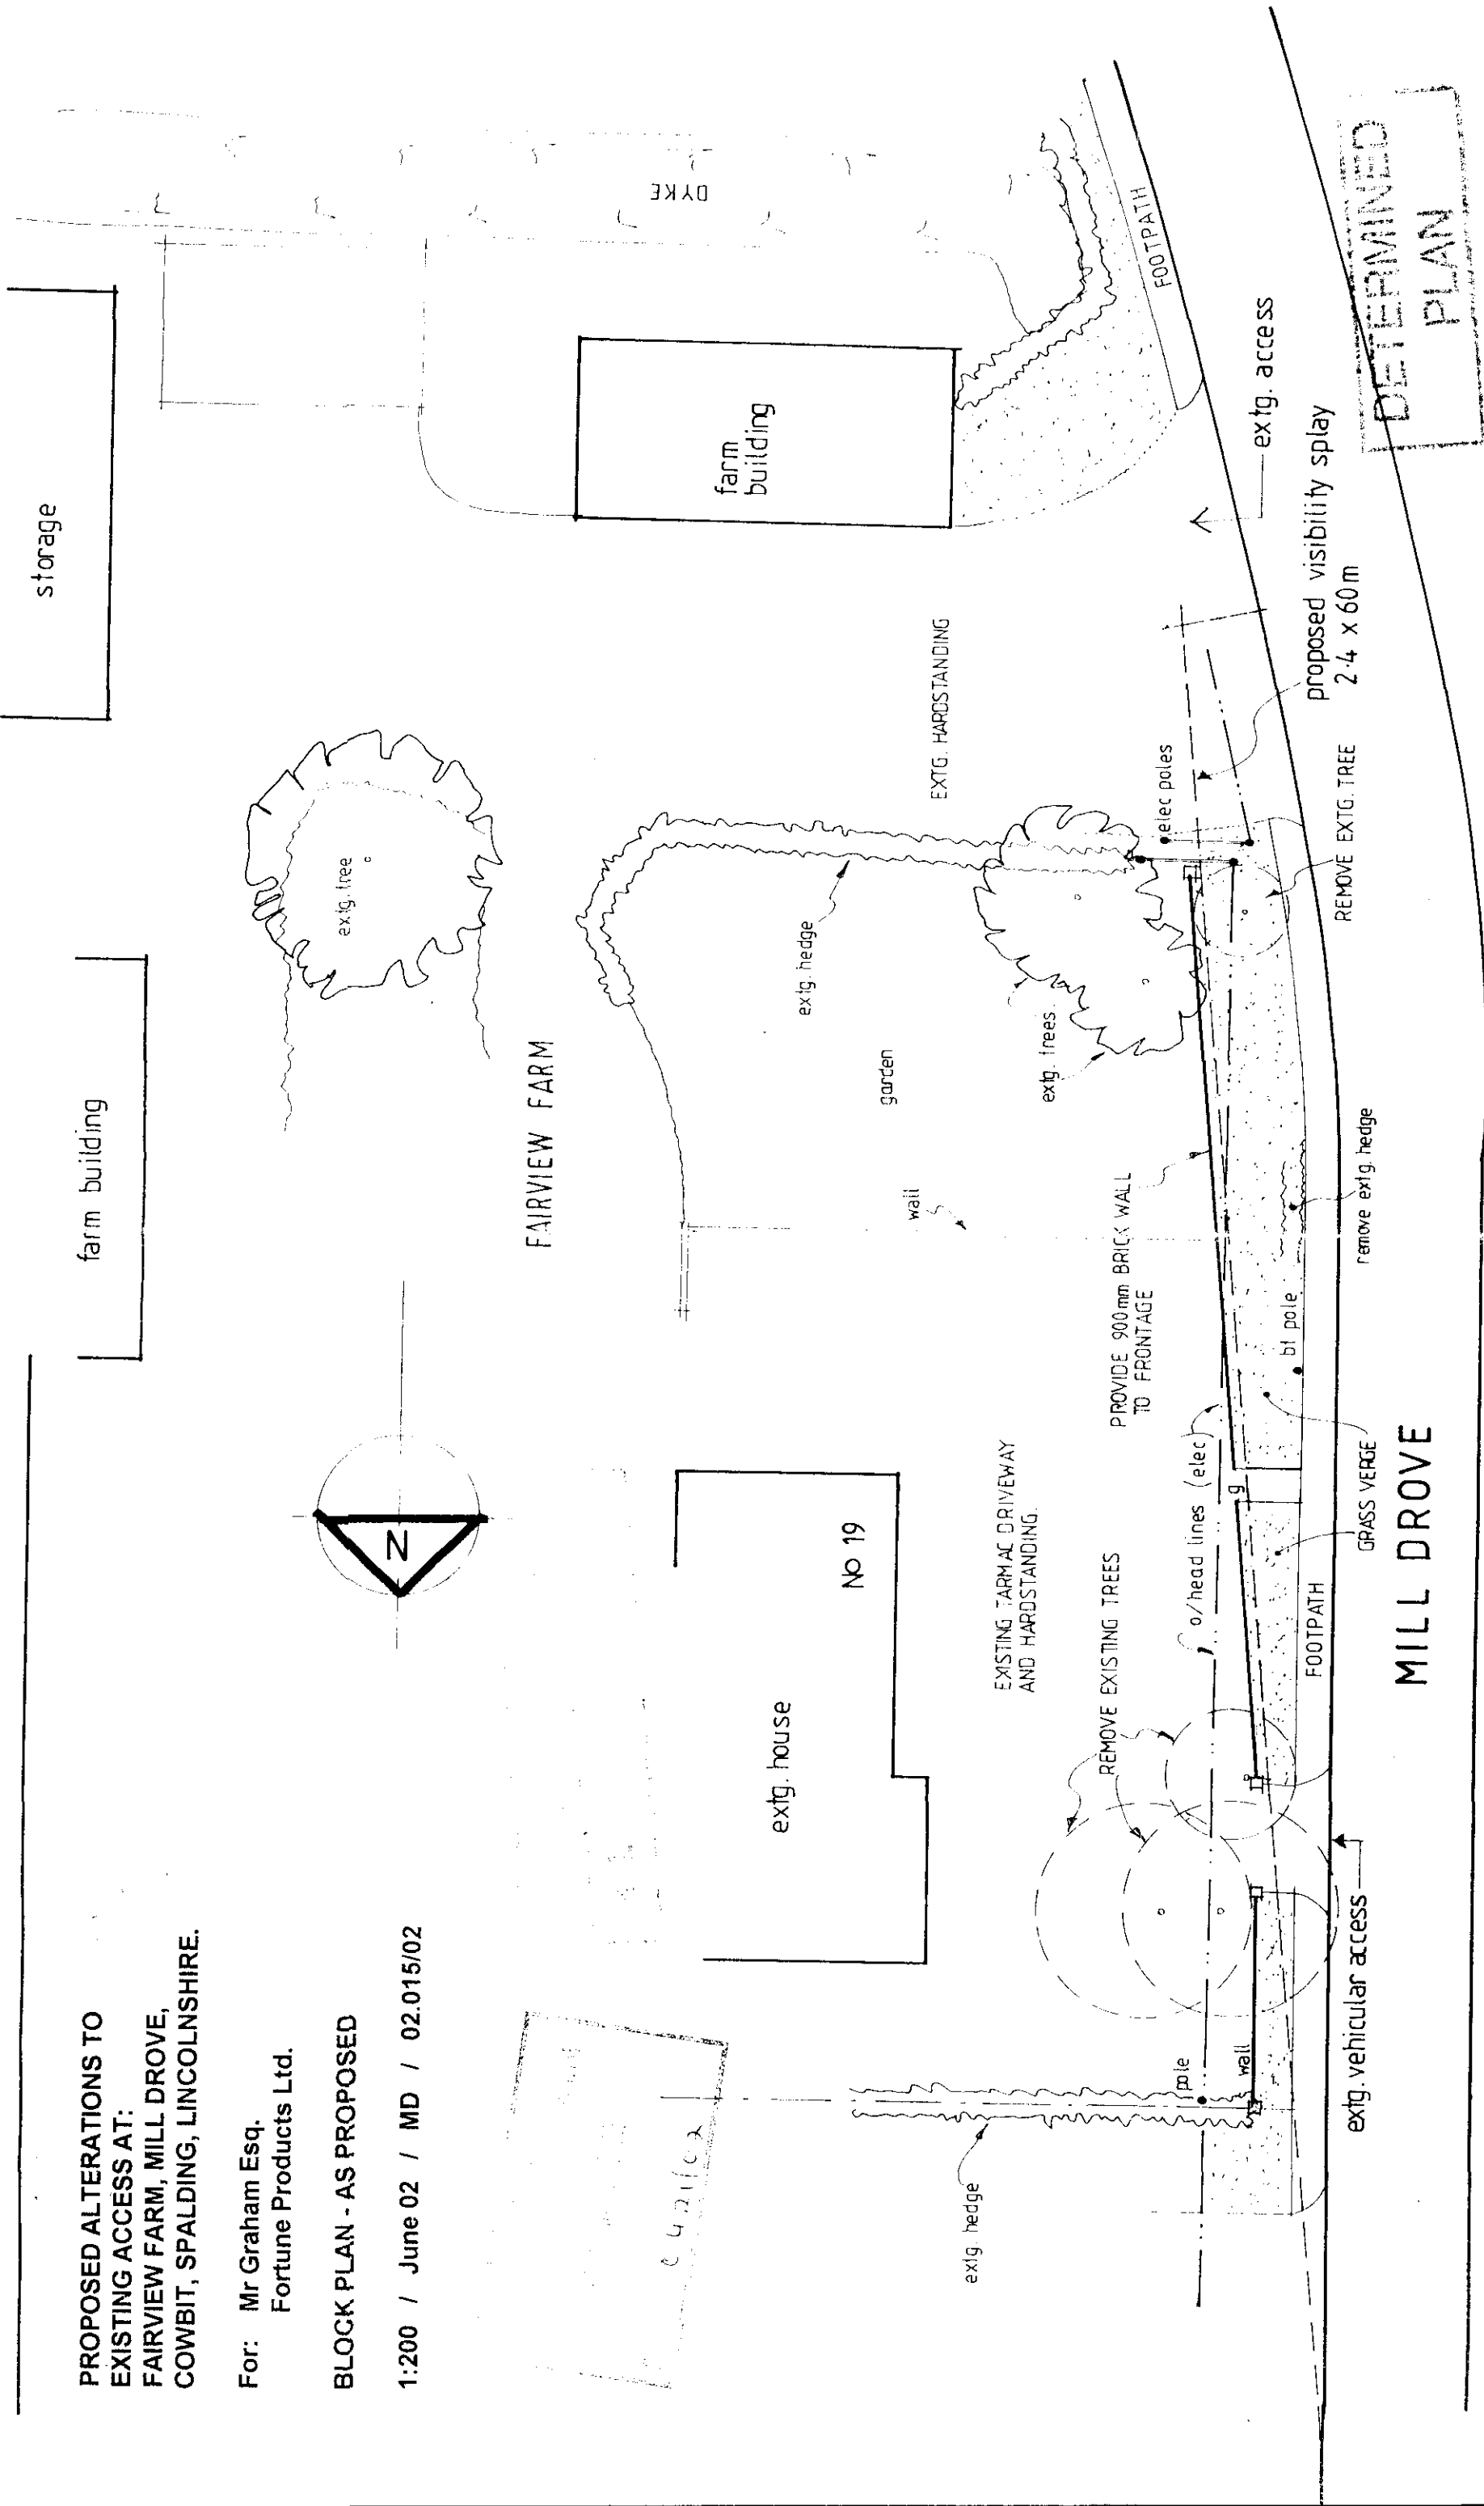

Mark Dennis
architectural services

90 Station Road - Surfleet - Spalding - Lincs - PE11 4DB
Telephone: 01775 680183 Mobile: 07788 834568