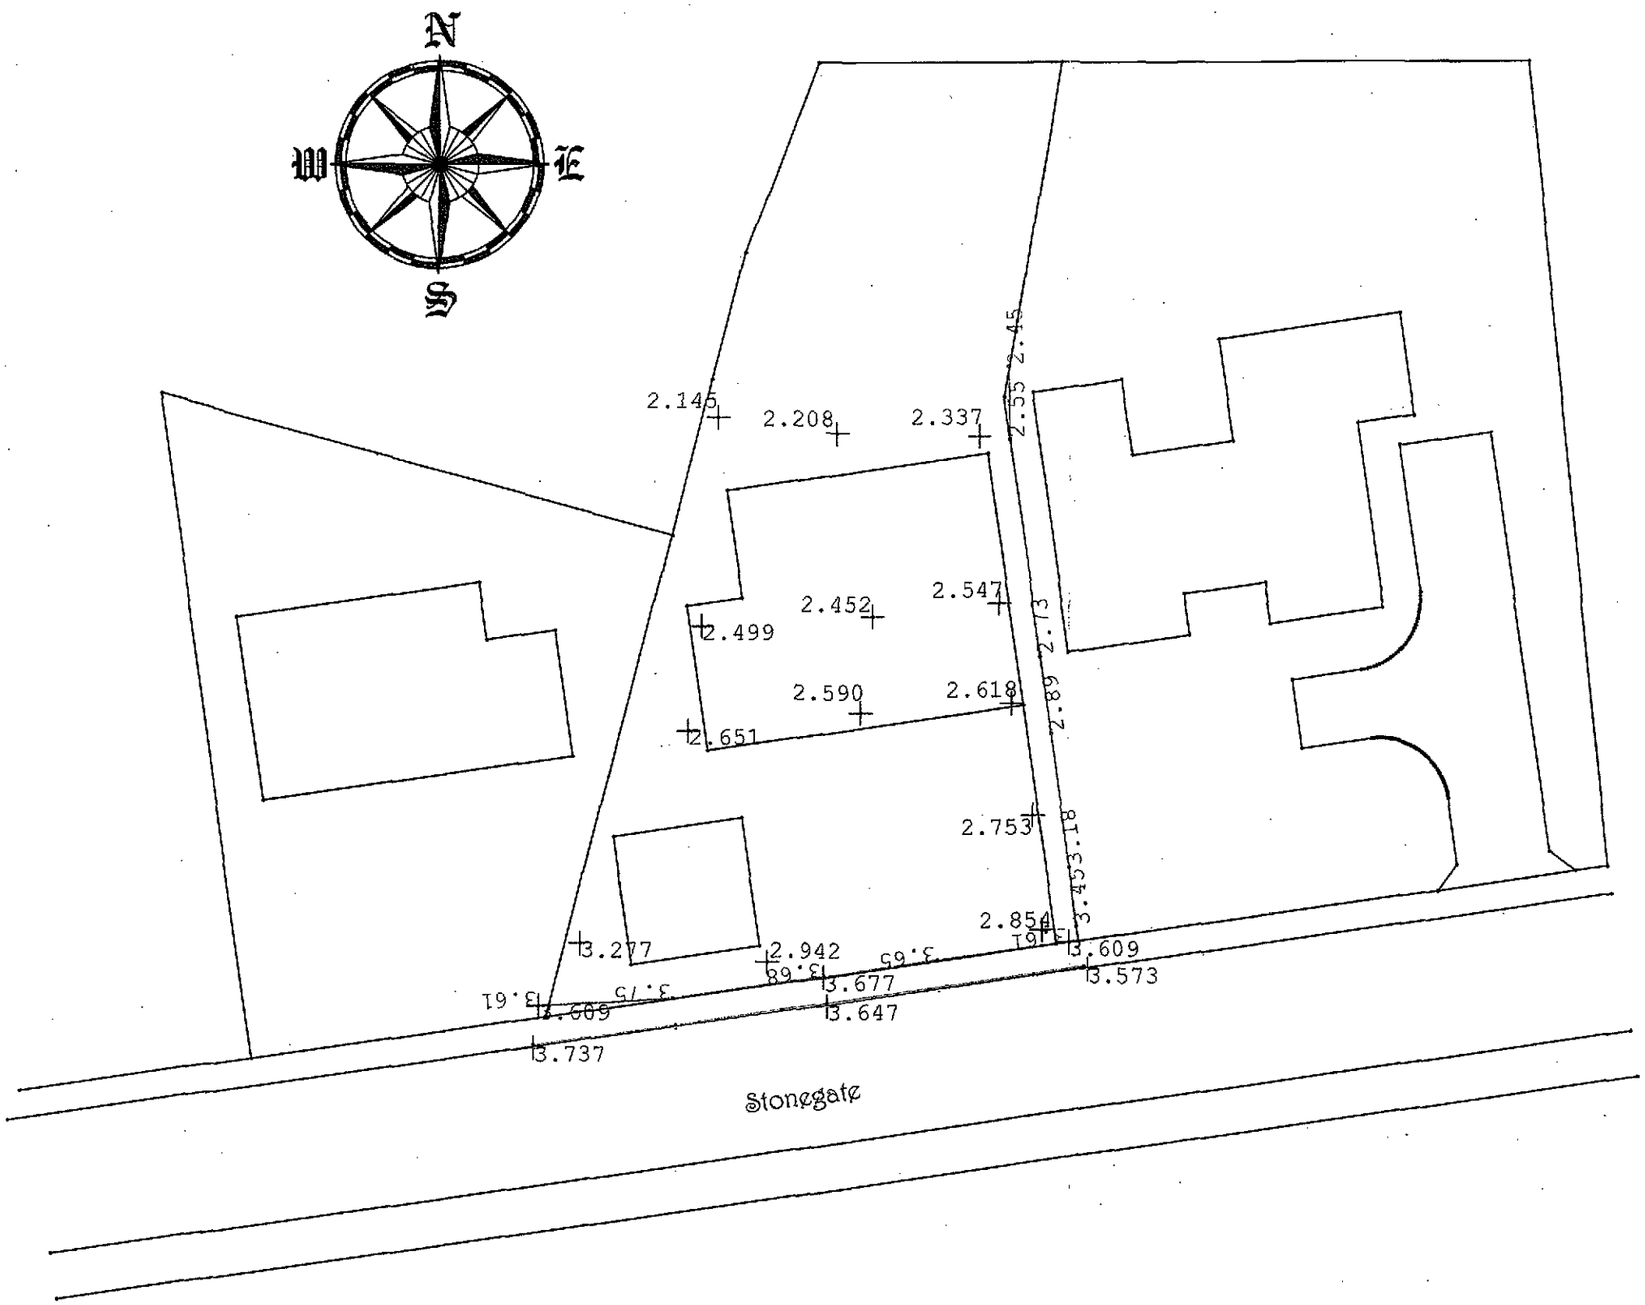


SHDC
Planning & Development
07 JUN 2011
Ref: 0424-11

Survey By
Mr P Bussey
Prism Survey Ltd
252 Broadway
Yaxley
Peterborough
PE7 3NR
Tel: 01733-243174
Bus: 0782733903

Client
Mr & Mrs C Alemanno
17 Wright Avenue
Stanground
Peterborough
PE2 8TR

Title
Site Levels 18 Stonegate
Cowbit Spalding PE12 6AH

Scale NTS *Date* 09-08-2010

Drawing Number

Drawn Mr P Bussey