
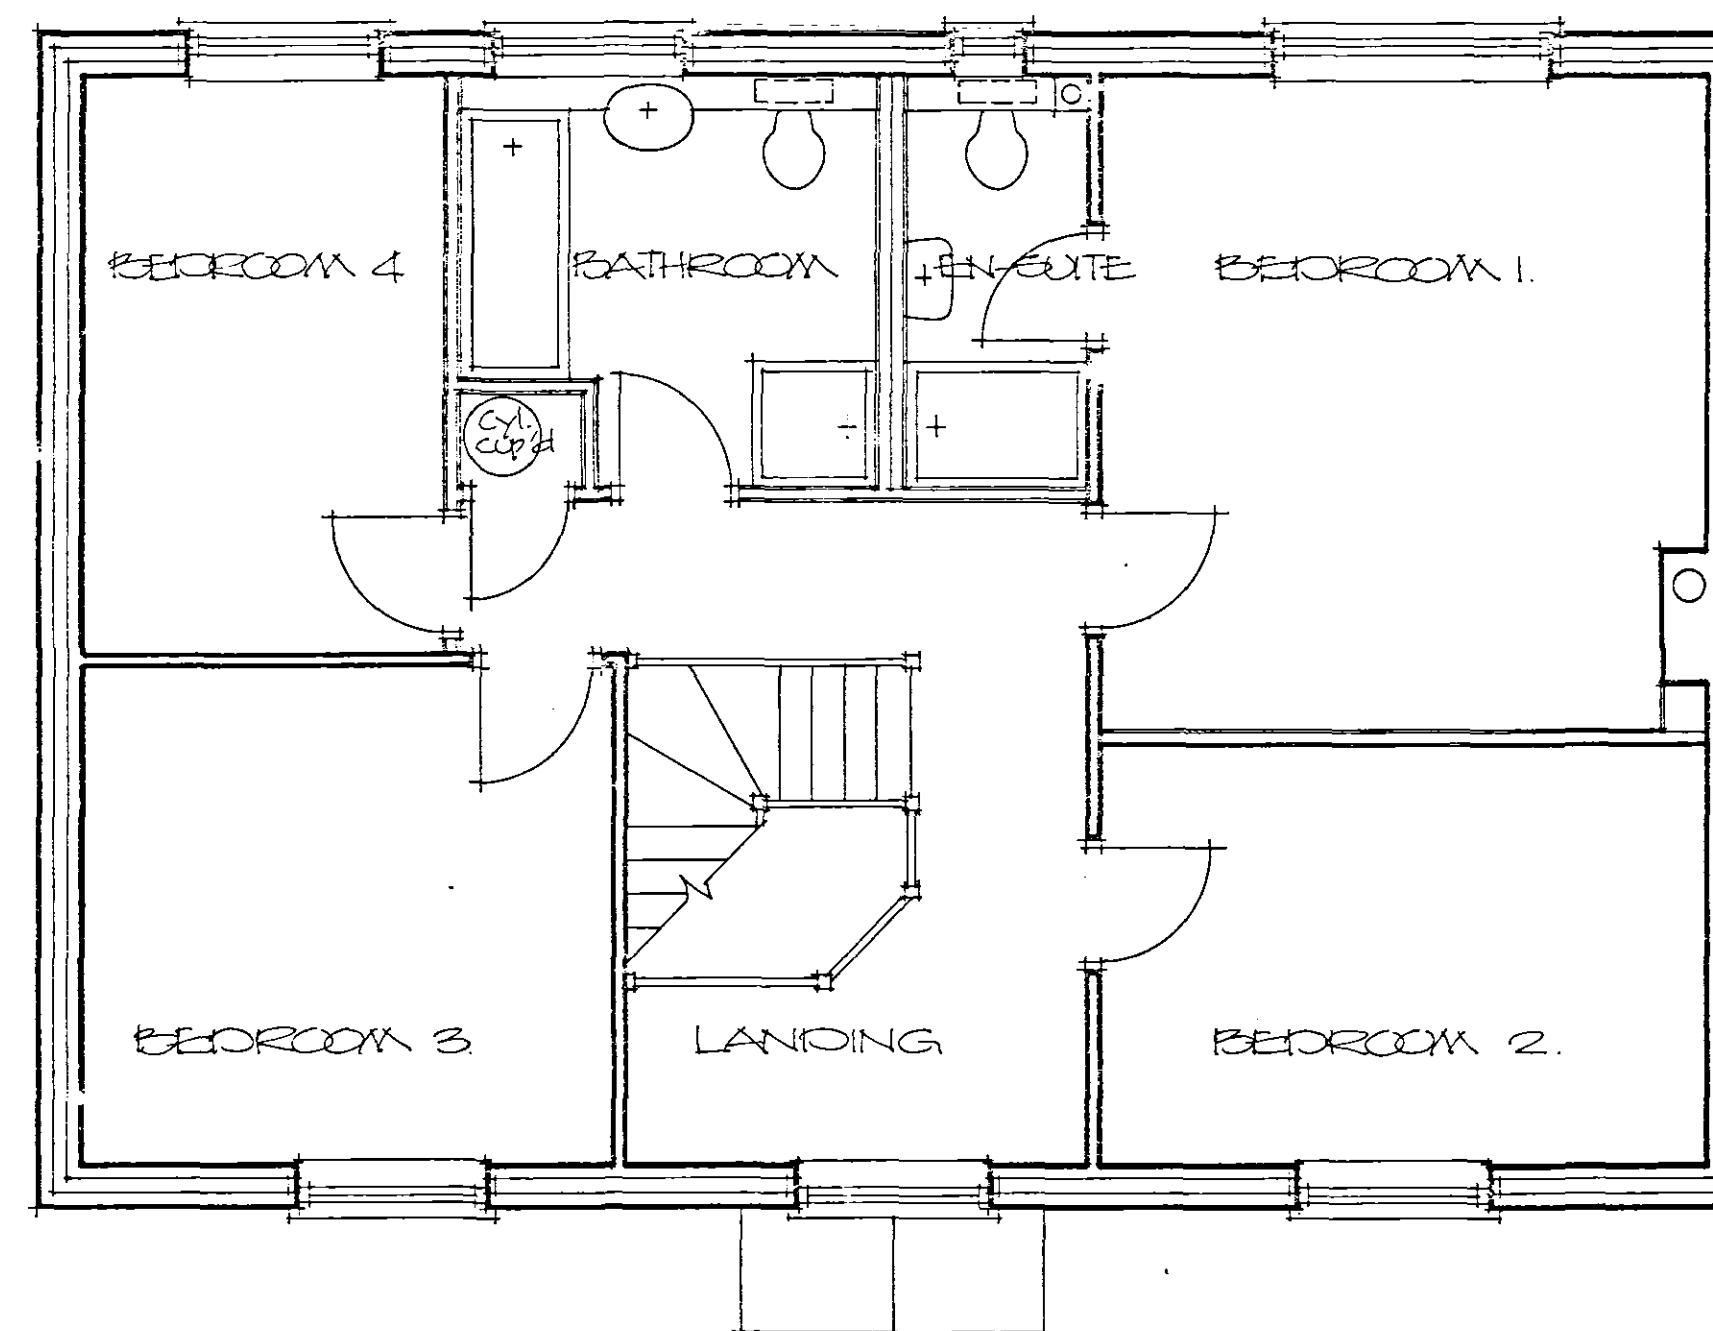
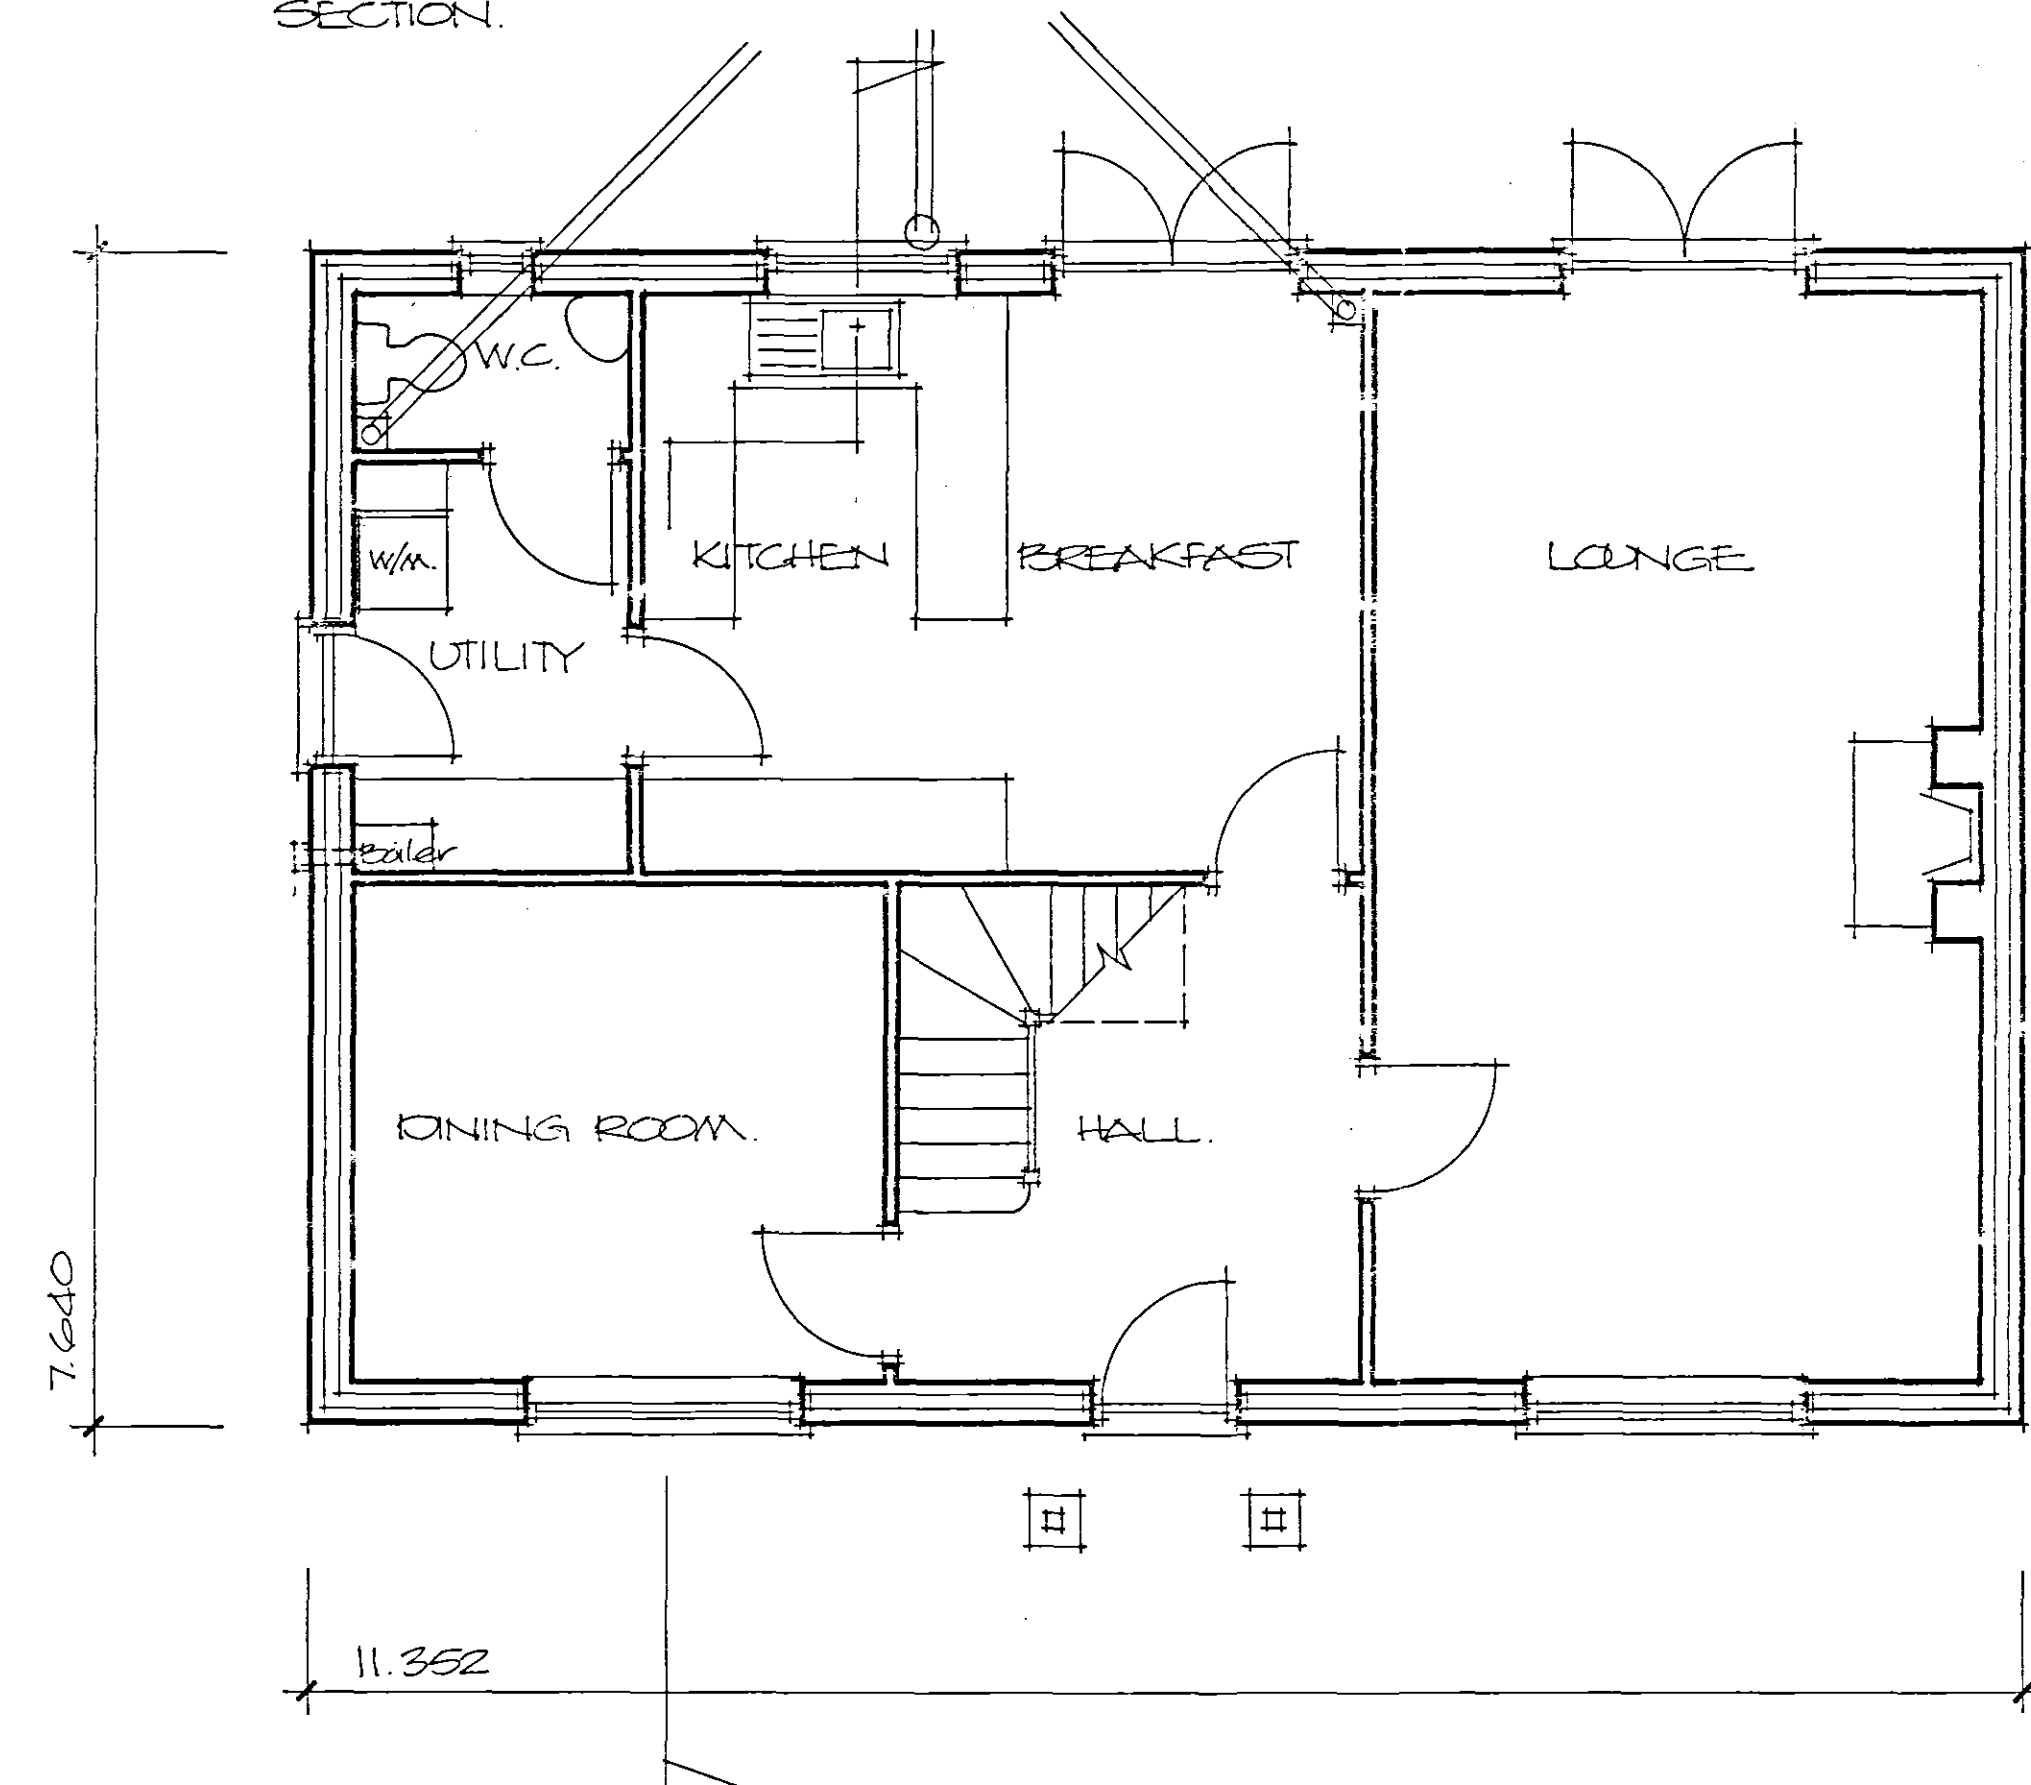
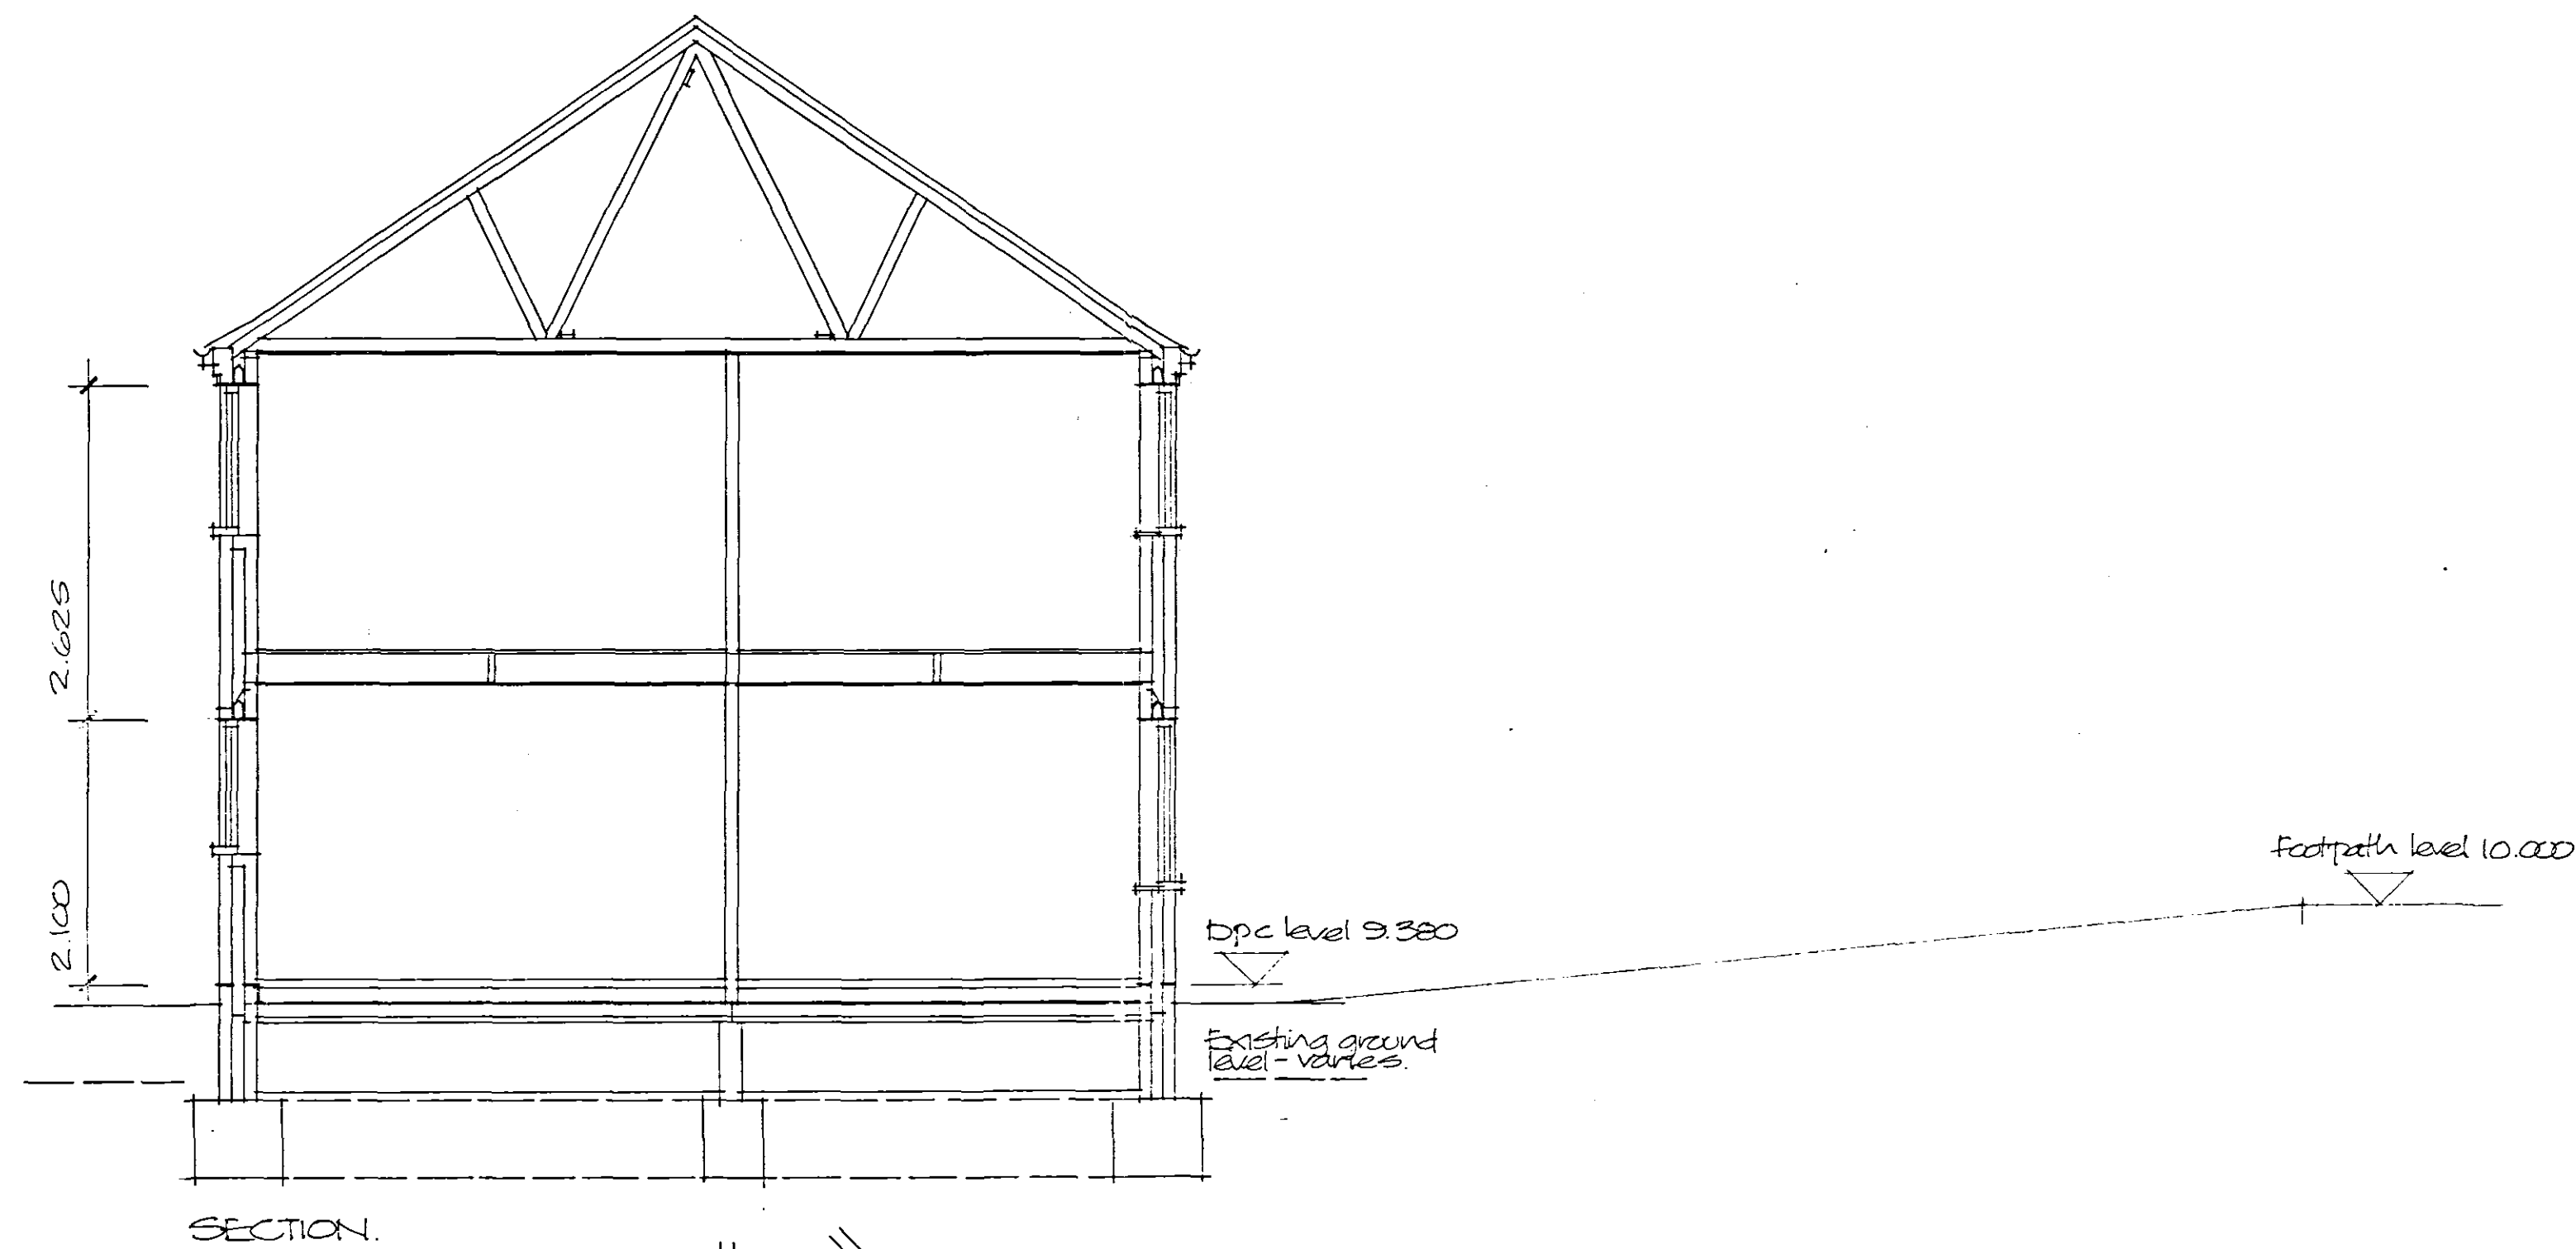


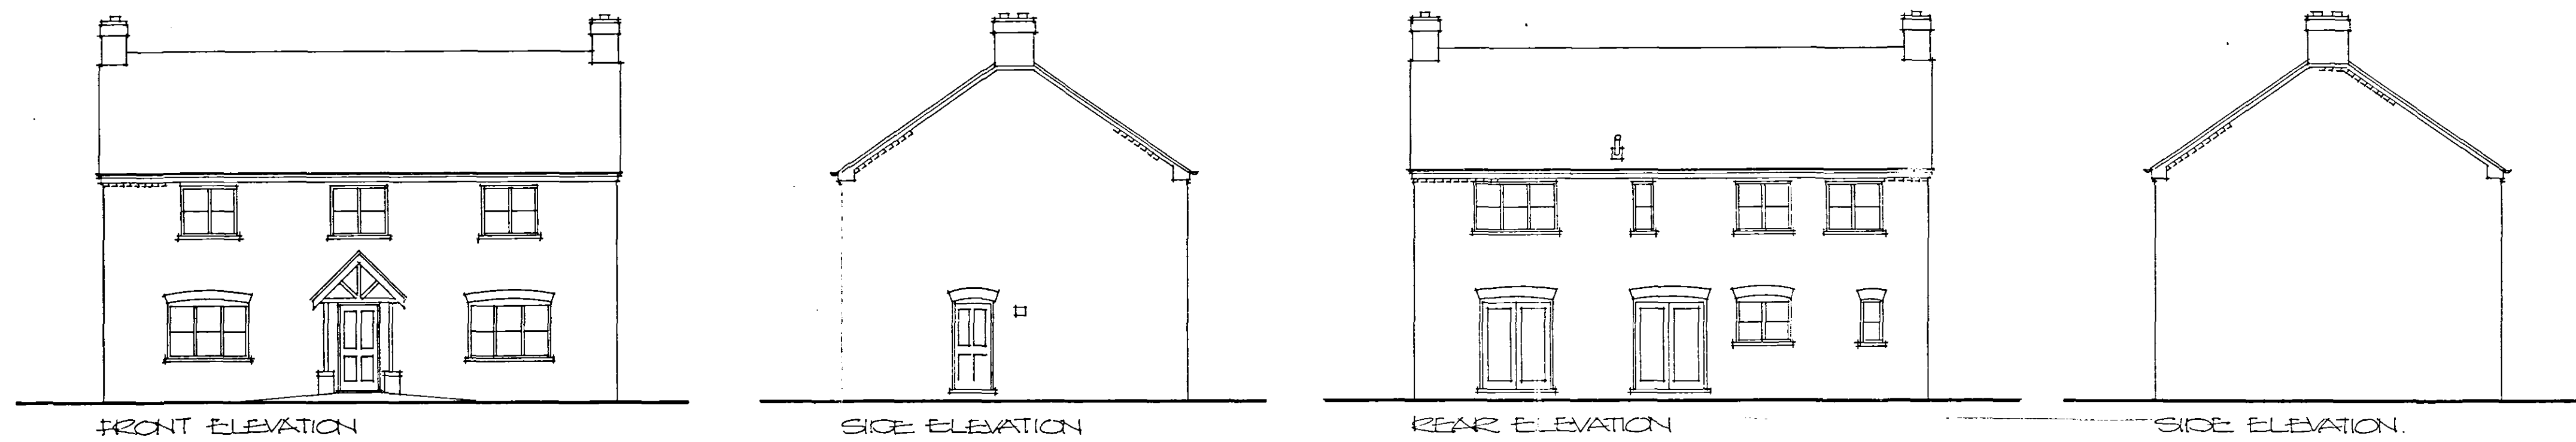

DEVELOPMENT
PLAN

SHDC
Planning & Development
- 2 APR 2007
Ref: 0432/07

Finishes:

Walls: Facing brickwork to be Terca Heritage Old English Mixture.
Install shallow brick arches to openings where indicated.
Install brick corbelling to eaves and verges incorporating brick dentil course.
Install brick soldier arches to garage openings.

Roof: Clay single pantiles colour terracotta/orange. Roof pitch to be 35 degrees, (45 degrees to porch).

Windows and external doors: UPVC framed windows and external doors and frames.

Porch: To be of timber framed construction with timber support posts on dwarf brick piers and incorporating exposed rafters to roof.

Project
PROPOSED HOUSE AND GARAGE ON LAND ADJACENT TO 84 BARRIER BANK, COWBIT.
PLOT 1

ALAN HORNSBY
ARCHITECTURAL SERVICES LTD
"Little Acre"
Peak Hill, Cowbit,
Spalding, Lincs. PE12 6AW
Tel. Holbeach (01406) 380591

Client
MR P WYER

Scale 1:50 & 1:100 Dwg no. 06/72/04
Date March 2007