
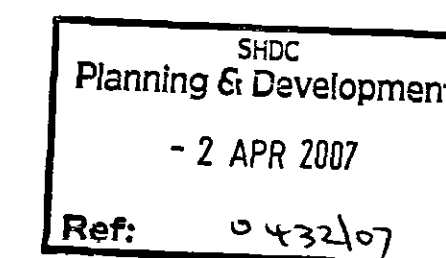
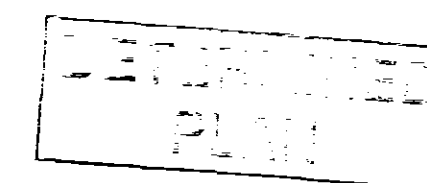
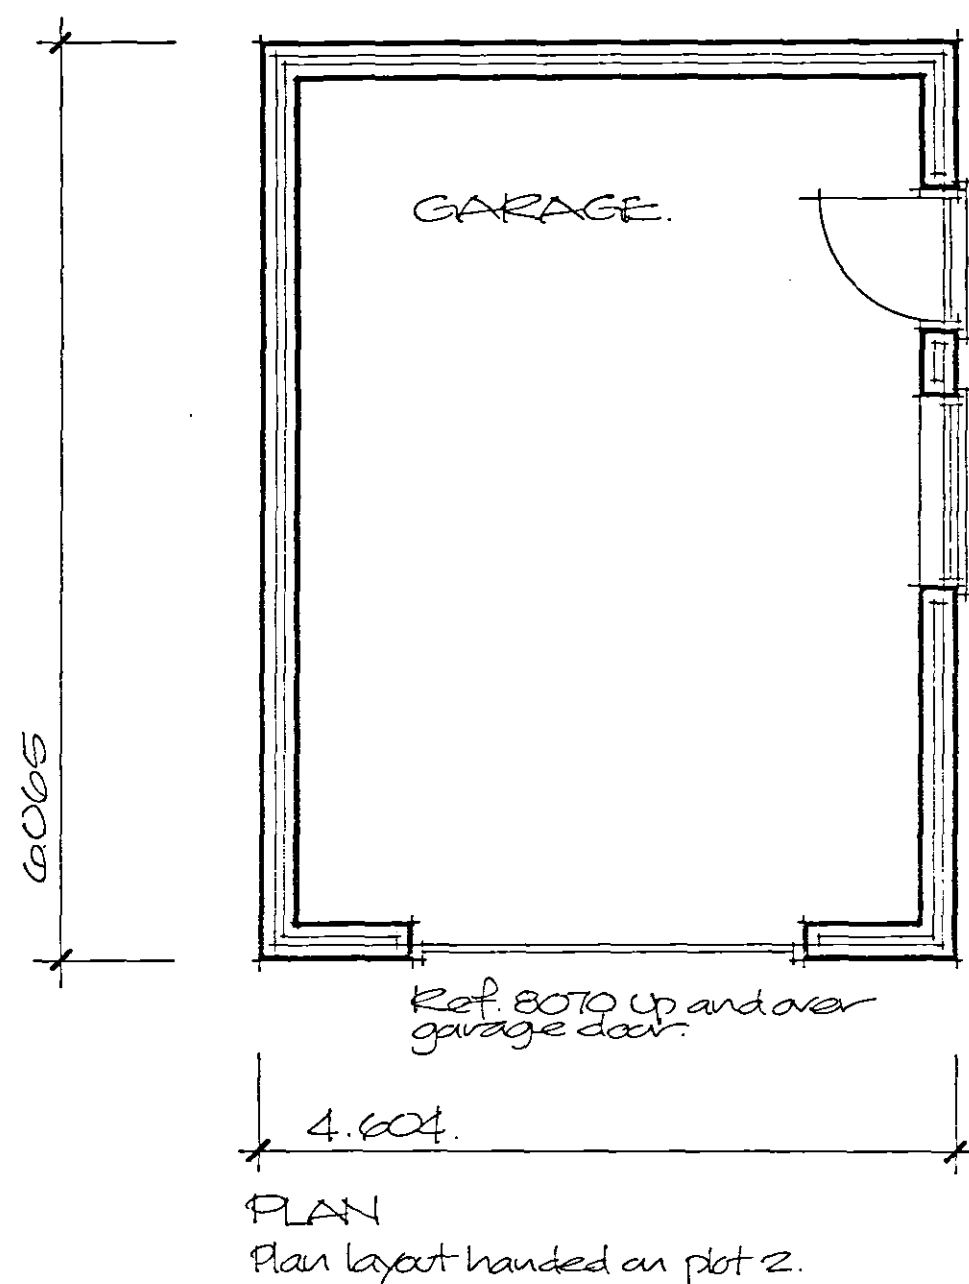


Finishes:
Roof and wall finishes
to match dwelling.

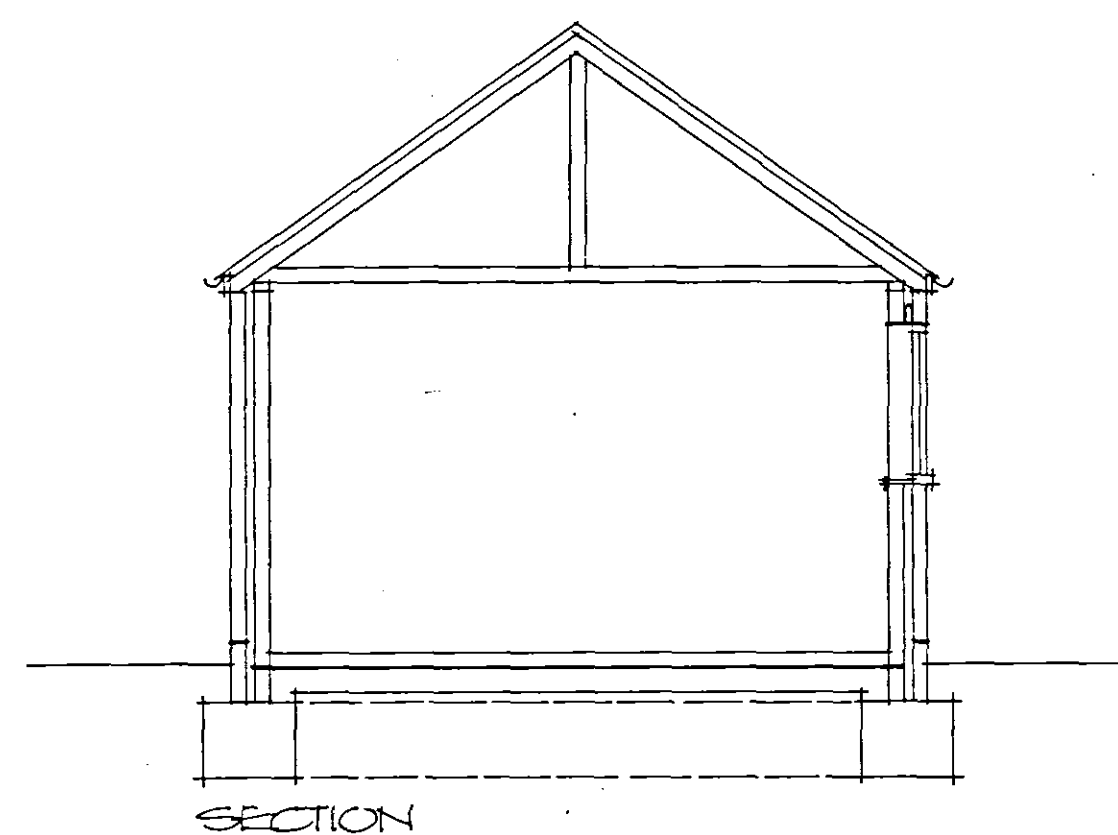

Project
**PROPOSED HOUSE AND GARAGE ON
LAND ADJACENT TO 84 BARRIER
BANK, COWBIT.
GARAGES**

ALAN HORNSBY
ARCHITECTURAL SERVICES LTD

"Little Acre"
Peak Hill, Cowbit,
Spalding, Lincs. PE12 6AW
Tel. Holbeach (01406) 380591

Client
MR P WYER

Scale 1:50 & 1:100 Drg. no. 06/72/06
Date March 2007