SHDC
Planning & Development
2 1 MAY 2010
Ref: 0432-10

Material schedule – 65 Backgate, Cowbit


Brickwork	-	Ibstock Grosvenor County Mixture
Roof tile	-	Sandtoft, concrete double pantile, colour - Dark Grey
Window cills/parapet copings-		Re-constructed stone, colour - Bath
Windows and doors	-	White UPVC, double glazed
Paths	-	Concrete Riven slabs, colour – Buff
Driveway	-	Plaspave concrete block paving colour - Brindle

tomer Details
IBANK BUILDERS
.BOURNE LANE EAST
.BEACH
LDING
CS
2 8AB
: 01406 424071
: 01406 490871

No: 78769
: 65 BACKGATE

SHDC
Planning & Development
2 1 MAY 2010
Ref: 0432-10


Bed 3

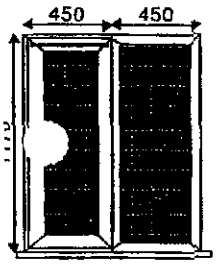

1-900x1200

White - Int Window
95mm Stub Cill White
4/20/4 Clear Low E


Bed 3

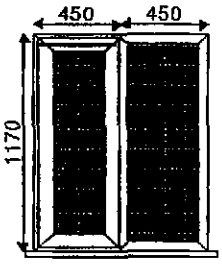

1-900x1200

White - Int Window
95mm Stub Cill White
4/20/4 Clear Low E


Bed 1

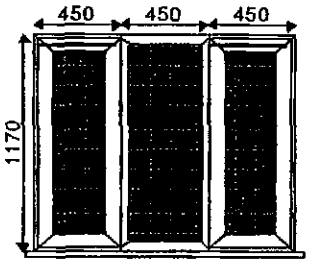

2-1350x1200

White - Int Window
95mm Stub Cill White
4/20/4 Clear Low E


Hallway

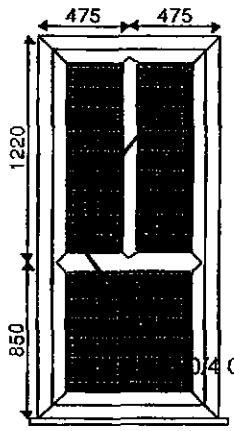

1-950x2100

White - Door Open In
150mm Cill White
4/20/4 Obscure TUF Low E Artic (Tough)


En Suite

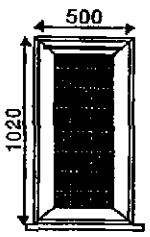

1-500x1050

White - Int Window
95mm Stub Cill White
/4 Obscure Low E Artic (Annealed)


Utility

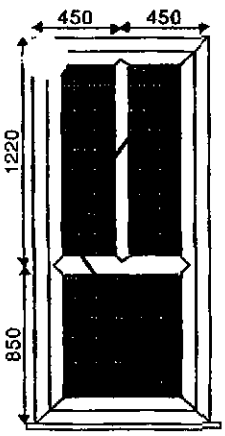

1-900x2100

White - Door Open In
150mm Cill White
bscure TUF Low E Artic (Tough)


Kitchen

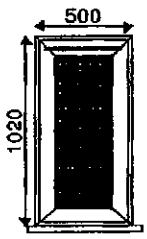

1-500x1050

White - Int Window
95mm Stub Cill White
4/20/4 Clear Low E


Kitchen

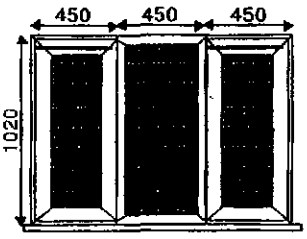

1-1350x1050

White - Int Window
95mm Stub Cill White
4/20/4 Clear Low E


Kitchen

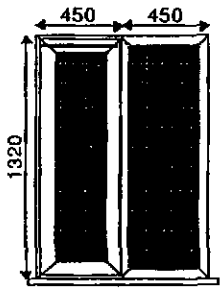

2-900x1350

White - Int Window
95mm Stub Cill White
4/20/4 Clear Low E


Kitchen

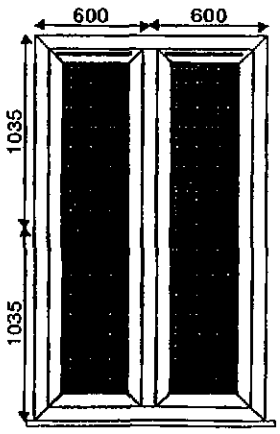

1-1200x2100

White - French Door Open In
150mm Cill White
4/20/4 Clear TUF Low E


Lounge

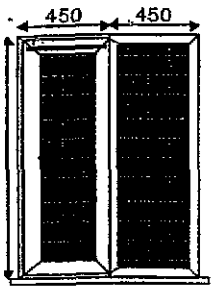

2-900x1350

White - Int Window
5mm Stub Cill White
4/20/4 Clear Low E


Lounge

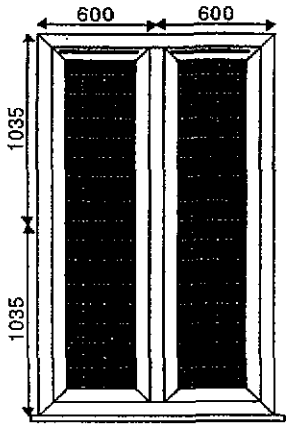

1-1200x2100

White - French Door Open In
150mm Cill White
4/20/4 Clear TUF Low E


Lounge

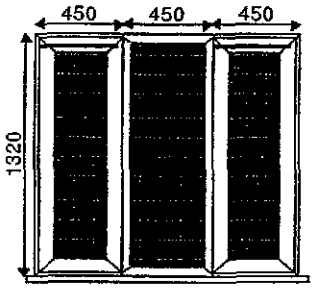

1-1350x1350

White - Int Window
95mm Stub Cill White
4/20/4 Clear Low E


Lounge

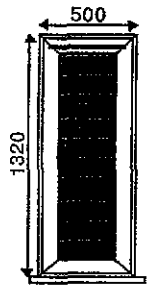

1-500x1350

White - Int Window
95mm Stub Cill White
4/20/4 Clear Low E


Bathroom

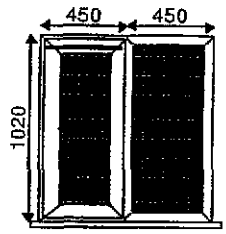

1-900x1050

White - Int Window
95mm Stub Cill White
Obscure Low E Artic (Annealed)


Bed 2

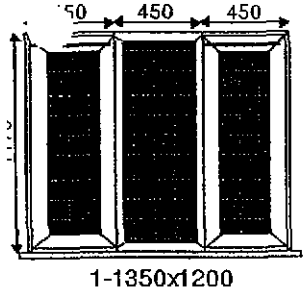

1-1350x1200

White - Int Window
95mm Stub Cill White
4/20/4 Clear Low E


Garage Door

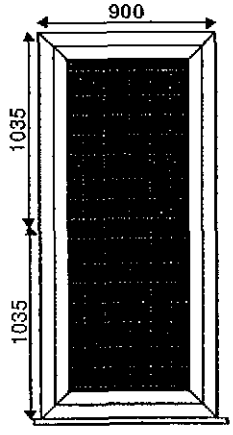

1-900x2100

White - Door Open In
150mm Cill White
28mm Panel [Glzd] White Shiplap

Garage

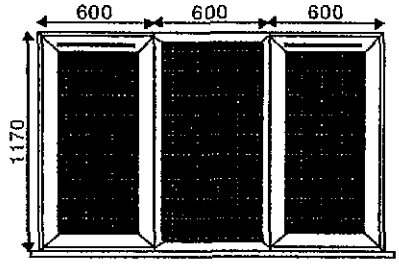

1-1800x1200

White - Int Window
95mm Stub Cill White
4/20/4 Clear Low E


SHDC
Planning & Development
2 1 MAY 2010
Ref: 0432-10


REHAU S706 Window and Door System

Scale 1:1 | Sheet 23 | Window outward opening sash/frame internally beaded

REHAU

SWDC
Planning & Development
2 1 MAY 2010
Ref: 0H32-10

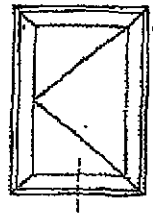


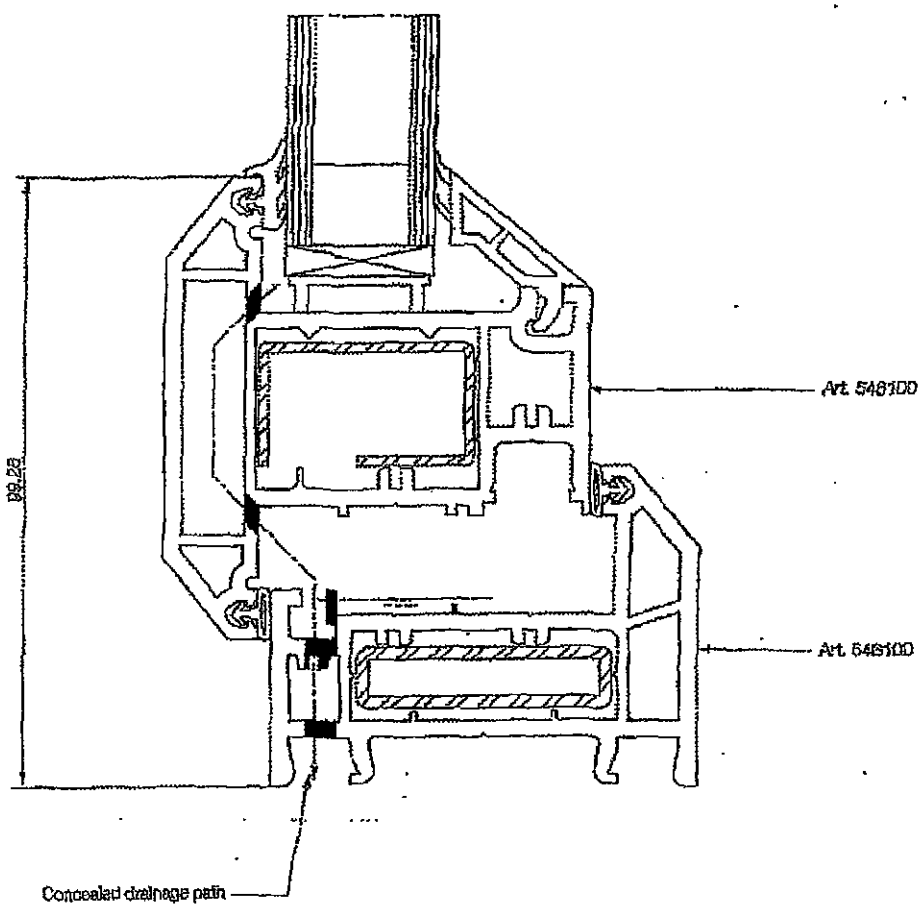

SHDC
Planning & Development
2 1 MAY 2010
Ref. OH32-10

REHAU S706 WINDOW AND DOOR SYSTEM


2 CASEMENT CONCRETE SILL DETAIL - INTERNALLY BEADED

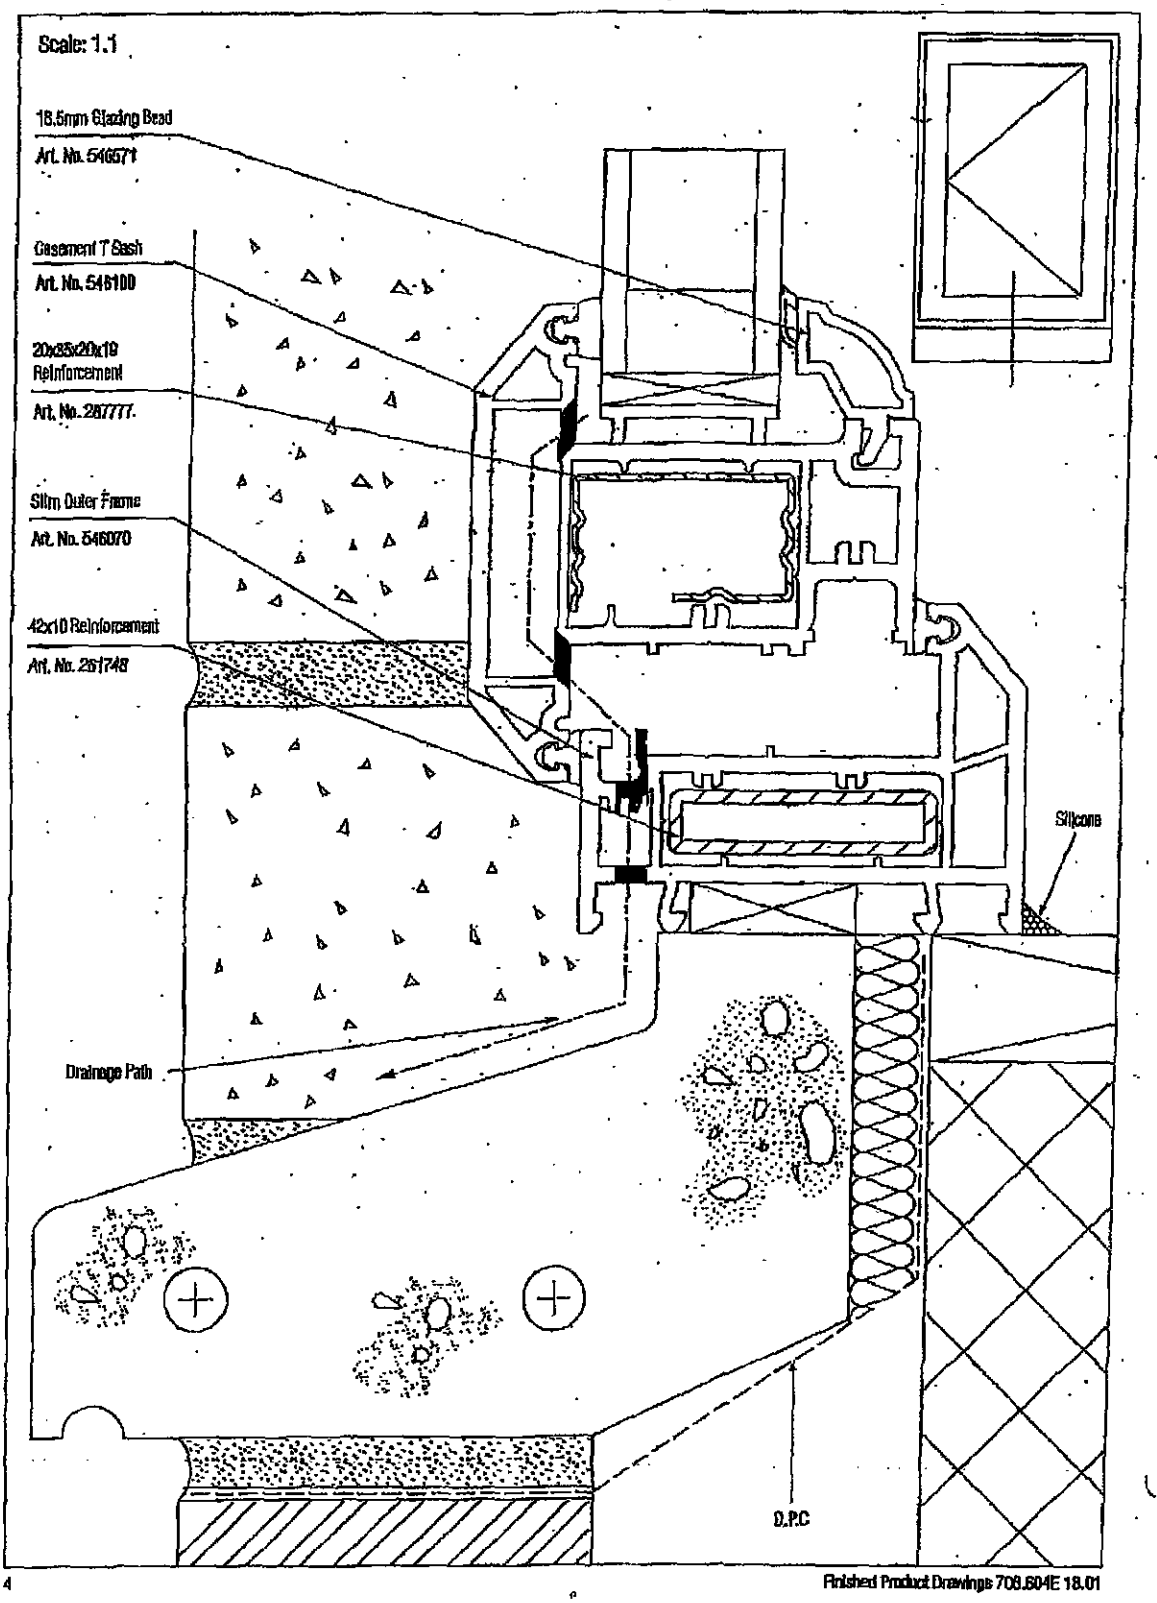

SHDC
Planning & Development
2 1 MAY 2010
Ref. OH32-10

REHAU S706 WINDOW AND DOOR SYSTEM


4 CASEMENT JAMB DETAIL - INTERNALLY BEADED

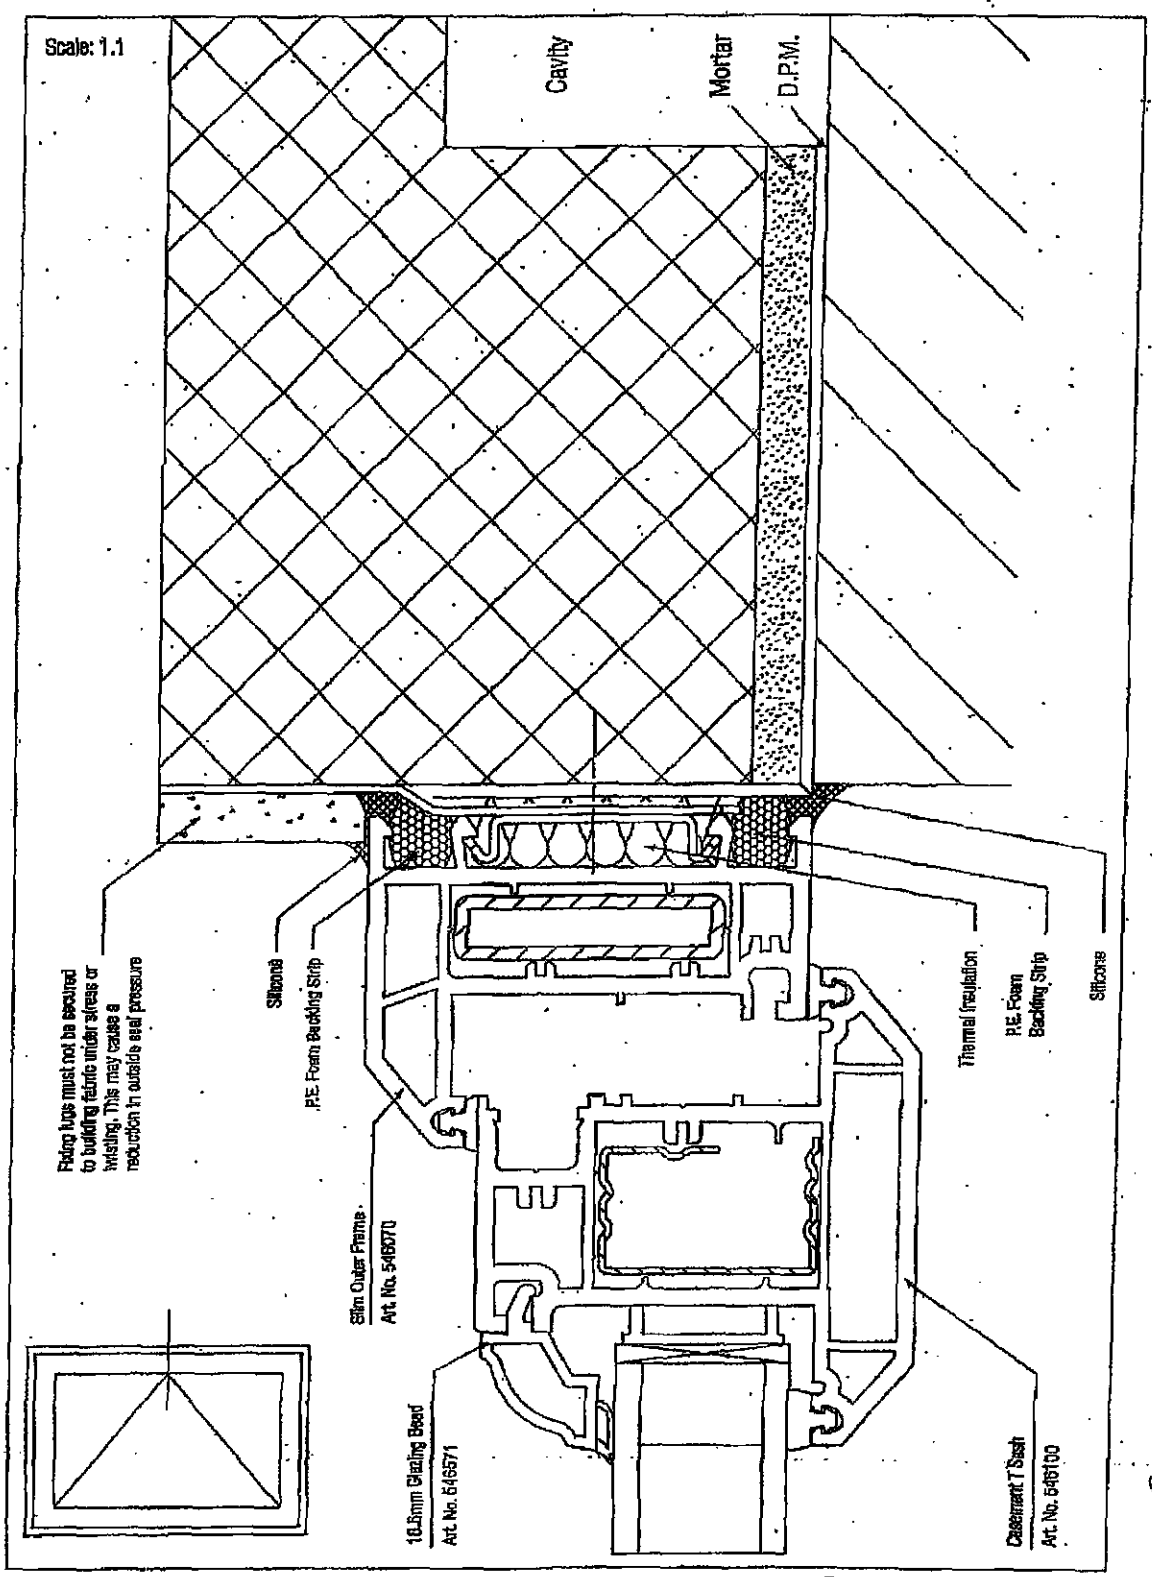

SHDC
Planning & Development
2 1 MAY 2010
Ref. 0432-10

REHAU S706 WINDOW AND DOOR SYSTEM


1 CASEMENT SILL DETAIL - INTERNALLY BEADED

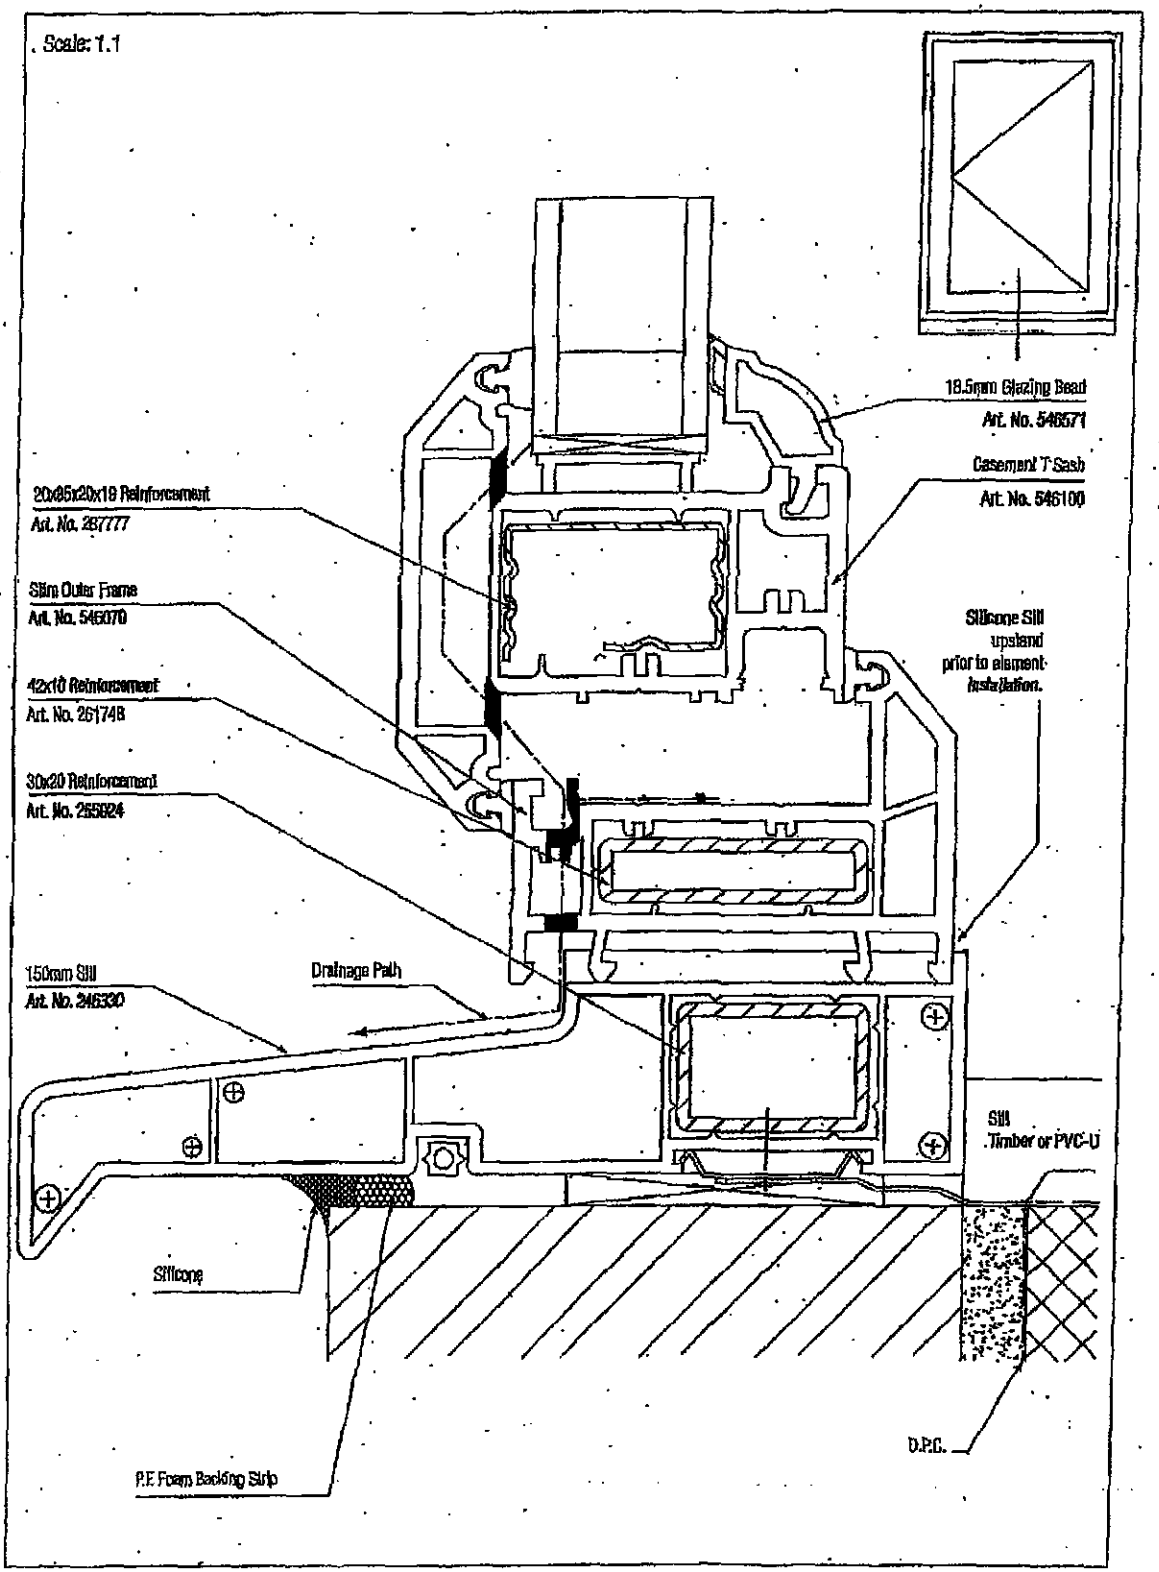

SHDC
Planning & Development
2 1 MAY 2010
Ref: 0432-10

REHAU S706 WINDOW AND DOOR SYSTEM


38 FRENCH DOOR, INWARD OPENING - DUMMY MULLION DETAIL

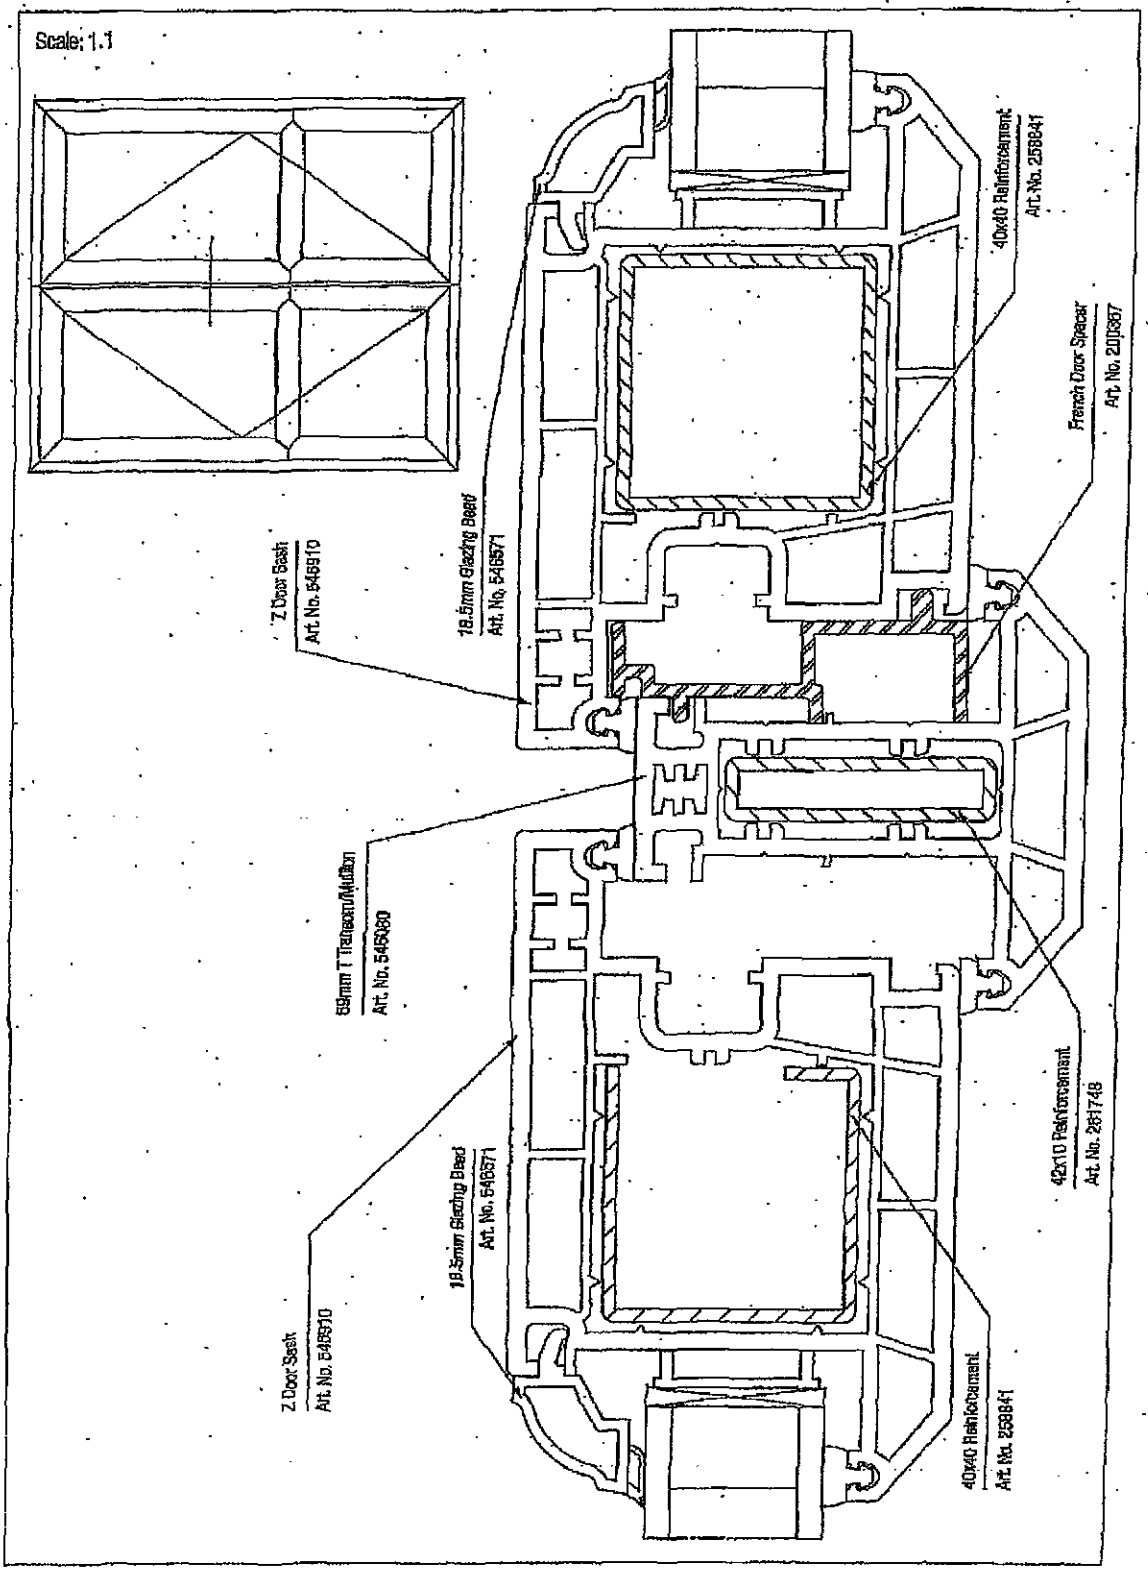

HDC
Plan[illegible] Development
2 1 MAY 2010
Ref: CH32-10

REHAU S706 WINDOW AND DOOR SYSTEM

30 RESIDENTIAL DOOR, VERTICAL SECTION - INWARD OPENING

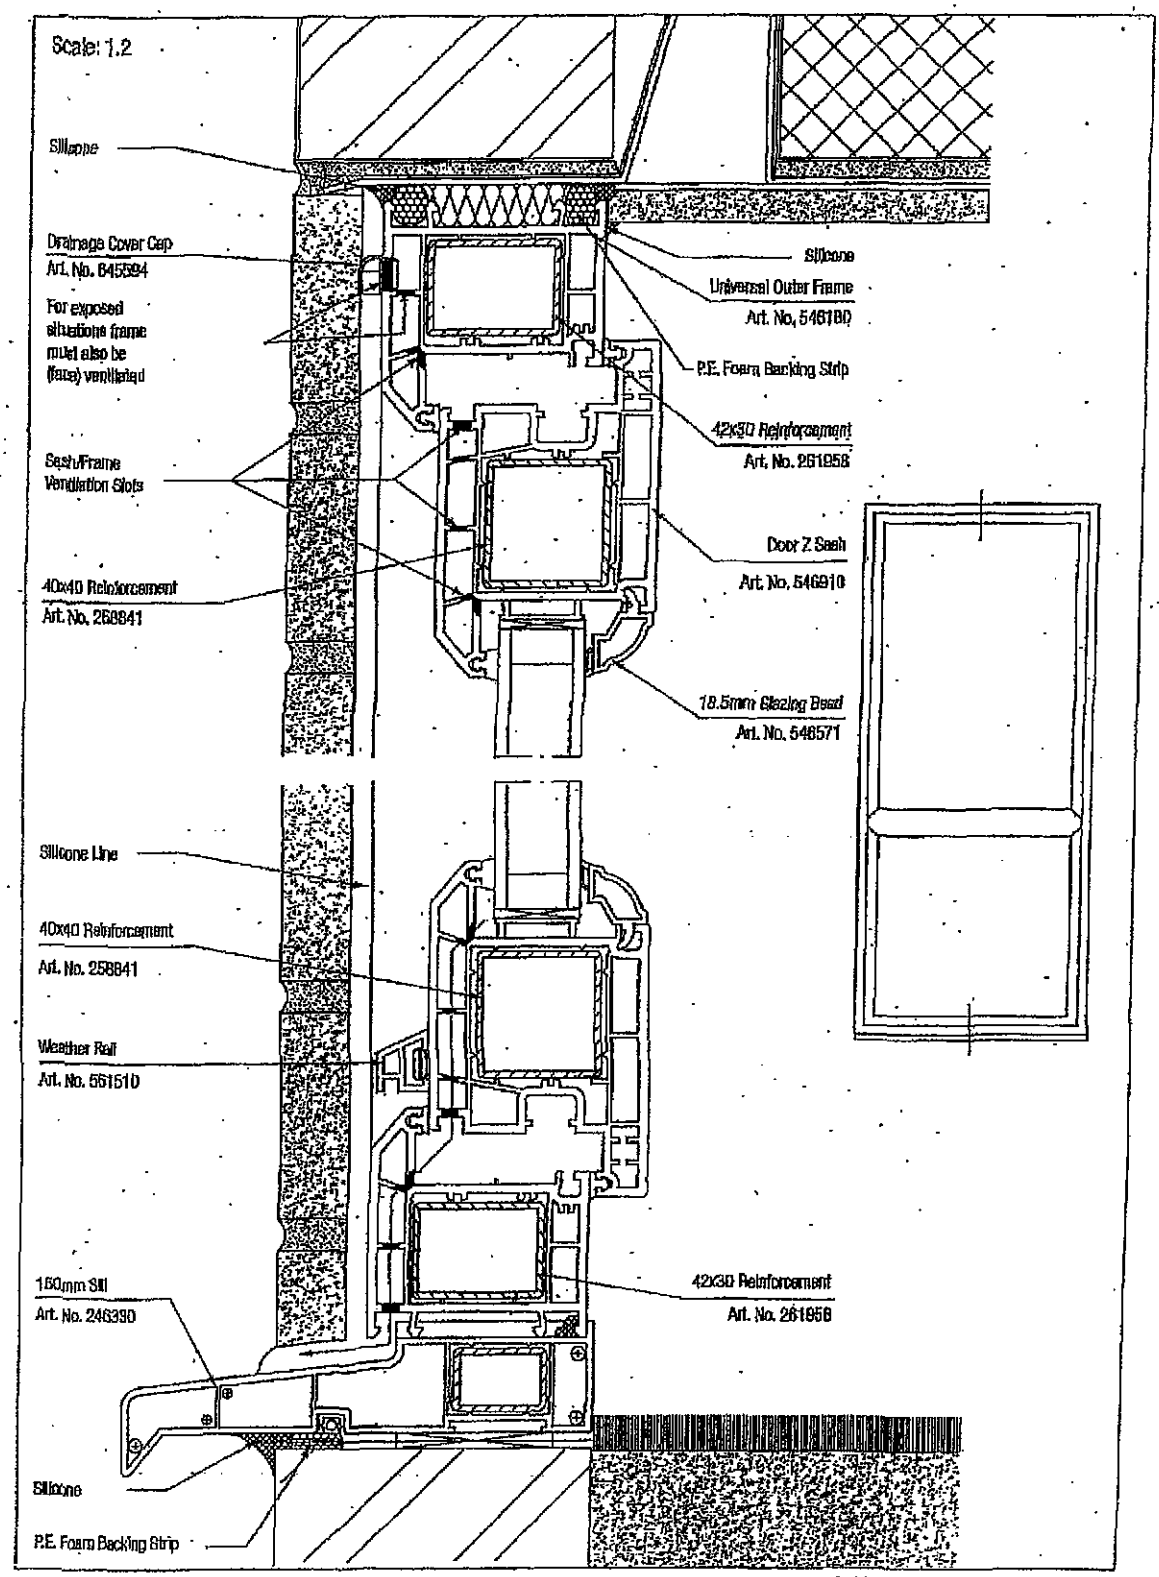



SHDC
Planning & Development
2 1 MAY 2010
Ref: OH32-10

REHAU S706 Window and Door System

REHAU®

Scale 1:1 | Sheet 41 | Inward opening residential door low threshold

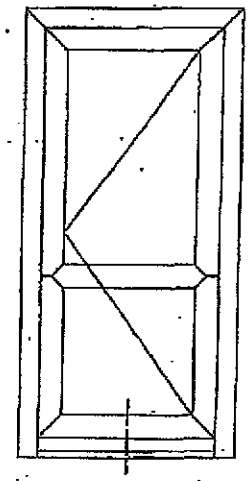

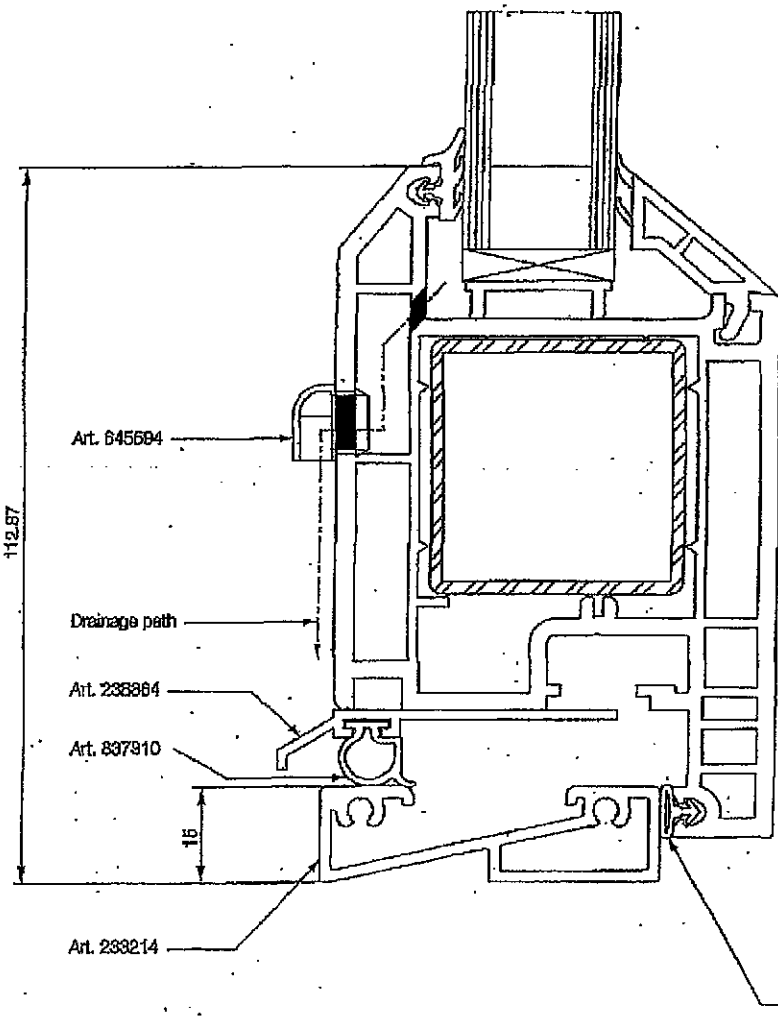


SHDC
Planning & Development
2 1 MAY 2010
04-32-10

REHAU S706 Window and Door System

Ref:

REHAU

Scale 1:1 | Sheet 42 | Outward opening residential door low threshold

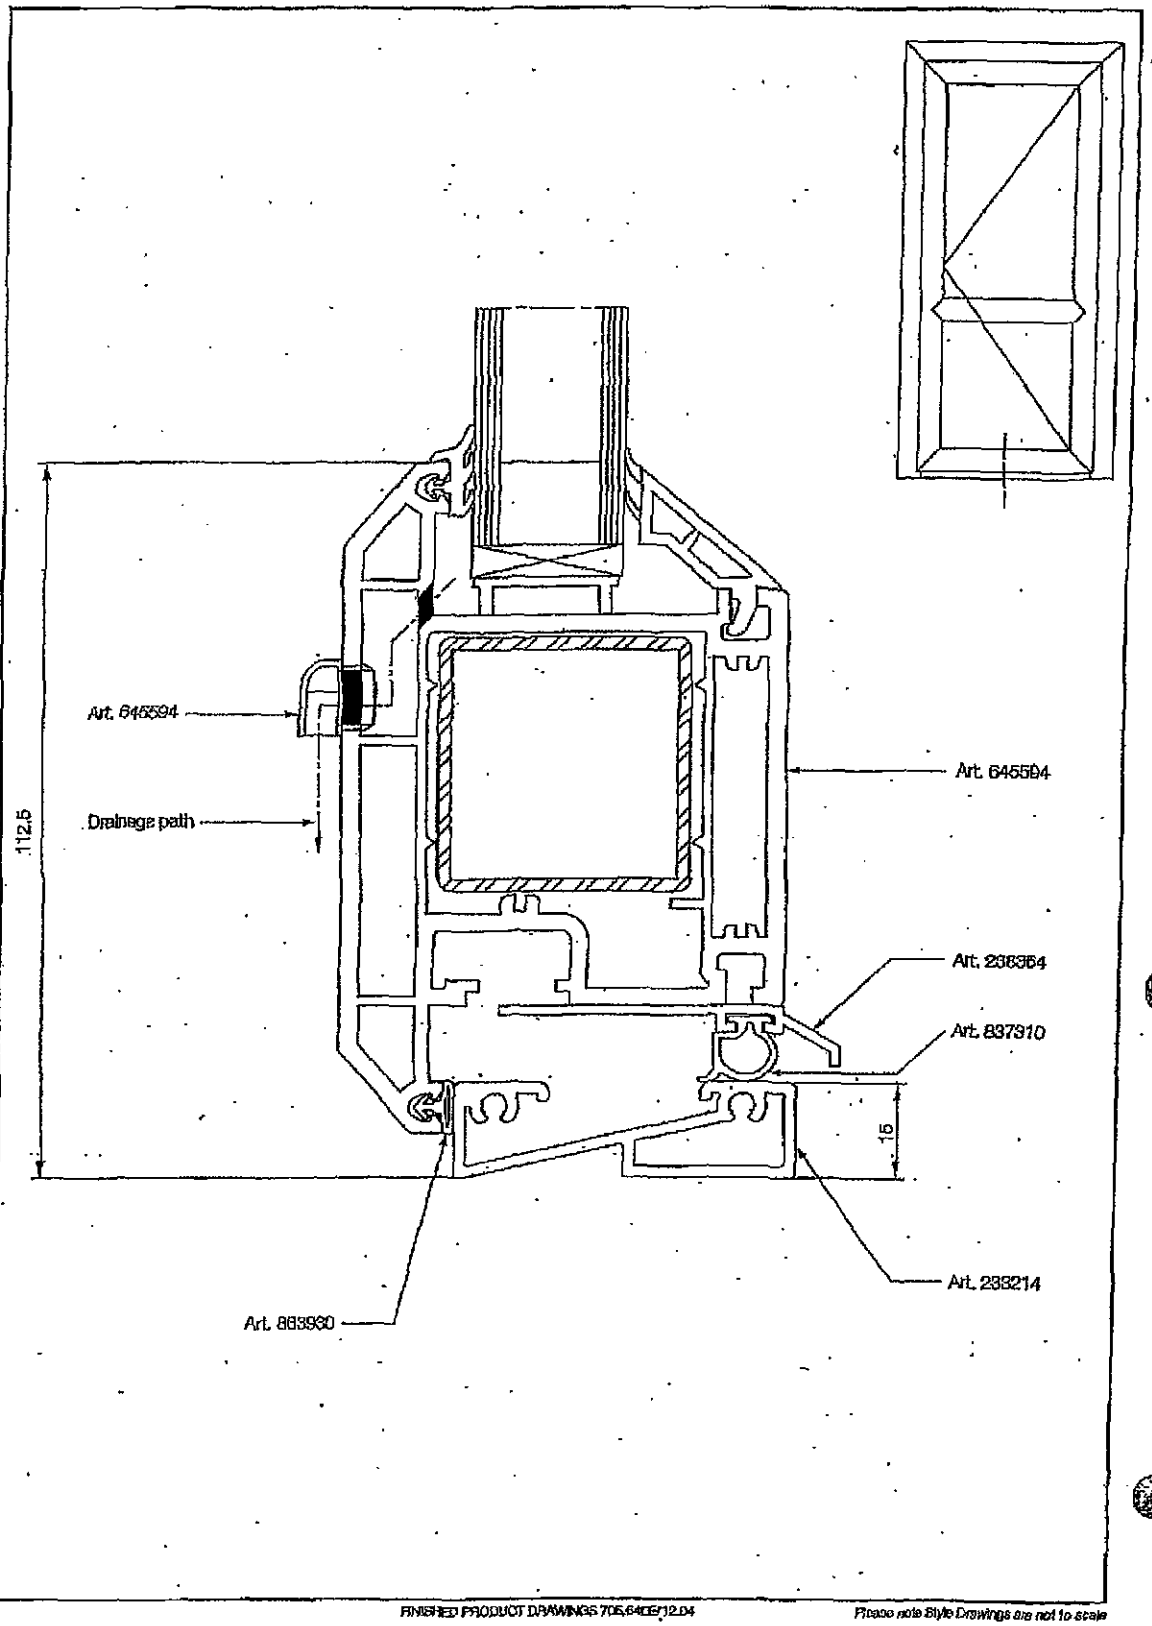

Please note Style Drawings are not to scale

AA