



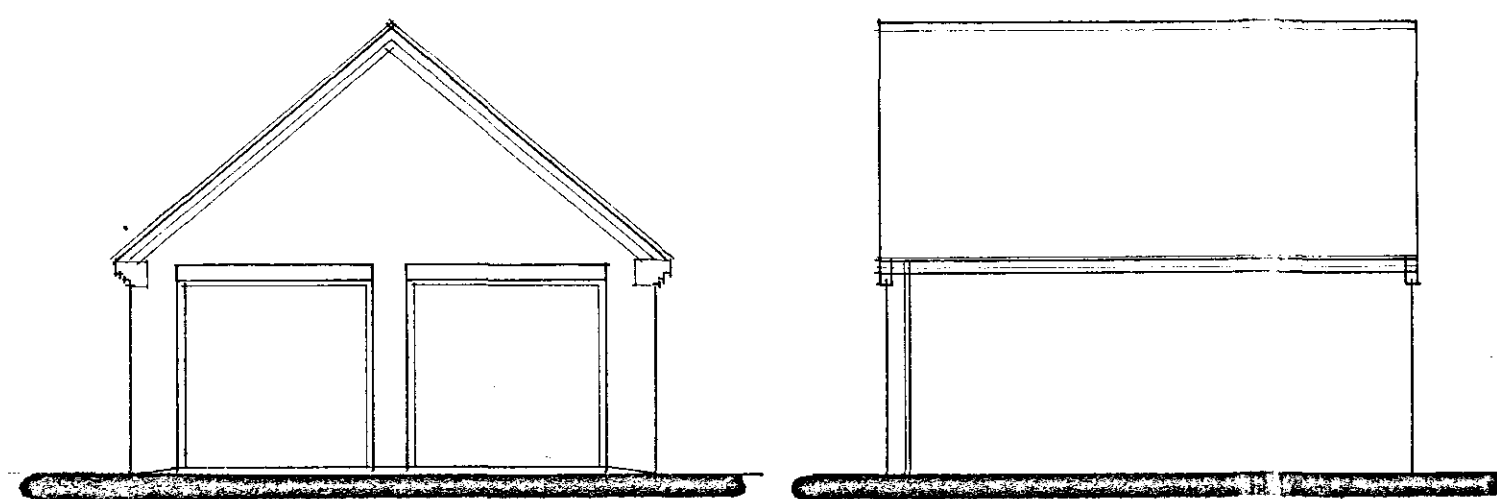



FRONT

SIDE

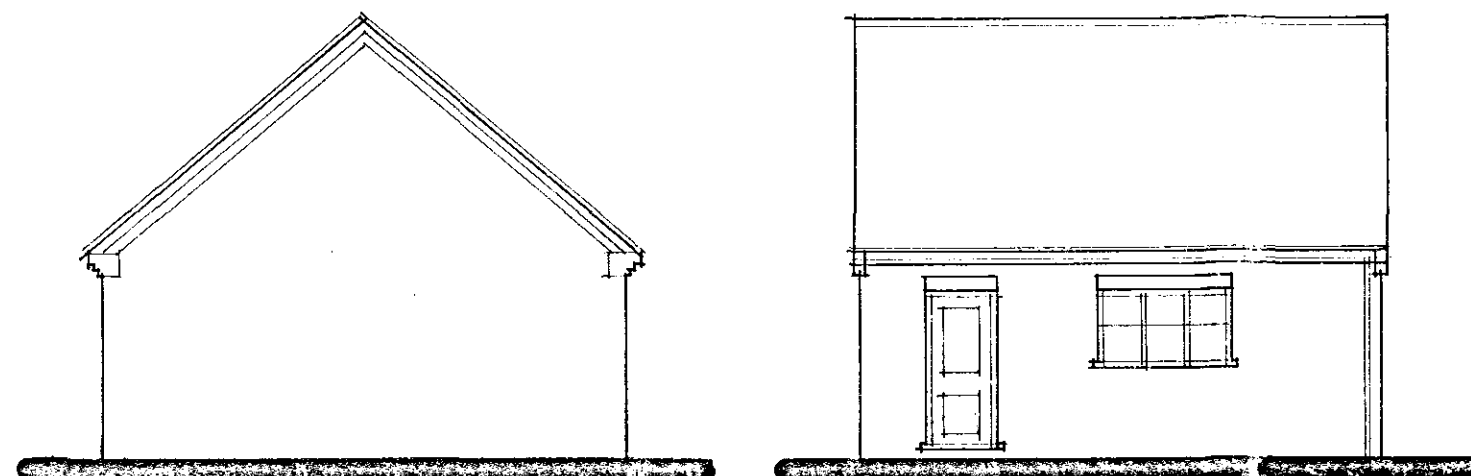


REAR

SIDE

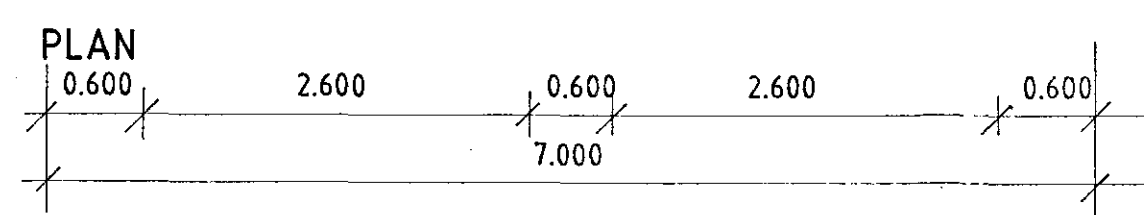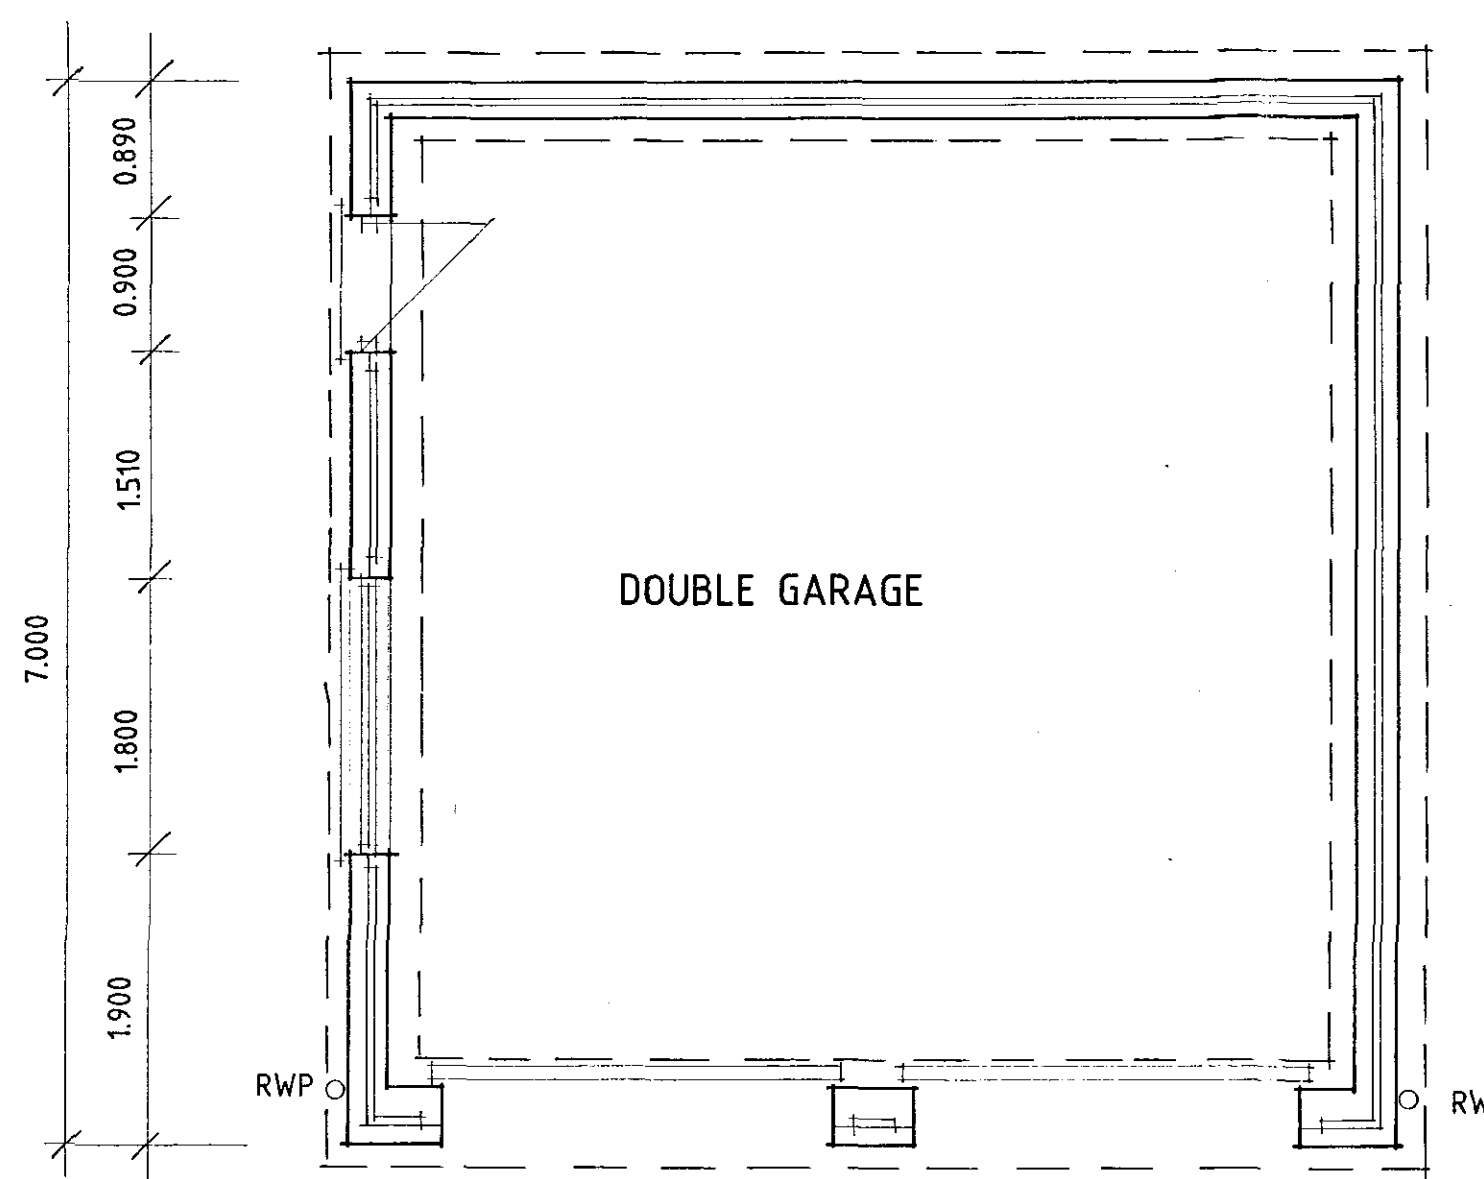


DG/17

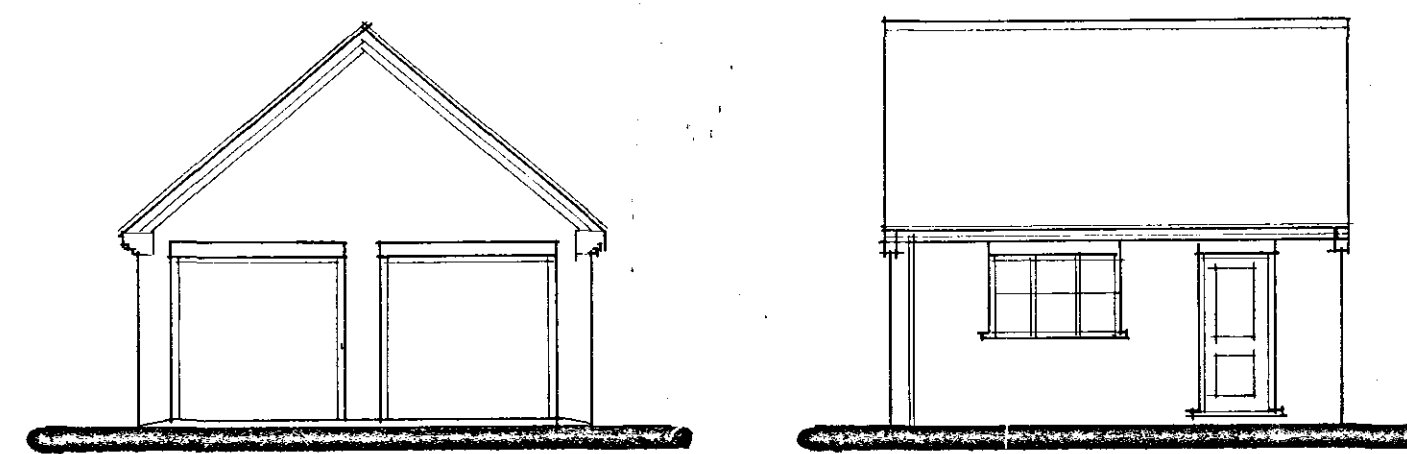



FRONT

SIDE

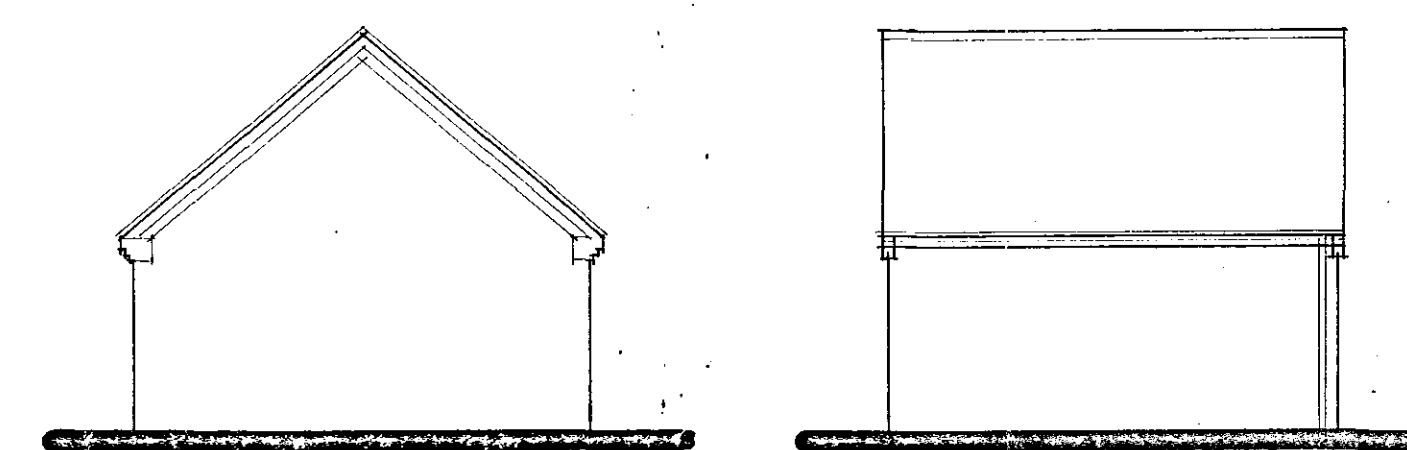


REAR

SIDE

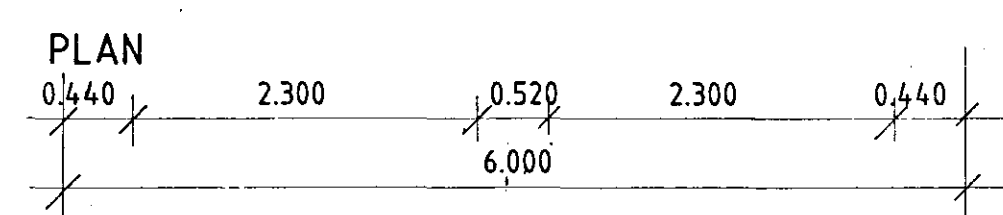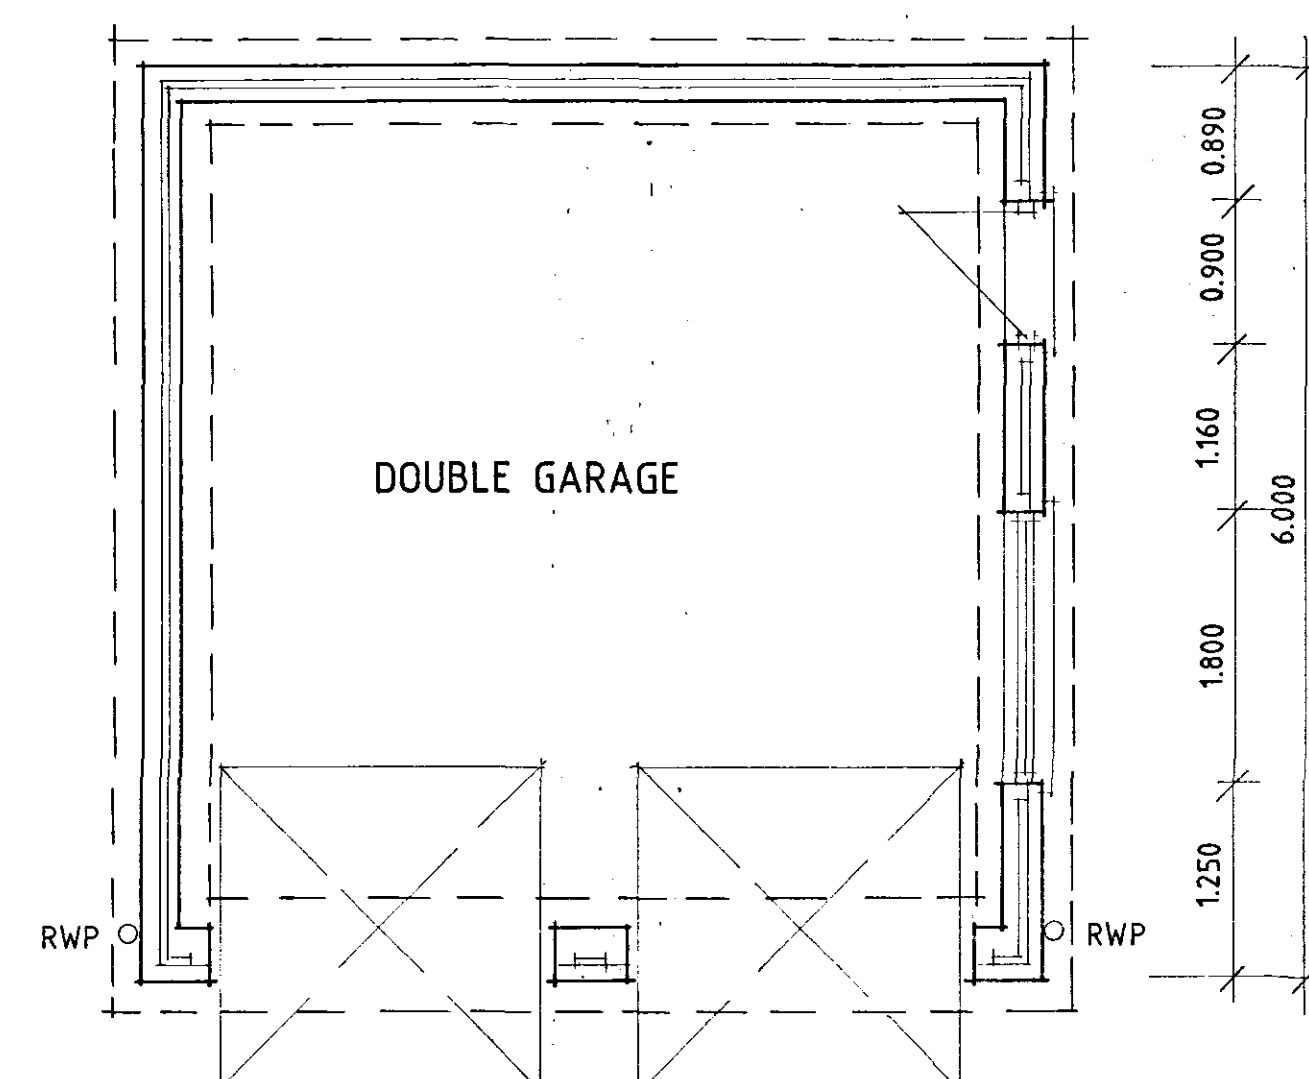


DG/H

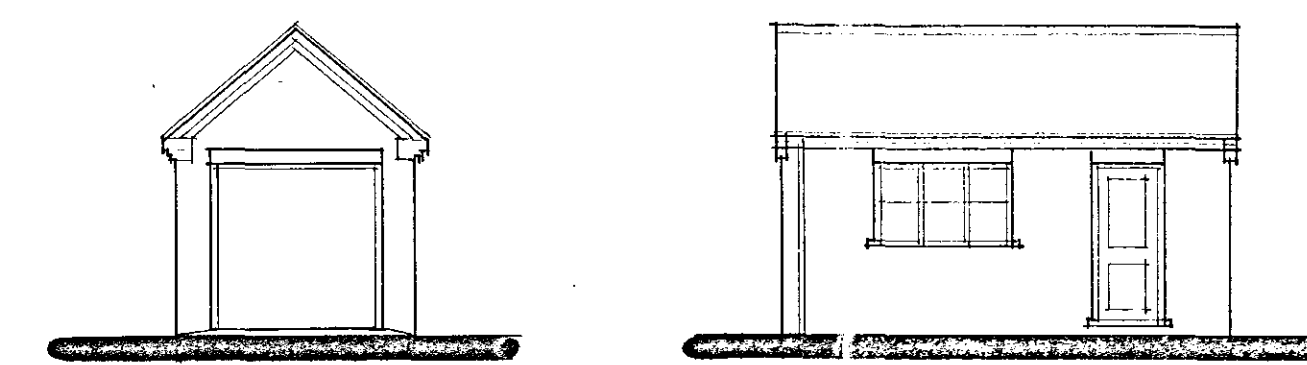



FRONT

SIDE

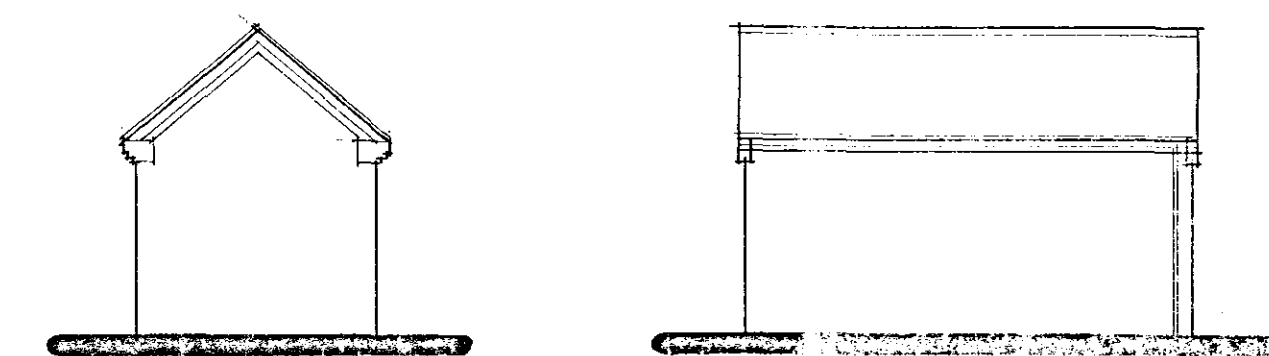

REAR

SIDE

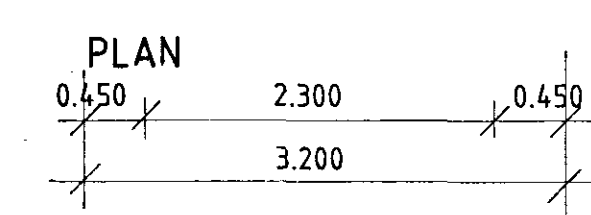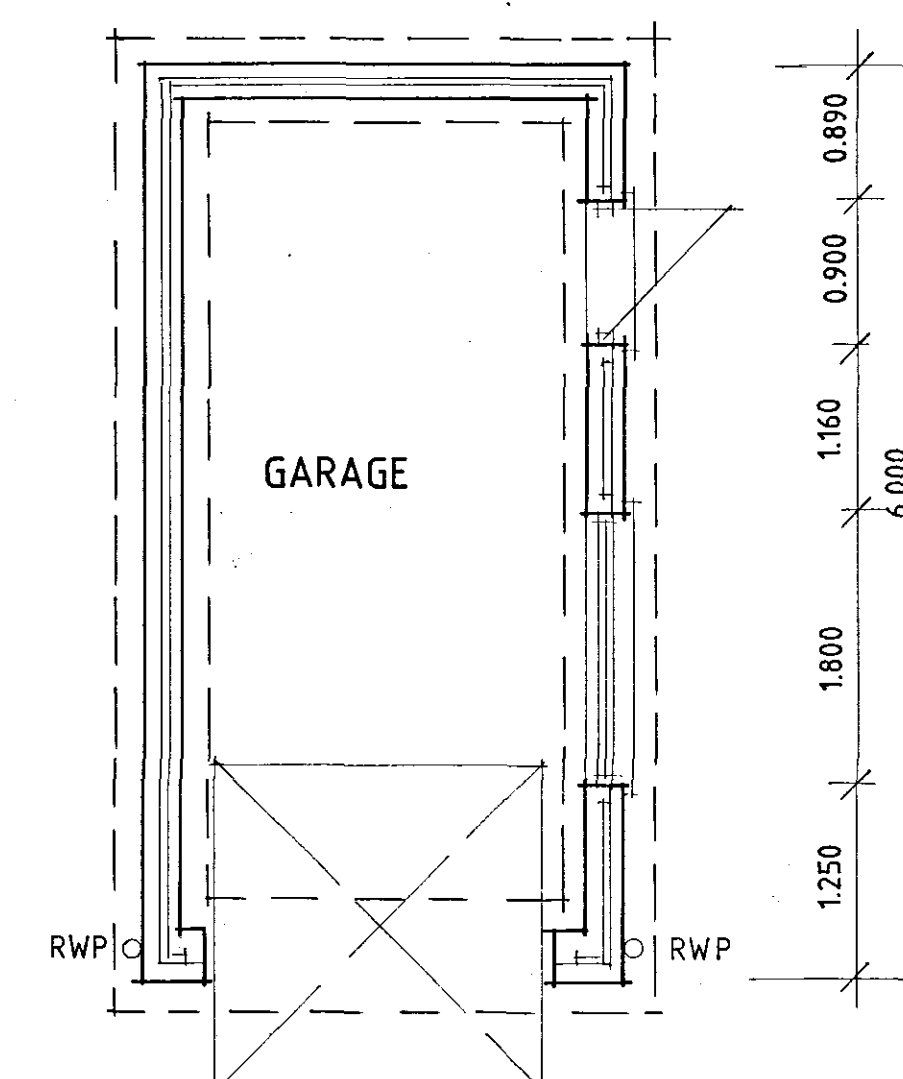

SG/H

SHDC
Planning & Development
- 4 APR 2008
Ref: 044408

A - IMF. ADDED - 26.9.05

Status
CONSULTANTS IN ARCHITECTURE & PLANNING

**DETERMINED
PLAN**

FENBANK BUILDERS

DG/17-DG/H-SG/H

1:50 1:100 | JUNE-05

B.GILHAM.

2 Edinburgh Walk, Holbeach,
Spalding, Lincs. PE12 7AP.
Tel: 01456 424343 Fax: 01456 490702