




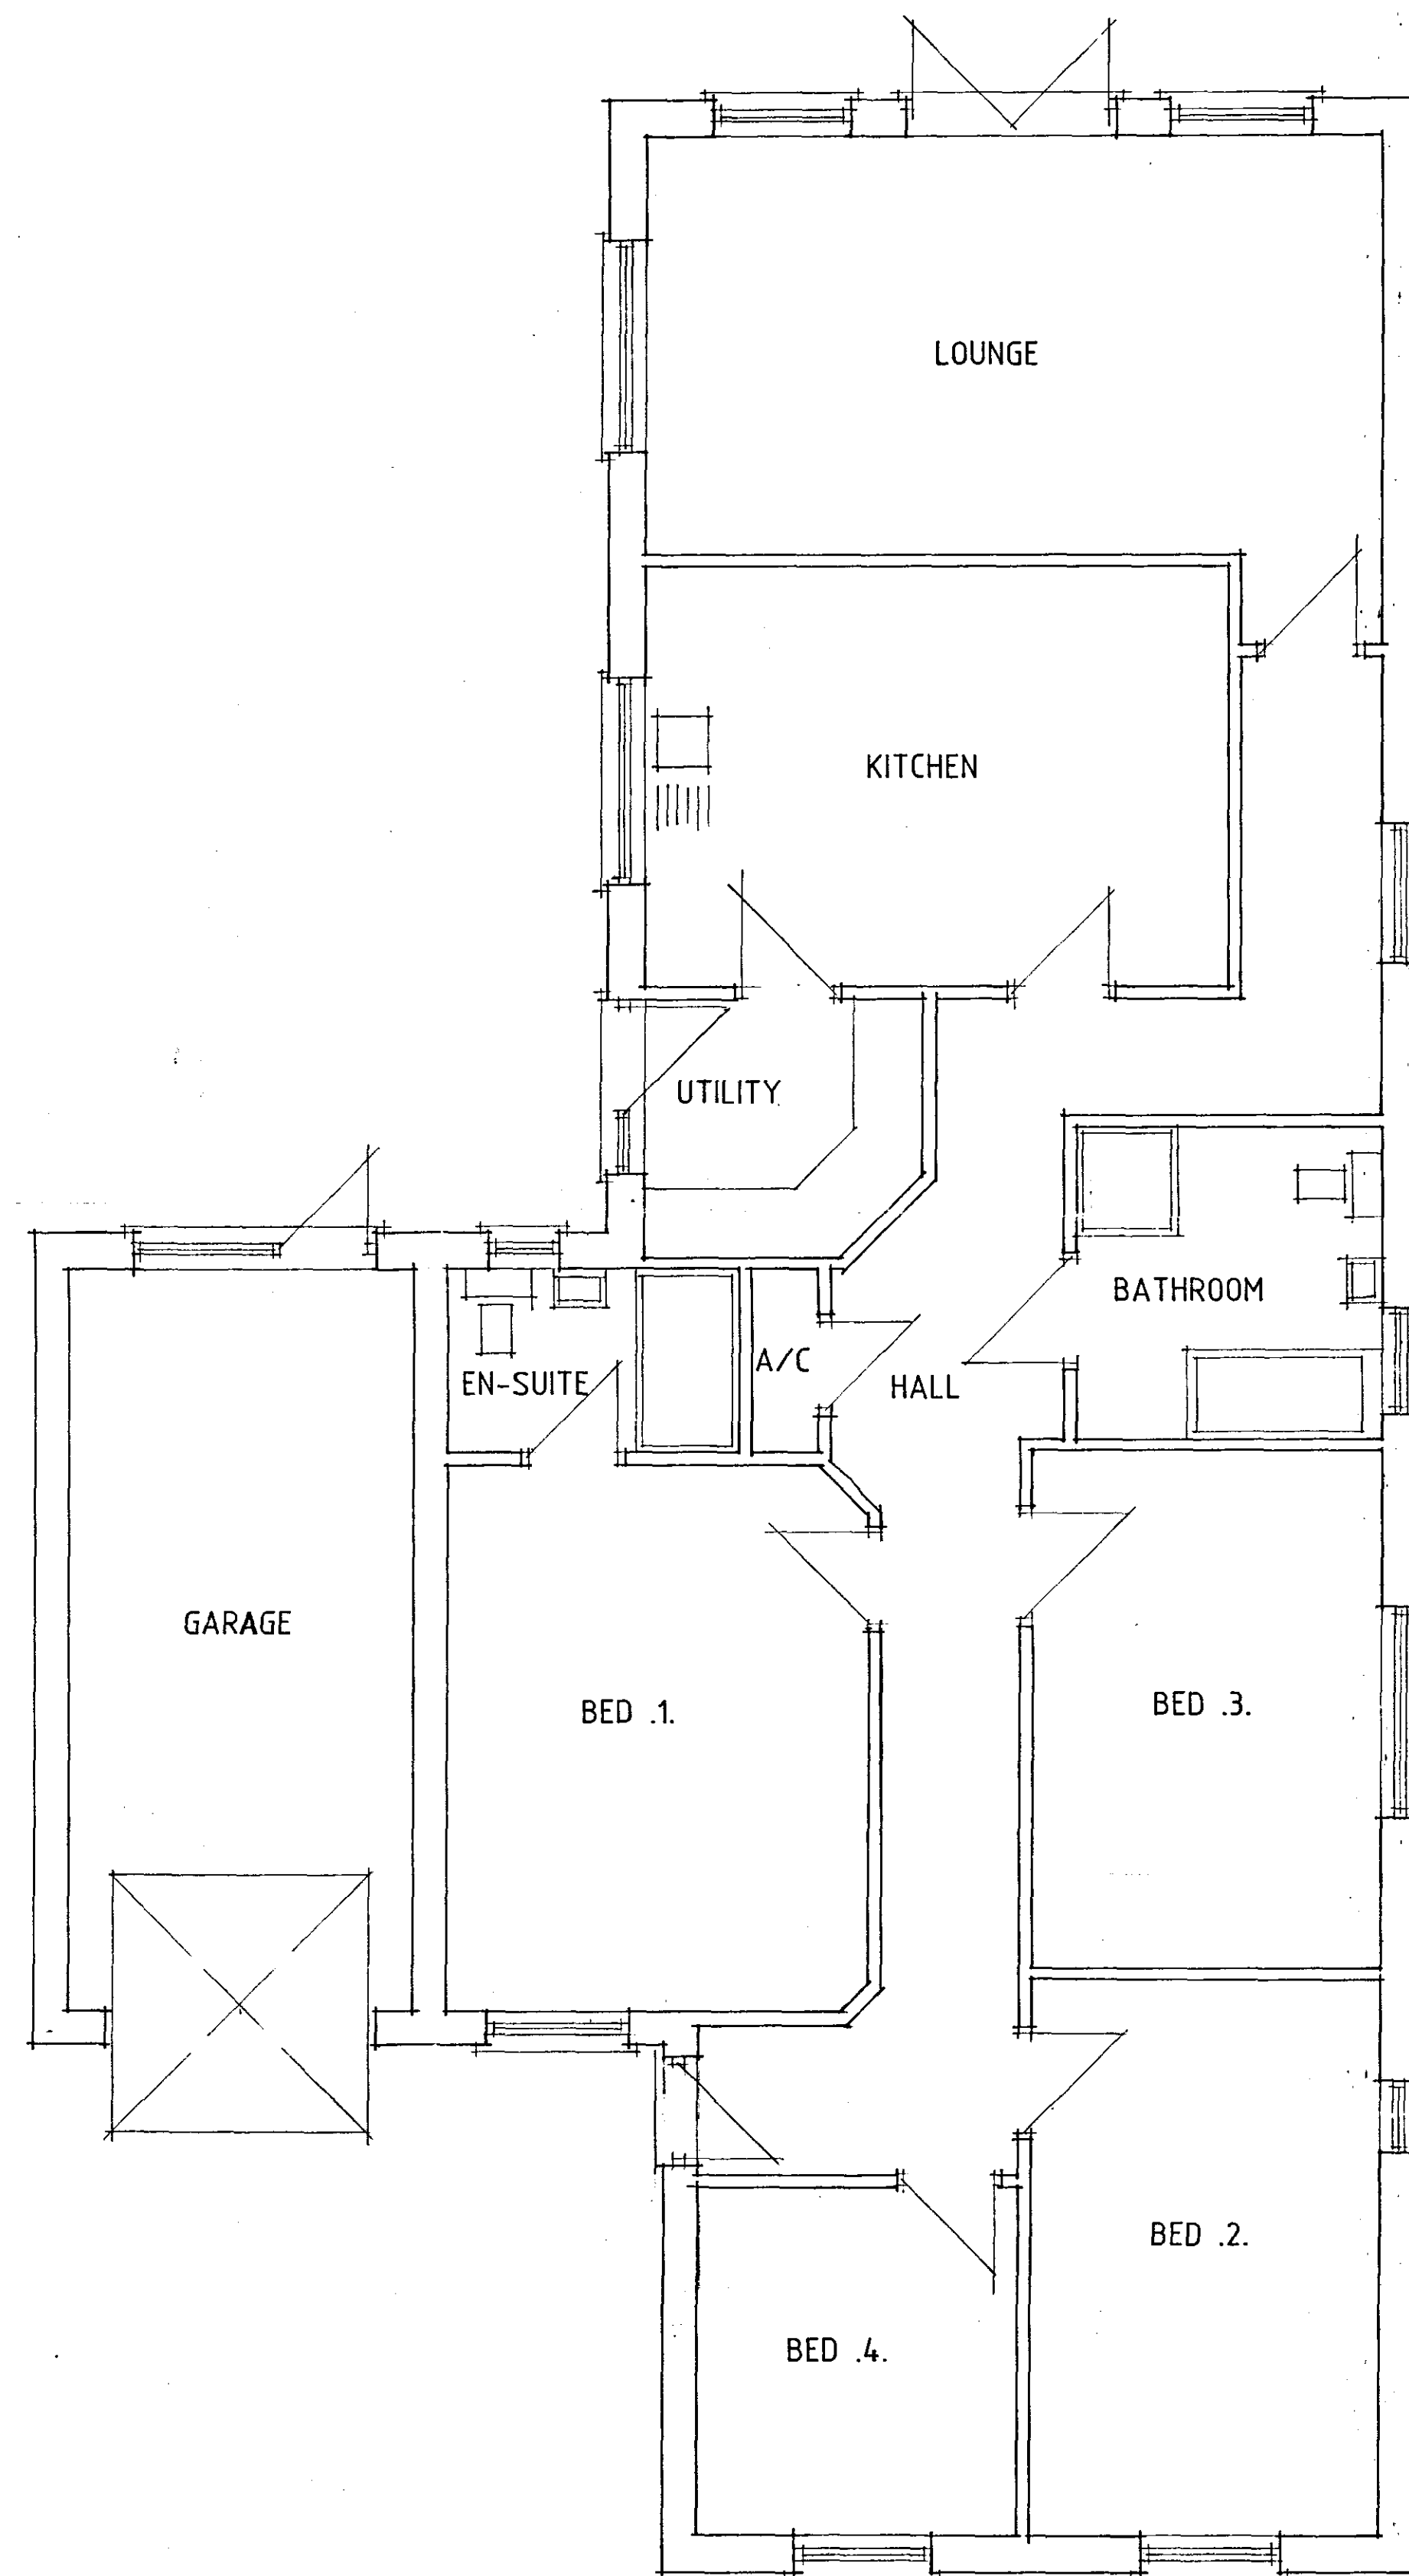


FLOOR PLAN

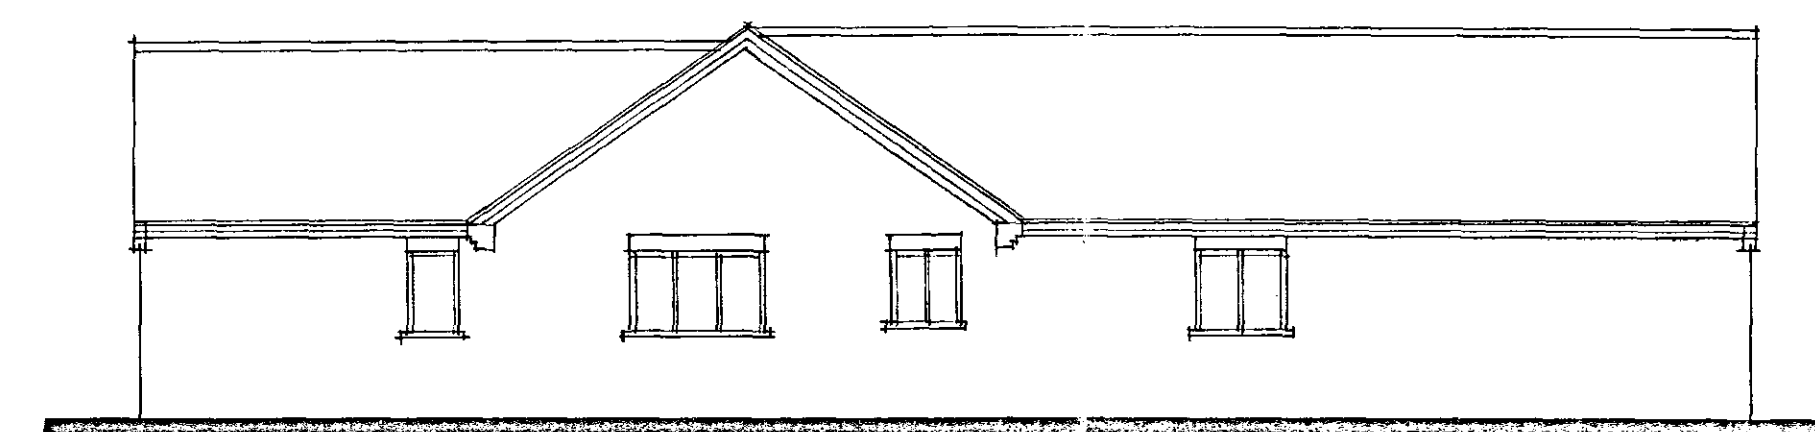


SIDE

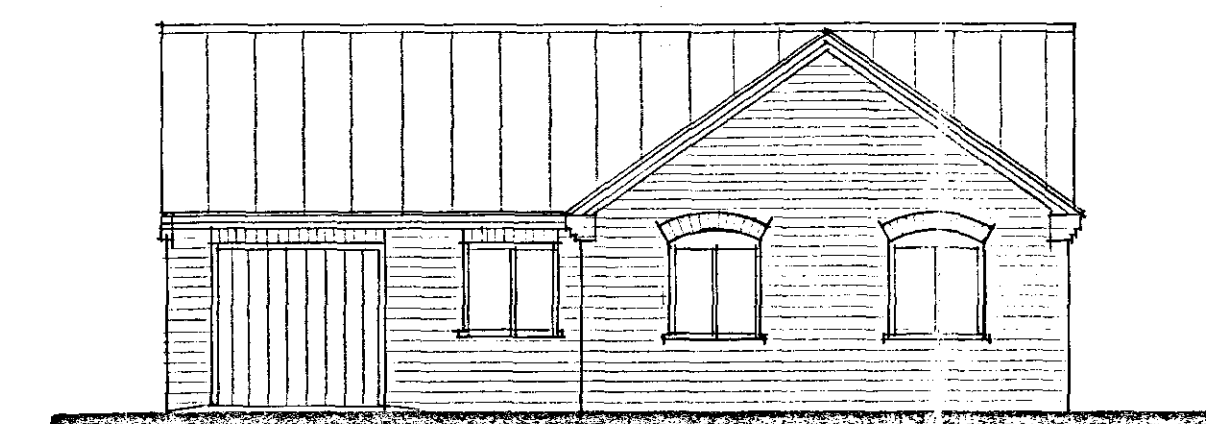

FRONT

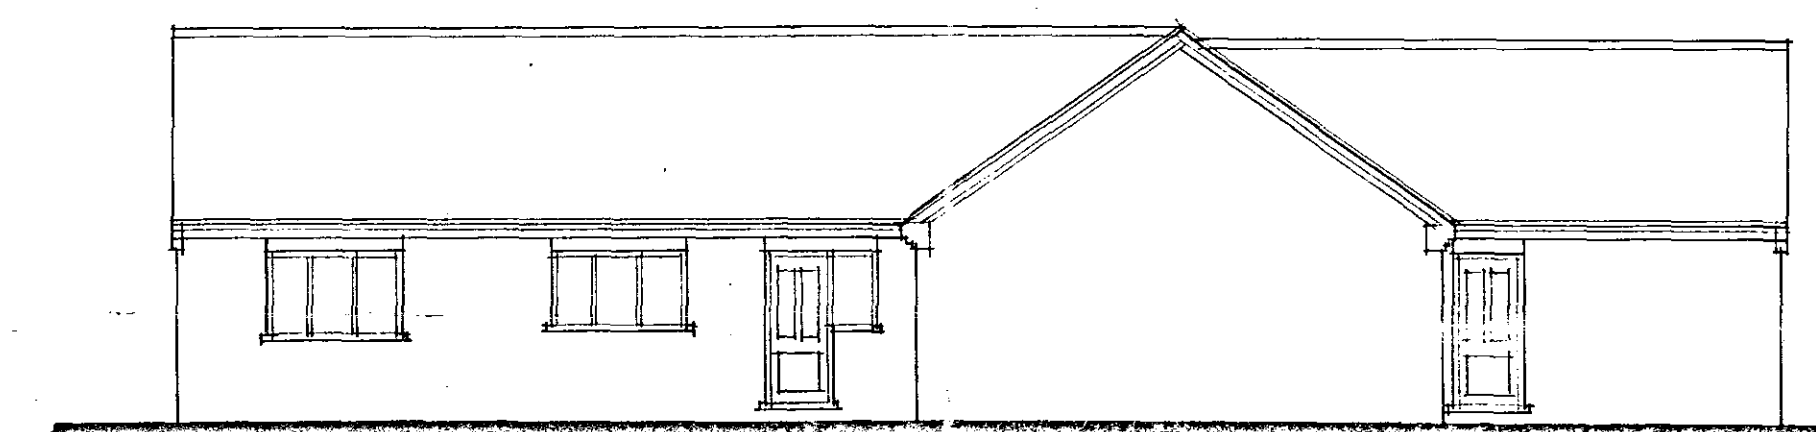

SIDE

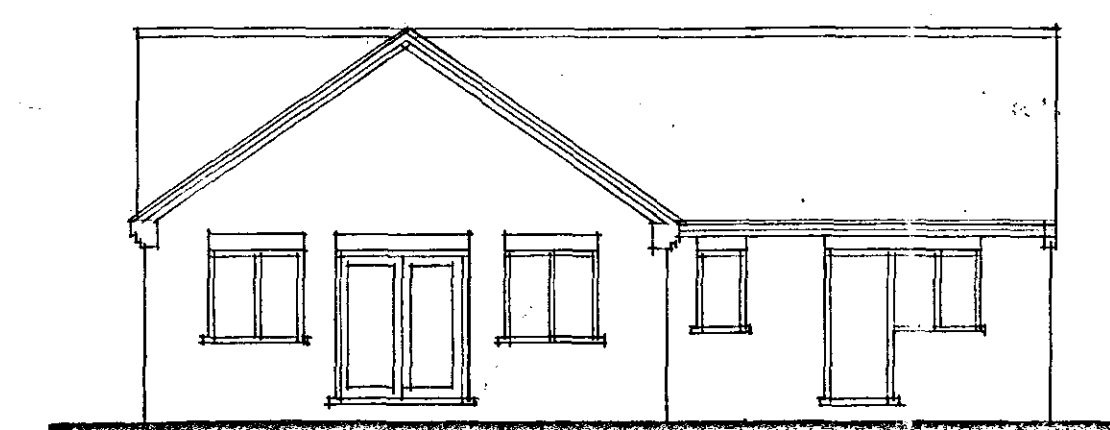

REAR

SHDC  
Planning & Development  
- 4 APR 2008  
Ref: 04/04/08

**Status**  
CONSULTANTS IN ARCHITECTURE & PLANNING

**DETERMINED  
PLAN**

FENBANK BUILDERS

**DOUGLAS**

1:50 1:100 | MARCH-08

B.GILHAM.

2 Edinburgh Walk, Helbeach,  
Spalding, Lincs. PE12 7AP  
Tel: 01406 424343 Fax: 01406 490702

