
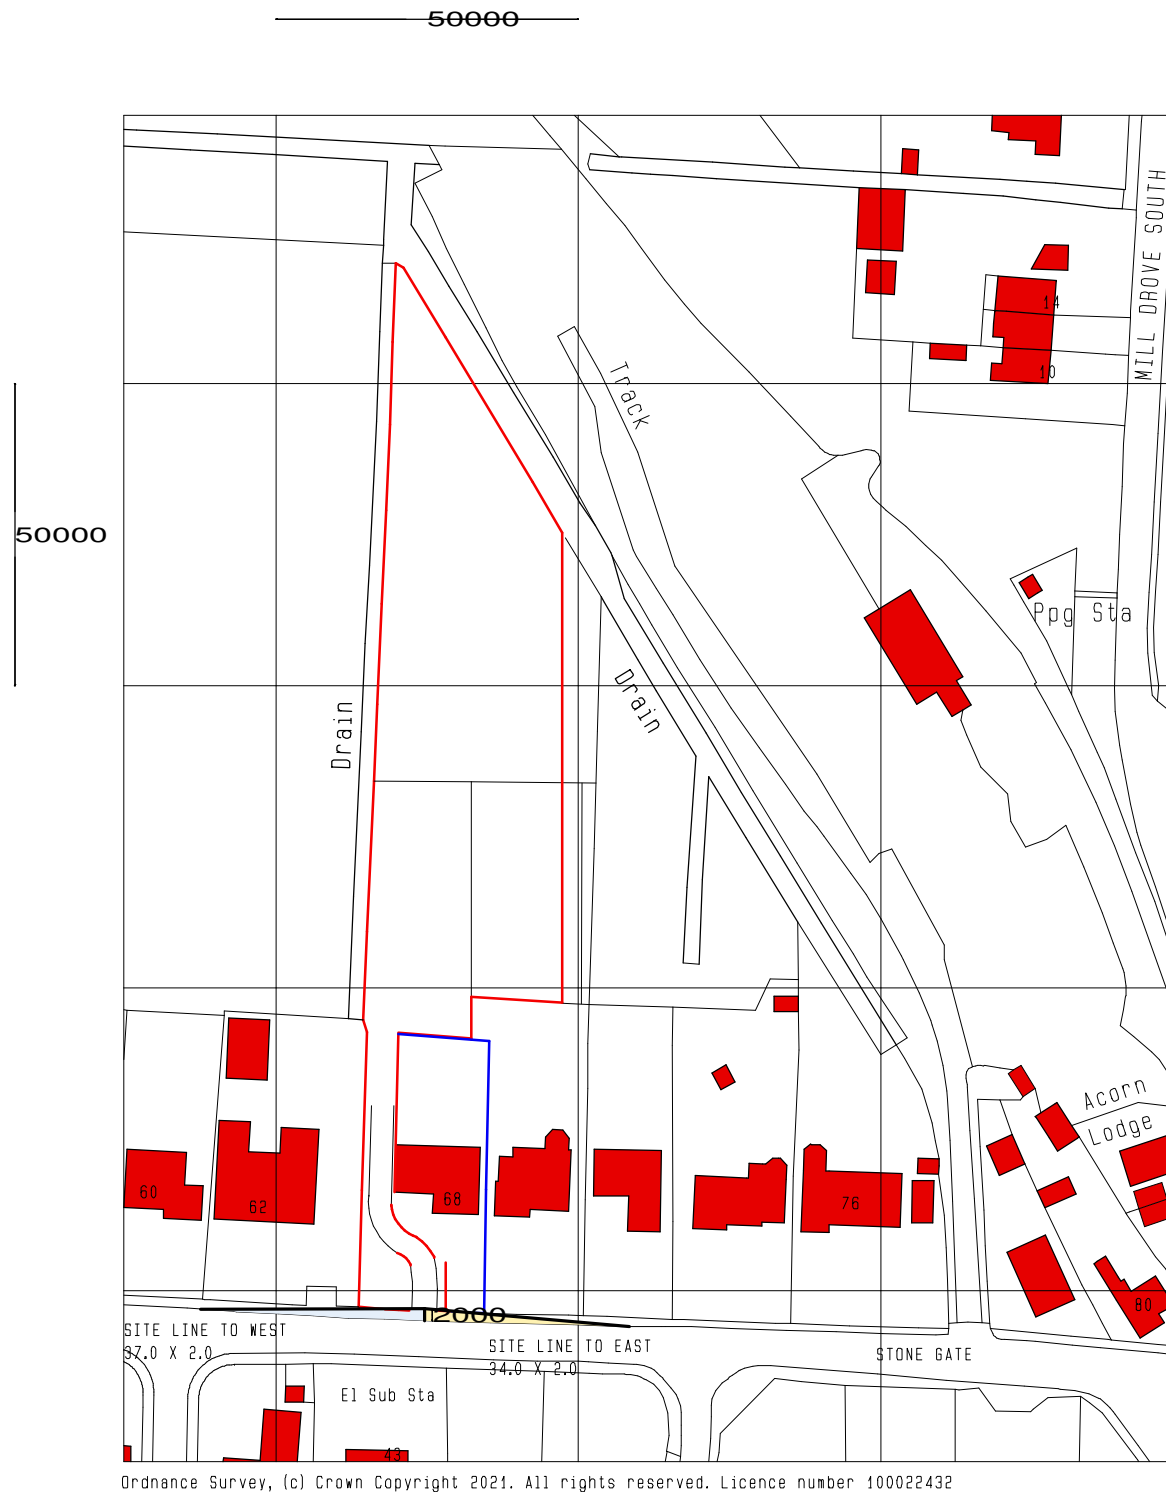


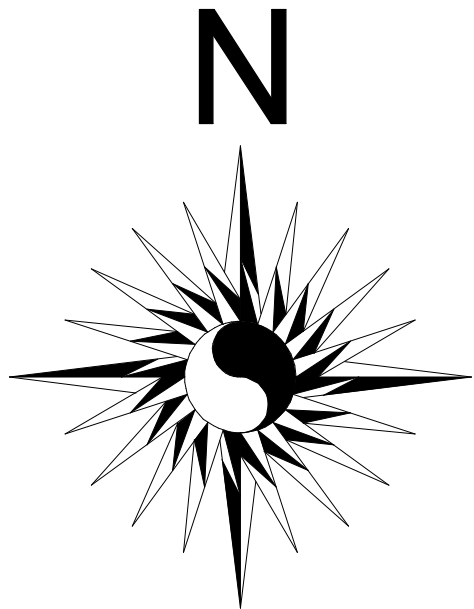

Ordnance Survey, (c) Crown Copyright 2021. All rights reserved. Licence number 100022432

DRAWING TITLE
Proposed New Dwellings (3) at
68 Stone Gate, Cowbit
Spalding, Lincs
PE12 6AH
For Mr and Mrs

CONTRACT
SITE LINES PLAN

SCALE 1:1250	DATE Feb 2021	DRAWN BY. S.Andrews	
JOB No. STC/PC/21	PLOT No. 1	SHEET PP/SLP/01	REV

Tel: M: 07730208441
E-Mail: shayne@designandarchitectureltd.co.uk
ShayneAndrews@DesignAndArchitectureLtd.co.uk
Registered address: 10a High Street, Market Deeping, PE6 6DS