


Proposed New Dwellings - 68 Stone Gate, Cowbit, Spalding, PE12 6AH

For Mr and Mrs Cooper

Scale 1:200
Sheet Size A3
Plot 1

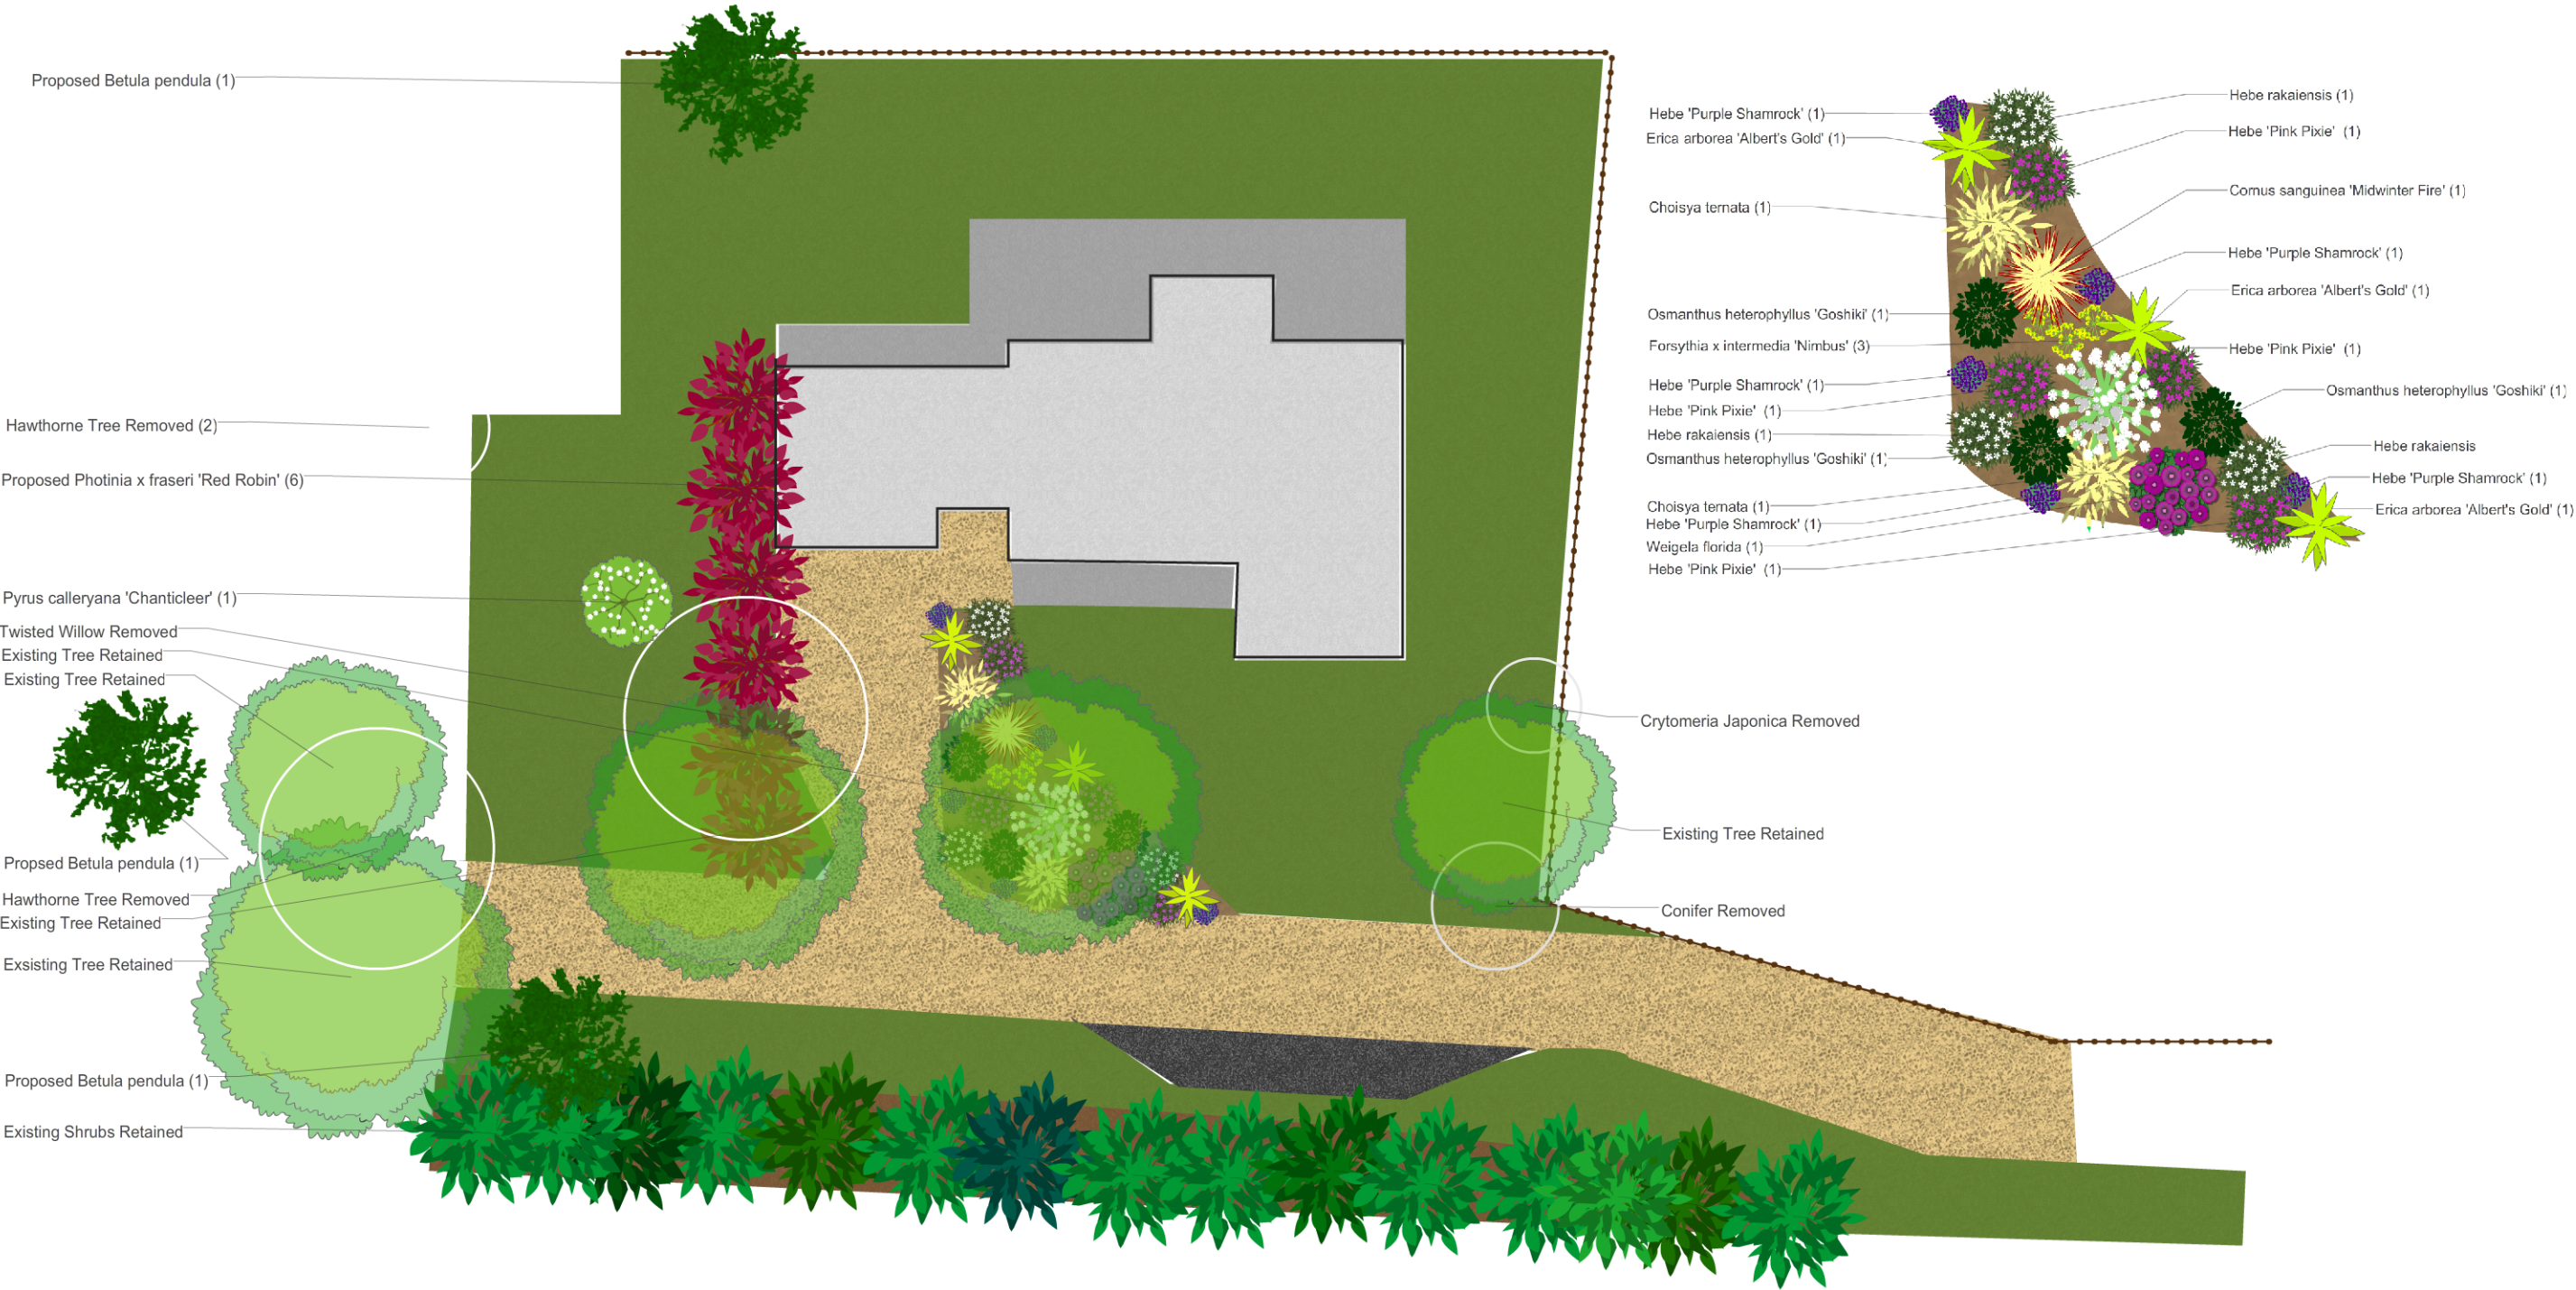

Trees					
No.	Quantity	Title	Width	Length	
	1	1	Existing Tree Retained	10m	10m
	2	1	Existing Tree Retained	9m	9m
	3	3	Existing Tree Retained	7m	7m
	4	2	Proposed Betula pendula (1)	5m	5m
	5	1	Proposed Betula pendula (1)	5m	5m
	6	1	Pyrus calleryana 'Chanticleer' (1)	2.93m	2.93m

Shrubs & Plants					
No.	Quantity	Title	Width	Length	
	7	14	dense leafy shrub	5m	5m
	8	1	Existing Shrubs Retained	5m	5m
	9	1	Cornus sanguinea 'Midwinter Fire'	2.5m	2.5m
	10	5	Proposed Photinia x fraseri 'Red Robin'	4m	4m
	11	1	Proposed Photinia x fraseri 'Red Robin' (6)	4m	4m
	12	2	Choisya ternata	2.5m	2.5m
	13	1	Erica arborea 'Albert's Gold'	2m	2m
	14	2	Erica arborea 'Albert's Gold'	2m	2m
	15	3	Osmanthus heterophyllus 'Goshiki'	1.5m	1.6m
	16	1	Viburnum tinus 'Eve Price'	2.5m	2.5m
	17	1	Weigela florida	2.5m	2.5m

Flowers					
No.	Quantity	Title	Width	Length	
	18	3	Forsythia x intermedia 'Nimbus' (Want)	0.77m	0.8m
	19	1	Hebe rakaiensis (Want)	1.8m	1.59m
	20	4	Hebe 'Purple Shamrock'	0.9m	0.83m

	21	3	Hebe 'Pink Pixie'	1.8m	1.59m
	22	1	Hebe 'Pink Pixie' (Want)	1.8m	1.59m
	23	1	Hebe 'Purple Shamrock' (Want)	0.9m	0.83m
	24	1	Hebe rakaiensis	1.8m	1.59m
	25	1	Hebe rakaiensis	1.8m	1.59m

Ground Cover

No.	Quantity	Title	Width	Length	
26	1	Garden bed	19.4m	4.71m	Total Area: 53.4 square metres
27	1	Edge	19.48m	11.88m	Total Length: 65m
28	1	Twisted Willow Removed	7.59m	7.59m	Total Length: 23.88m
29	1	Edge	3.79m	3.79m	Total Length: 11.94m
30	1	Hawthorne Tree Removed (2)	3.79m	3.79m	Total Length: 11.94m
31	1	Garden bed	37.4m	27.6m	Total Area: 568.4 square metres
32	1	Garden bed	55.9m	8.01m	Total Area: 165.9 square metres
33	1	Conifer Removed	3.99m	3.99m	Total Length: 12.57m
34	1	Cryptomeria Japonica Removed	2.99m	2.99m	Total Length: 9.42m
35	1	Garden bed	14.39m	2.6m	Total Area: 19.2 square metres
36	1	Garden bed	43.6m	5.1m	Total Area: 103.1 square metres
37	1	Hawthorne Tree Removed	7.32m	7.52m	Total Length: 23.34m
38	1	Gravel	50.2m	20.2m	Total Area: 263.1 square metres
39	1	Garden bed	9.4m	9.5m	Total Area: 42.1 square metres
40	1	Garden bed	7m	1.69m	Total Area: 10.1 square metres
41	1	Garden bed	19.19m	11.8m	Total Area: 141.8 square metres

Walls & Fences

No.	Quantity	Title	Width	Length	
42	1	fence	6.17m	0.17m	Total Length: 6.02m



PLANTING SEEDS

43	1	fence	6.17m	0.17m	Total Length: 6.02m
44	1	fence	6.17m	0.17m	Total Length: 6.02m
45	1	fence	6.17m	0.17m	Total Length: 6.02m
46	1	fence	6.17m	0.17m	Total Length: 6.02m
47	1	fence	26.21m	2.17m	Total Length: 26.28m
48	1	fence	16.28m	4.57m	Total Length: 16.79m
49	1	fence	9.44m	8.48m	Total Length: 6.8m

