


Do not scale directly from this drawing. All discrepancies are to be brought to the attention of the below office.

The copyright to this drawing is owned by studio 11 architecture.

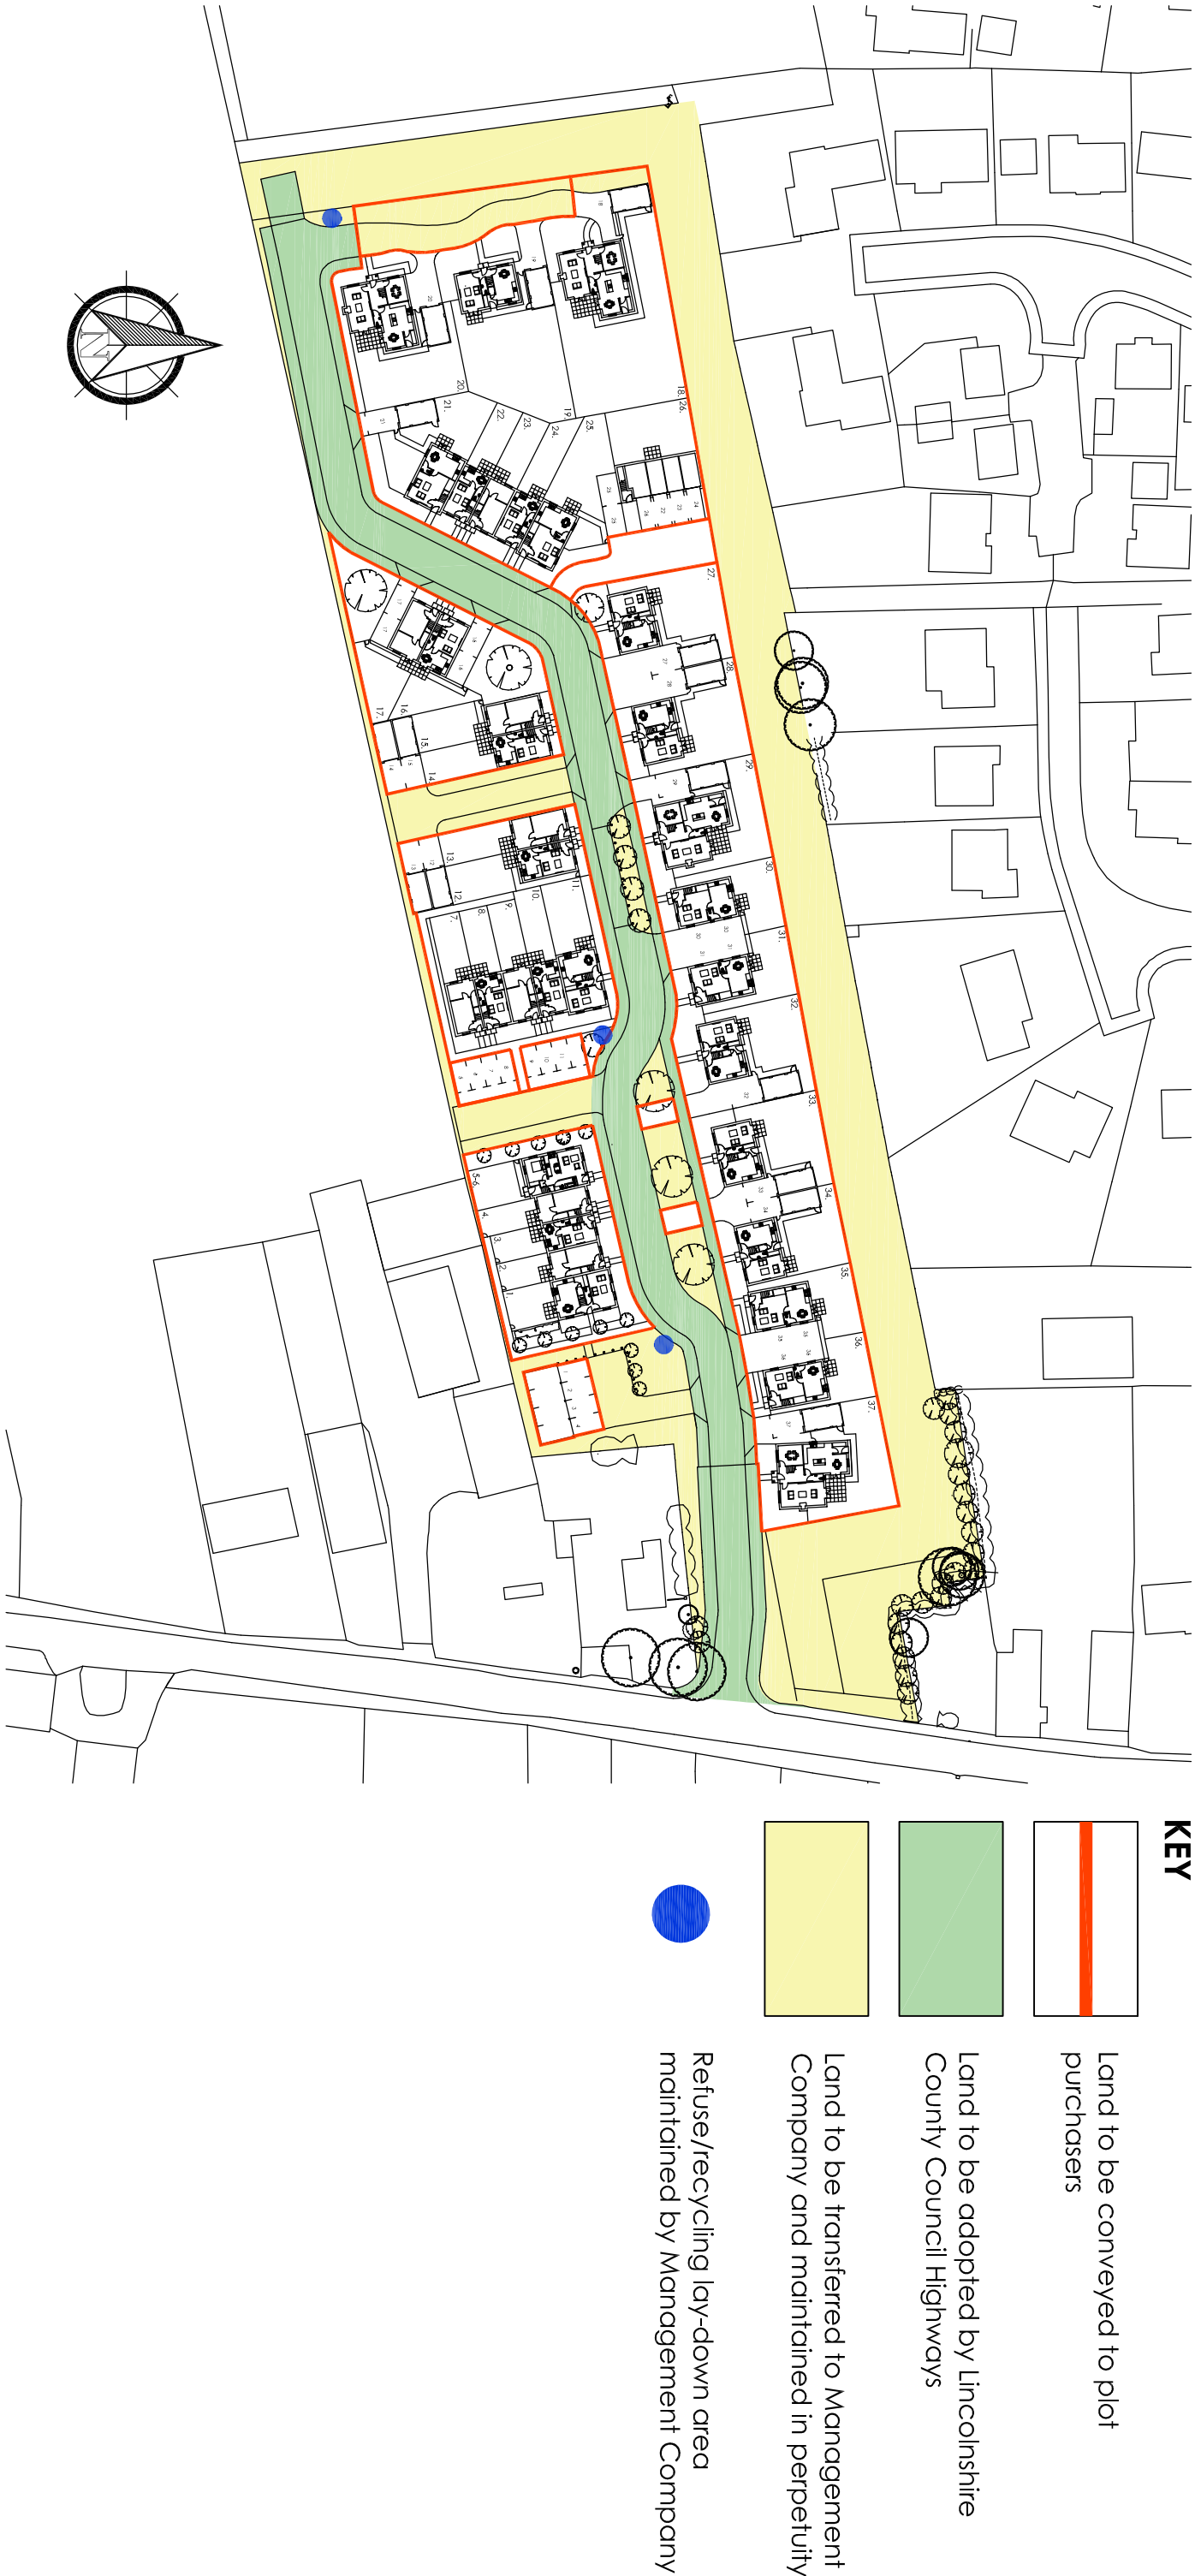


REVISION	DATE	DRAWN	DESCRIPTION
----------	------	-------	-------------

CLIENT Ashley King (Developments) Ltd

PROJECT Proposed residential development at Backgate, Cowbit

DRAWING Maintenance Responsibilities Plan

SCALE 1:1000 @ A3 **DRAWN** CLH **DATE** 01.05.2015

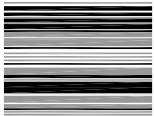

STUDIO 11
architecture

DRAWING NO.
248.MRP.01

PLANNING APPLICATION

STUDIO 11 ARCHITECTURE LTD, THE BOATHOUSE, HARBOUR SQUARE, NENE PARADE, WISBECH, CAMBRIDGESHIRE, PE13 3BH
T: 01945 467339 E: design@studio11architecture.co.uk W: www.studio11architecture.co.uk
OFFICES: THE SPARKHOUSE, LINCOLN, LINCOLNSHIRE LN6 7TS THE BOATHOUSE, WISBECH, CAMBRIDGESHIRE PE13 3BH
KEYSTONE INNOVATION CENTRE, THEFORD, NORFOLK IP24 1JD